

PROJECT REF
24058

DRAWING REF
210

SCALE
1:50 @ A1

DATE
SEPT 24

CLIENT
MRL MUNRO
14 GLAMIS AVENUE
HOPWOOD
OLDHAM
OL10 2LX

PROJECT
SINGLE STOREY REAR EXTENSION
FIRST FLOOR SIDE EXTENSION
& INTERNAL REMODELLING


PROPOSED ELEVATIONS

PLANNING

- 1 GREY CONCRETE ROOF TILE
- 2 GREY HANGING TILE
- 3 EXISTING FACING BRICK
- 4 NEW FACING BRICK
- 5 GREY ENGINEERING BRICK
- 6 WHITE THRU' COLOUR RENDER
- 7 BLACK UPVC WINDOWS
- 8 BLACK ALUMINIUM DOORS
- 9 SATIN GLASS
- 10 VELUX SKYLIGHT
- 11 BLACK FASCIA & SOFFITS
- 12 BLACK RAINWATER GOODS
- 13 VENTILATED 'COLD' ROOF
- 14 FLAT 'WARM' ROOF

ISSUED FOR PLANNING APPROVAL

02.10.24

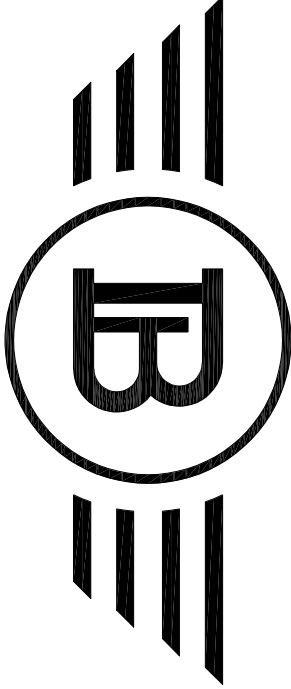

BLUECHIP ARCHITECTURE


07999 294 675

DESIGN@BLUECHIP-ARCHITECTURE.CO.UK


WWW.BLUECHIP-ARCHITECTURE.CO.UK

18 BOTANY ROAD | WORSLEY | MANCHESTER | M20 8JS


COPYRIGHT PROTECTED & ISSUED UNDER LICENCE TO THE CLIENT NAMED ABOVE. UNLESS OTHERWISE STATED, ALL RIGHTS ARE RESERVED. 12/01/20

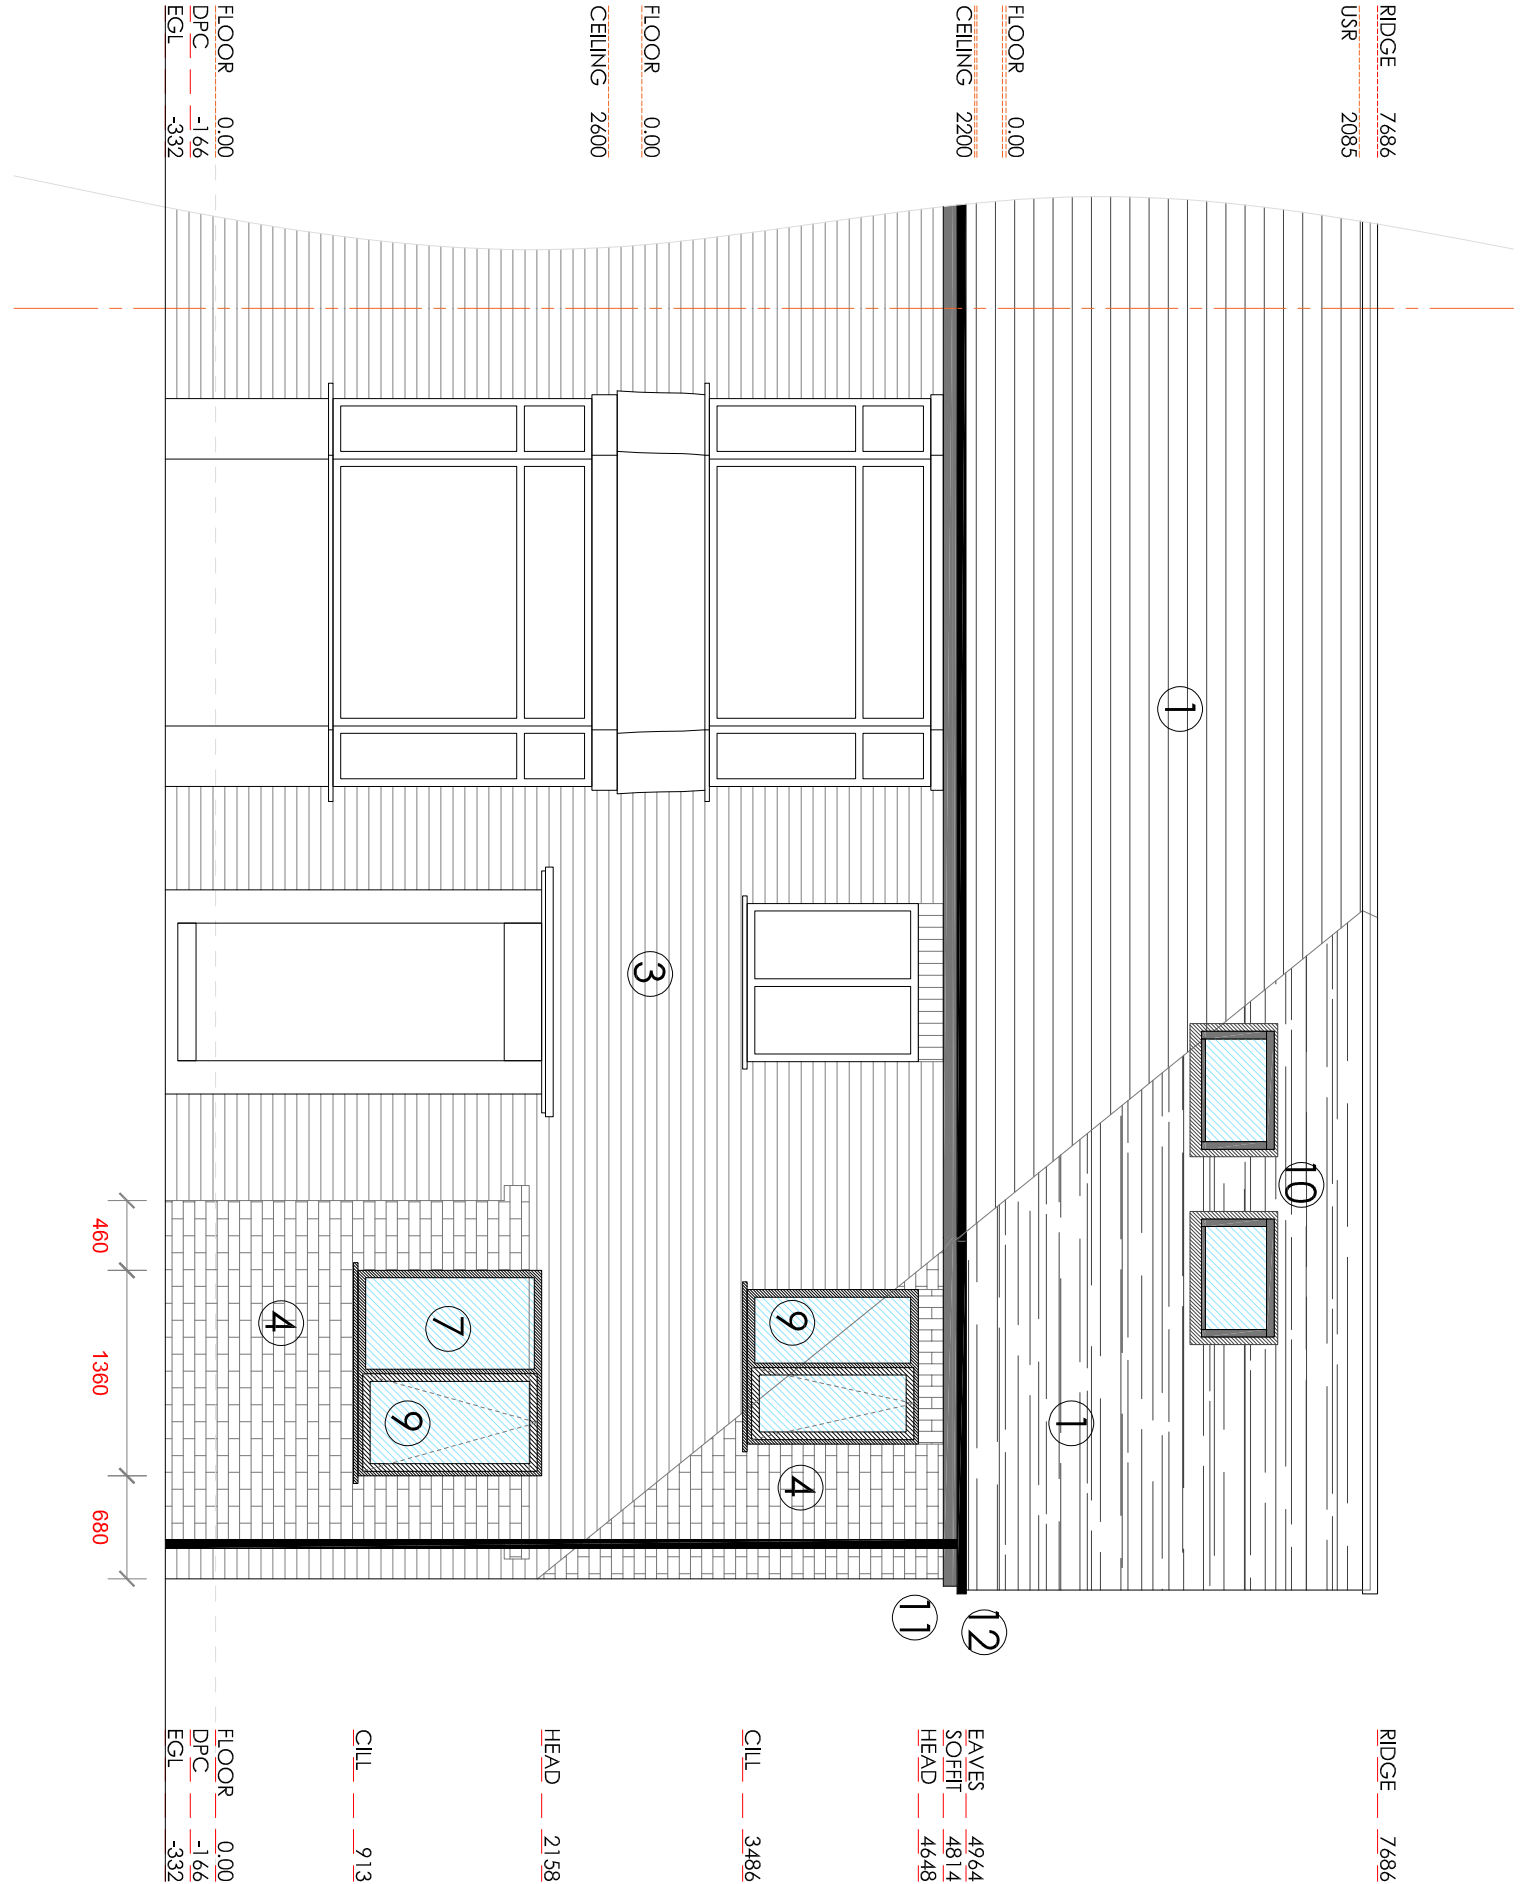


REAR ELEVATION (NORTH)

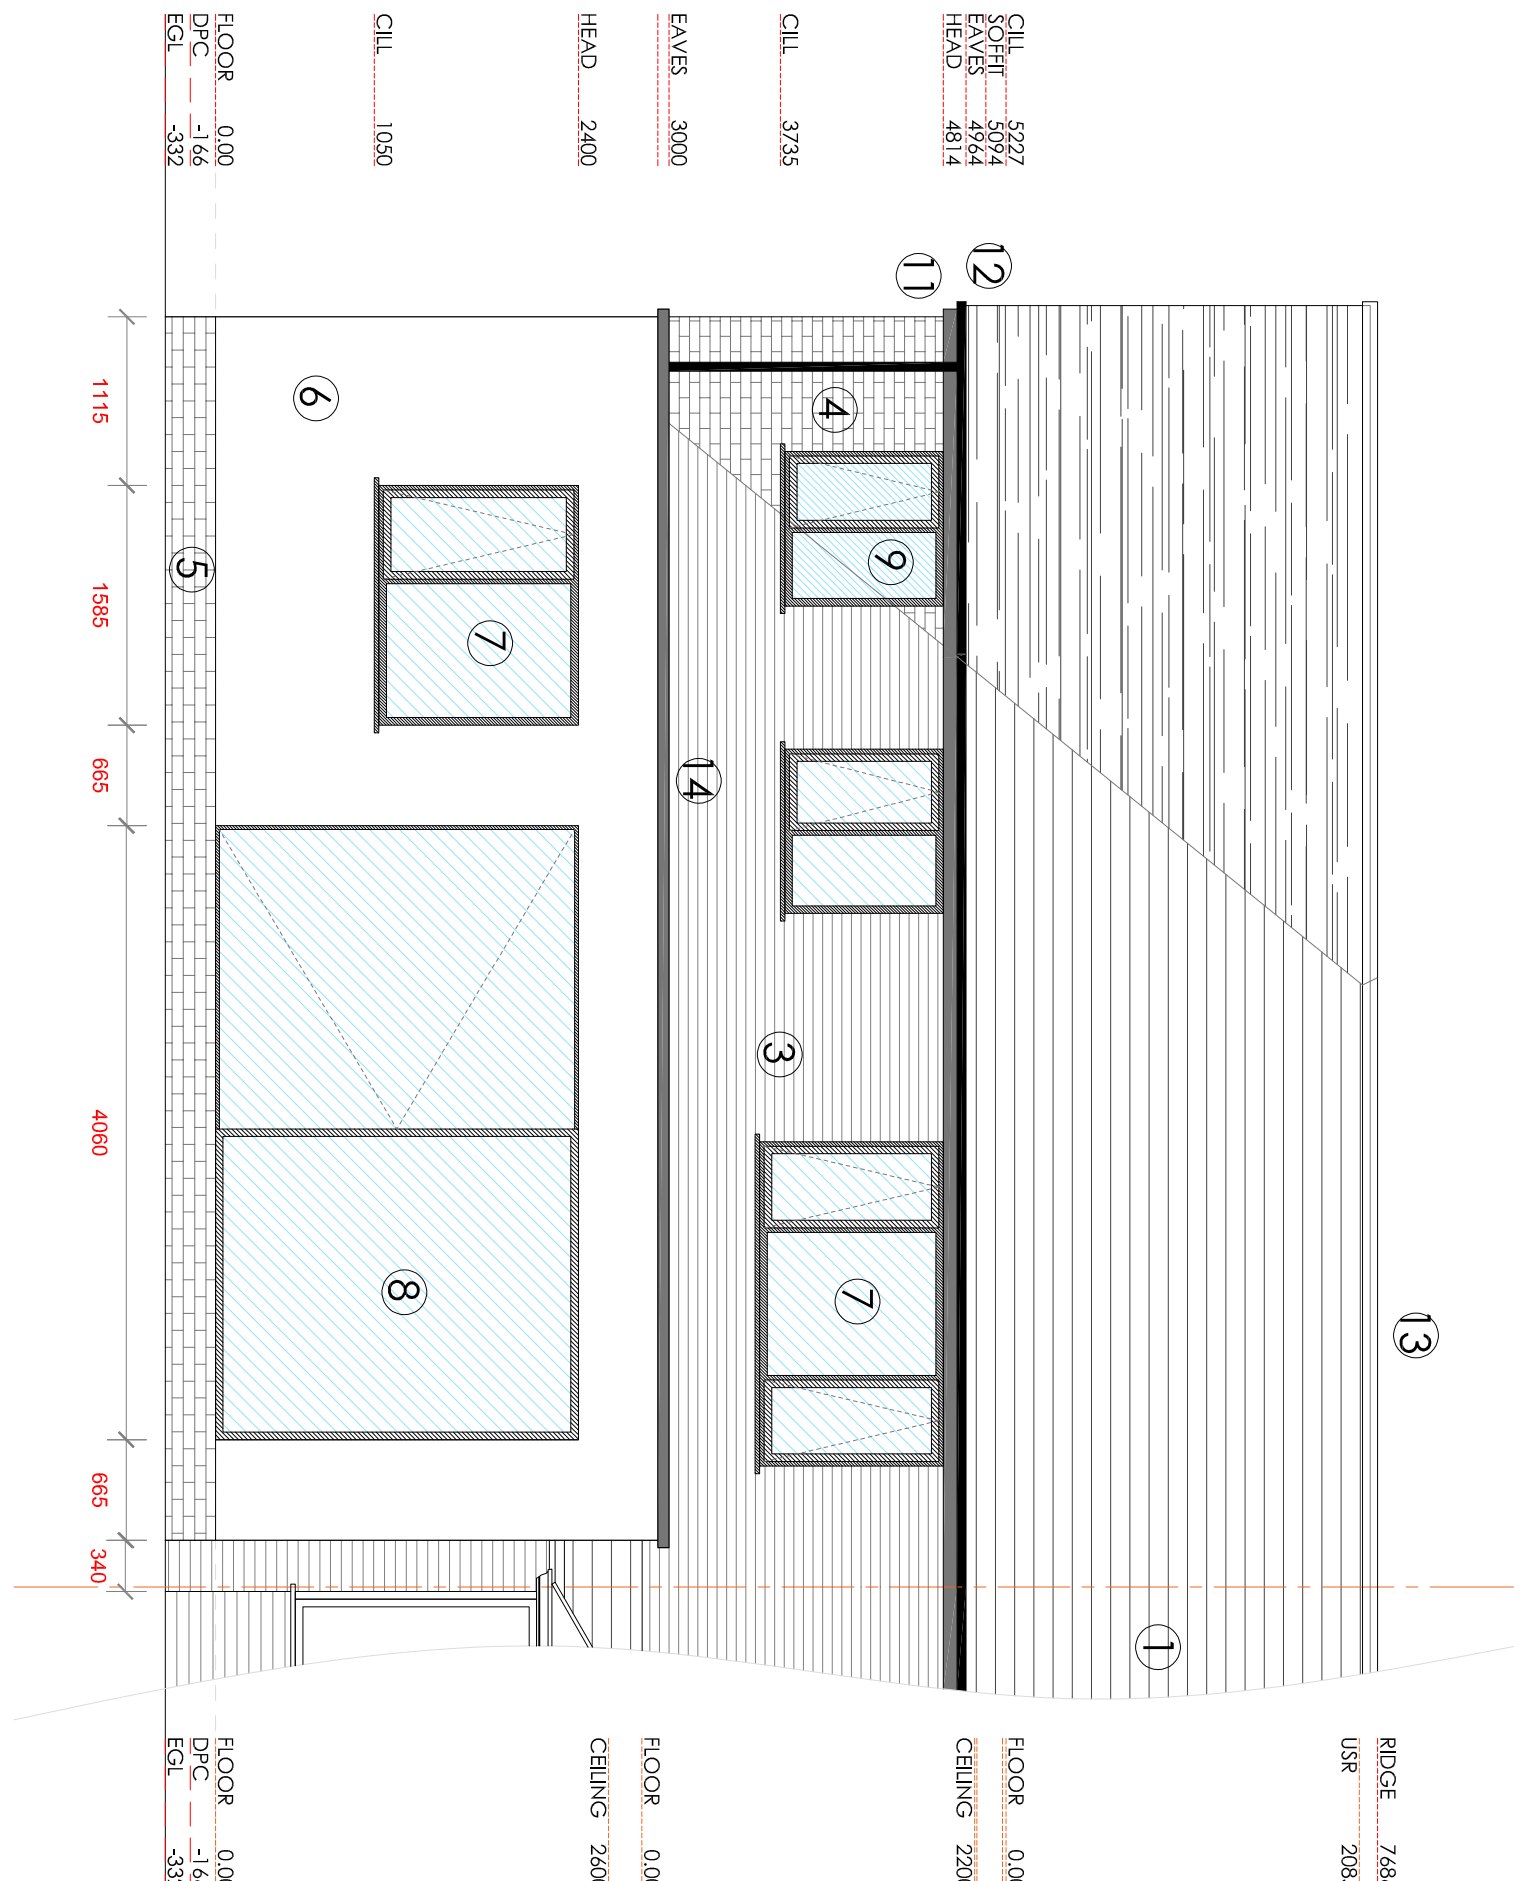

REAR ELEVATION (SOUTH)

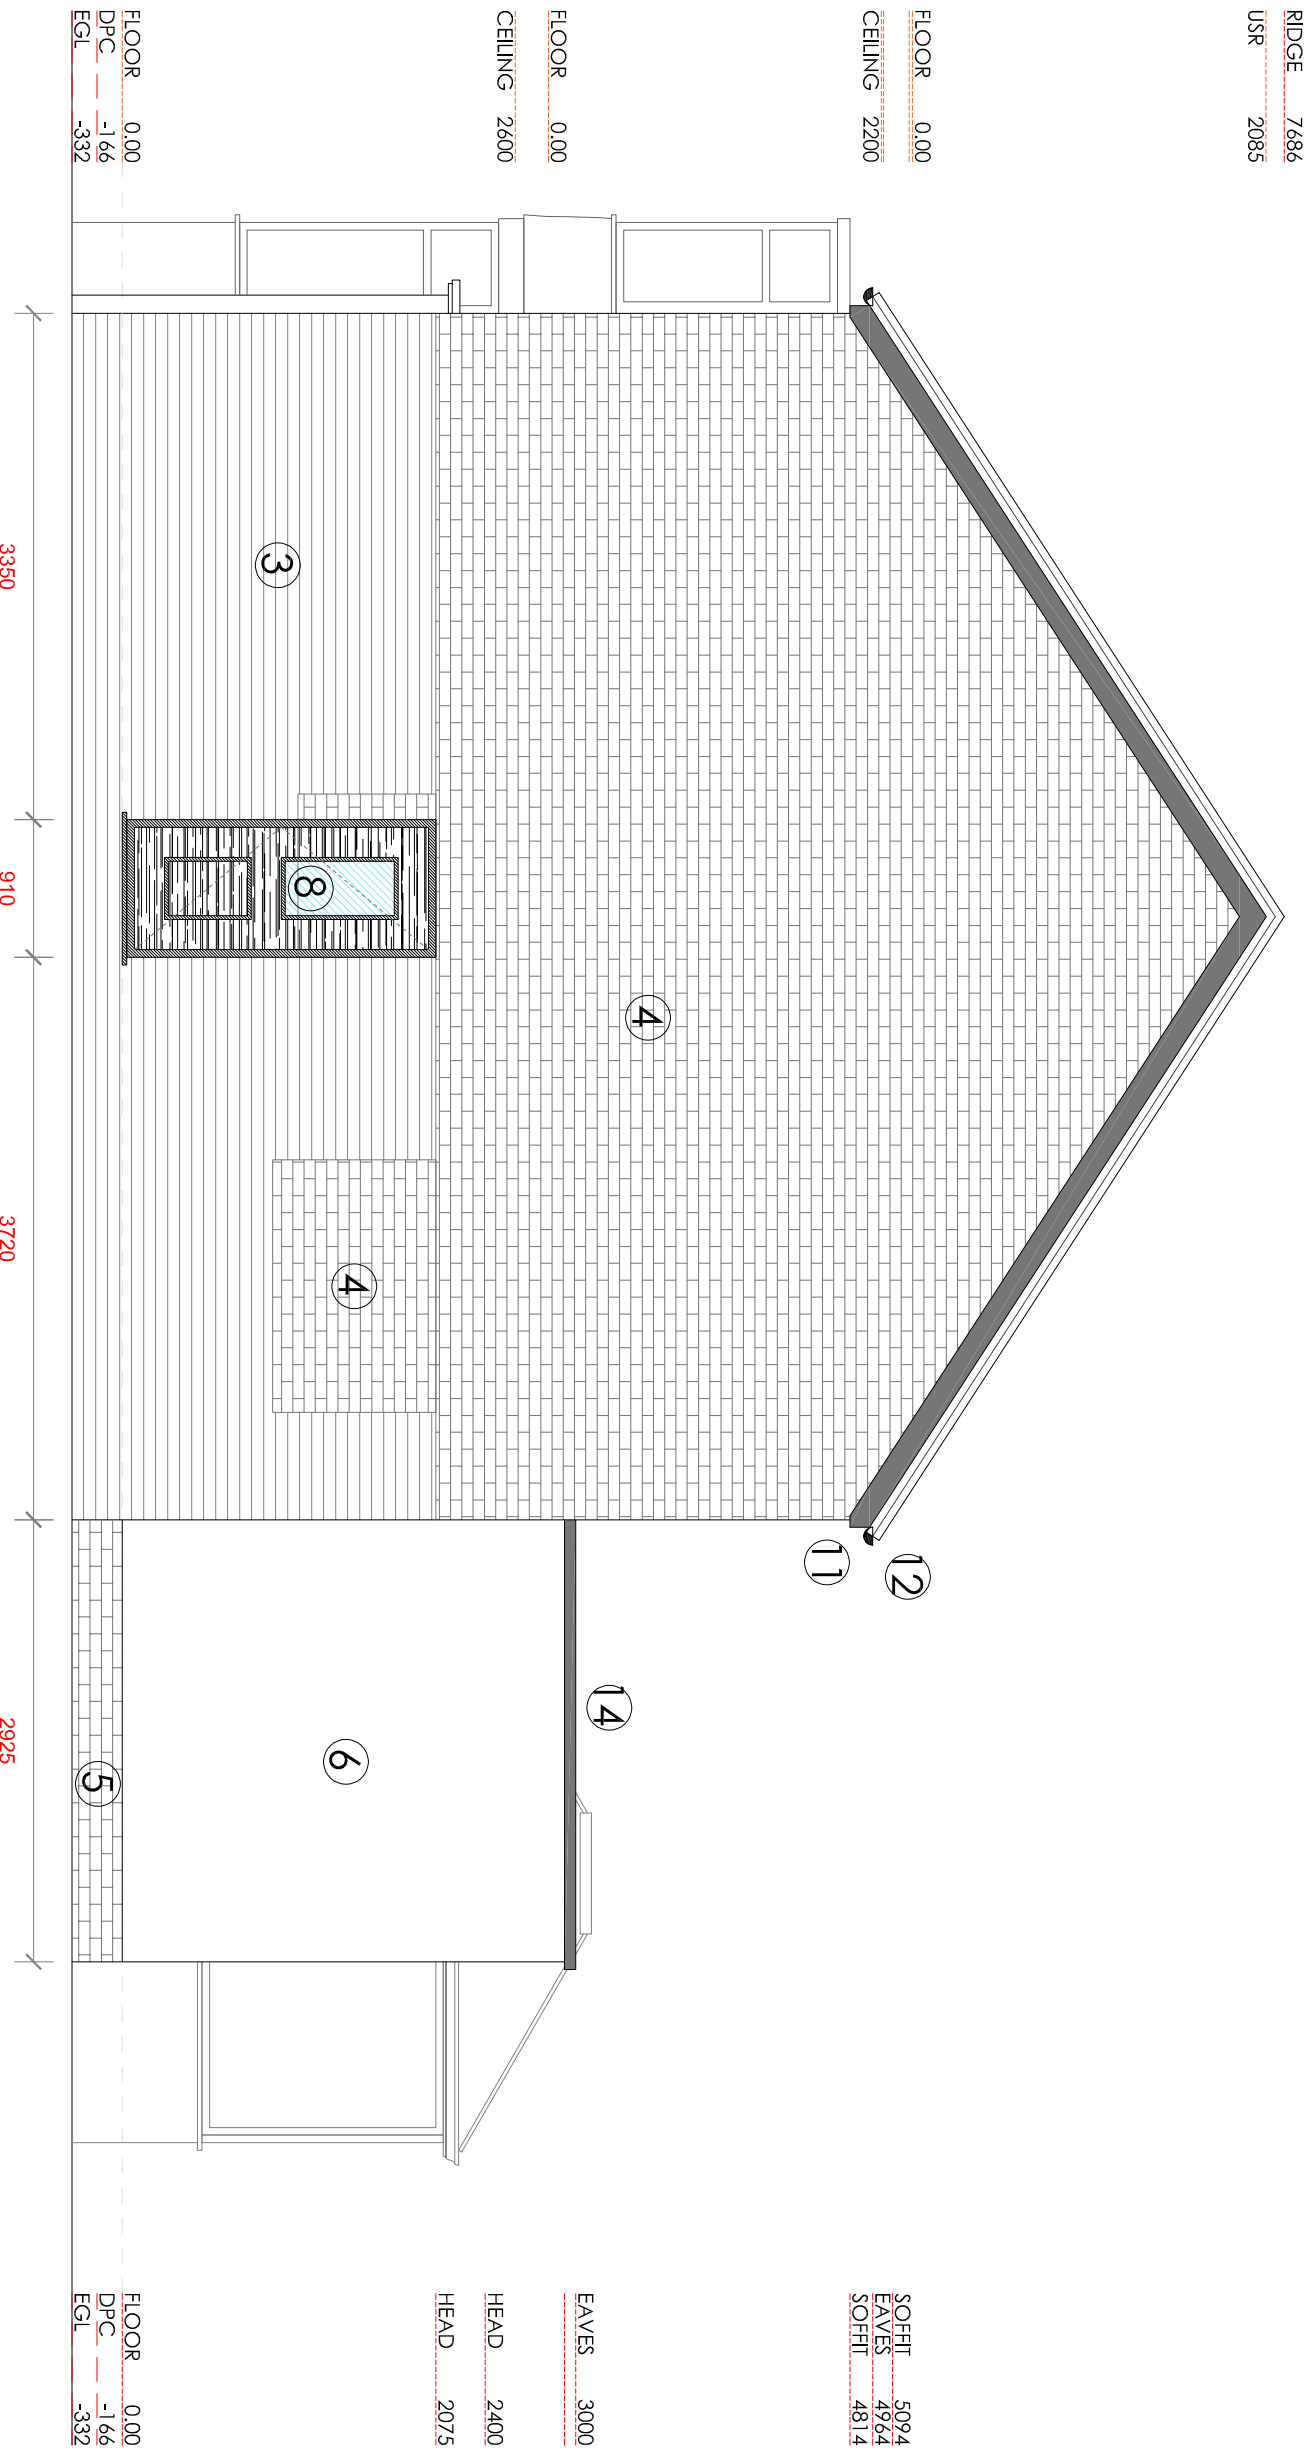

SIDE ELEVATION (WEST)

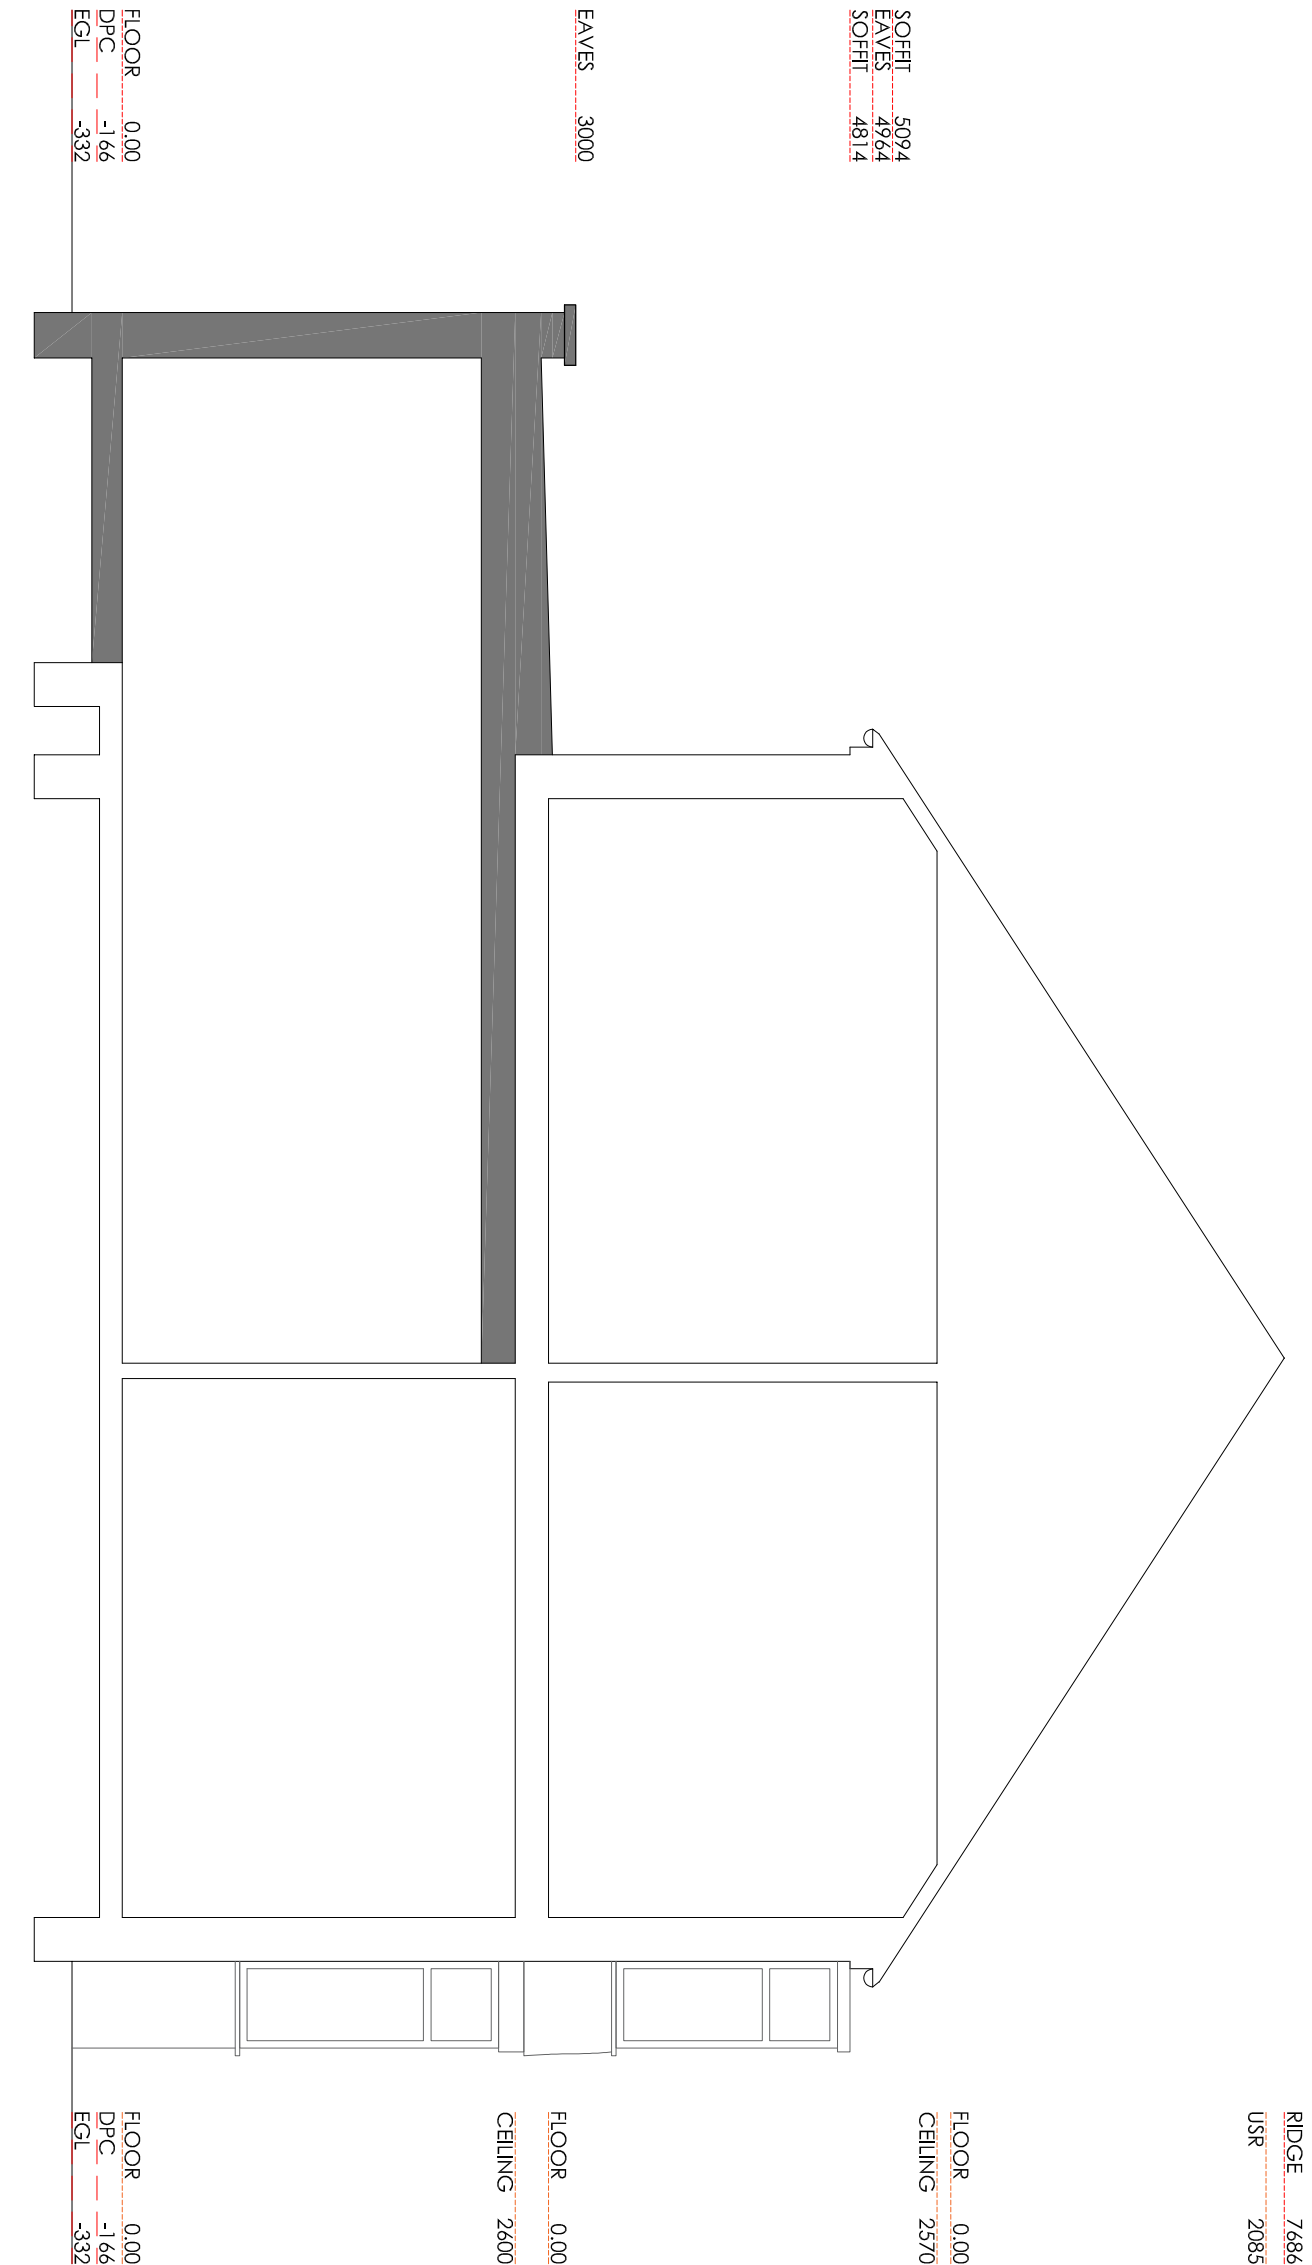

SIDE ELEVATION (EAST)