


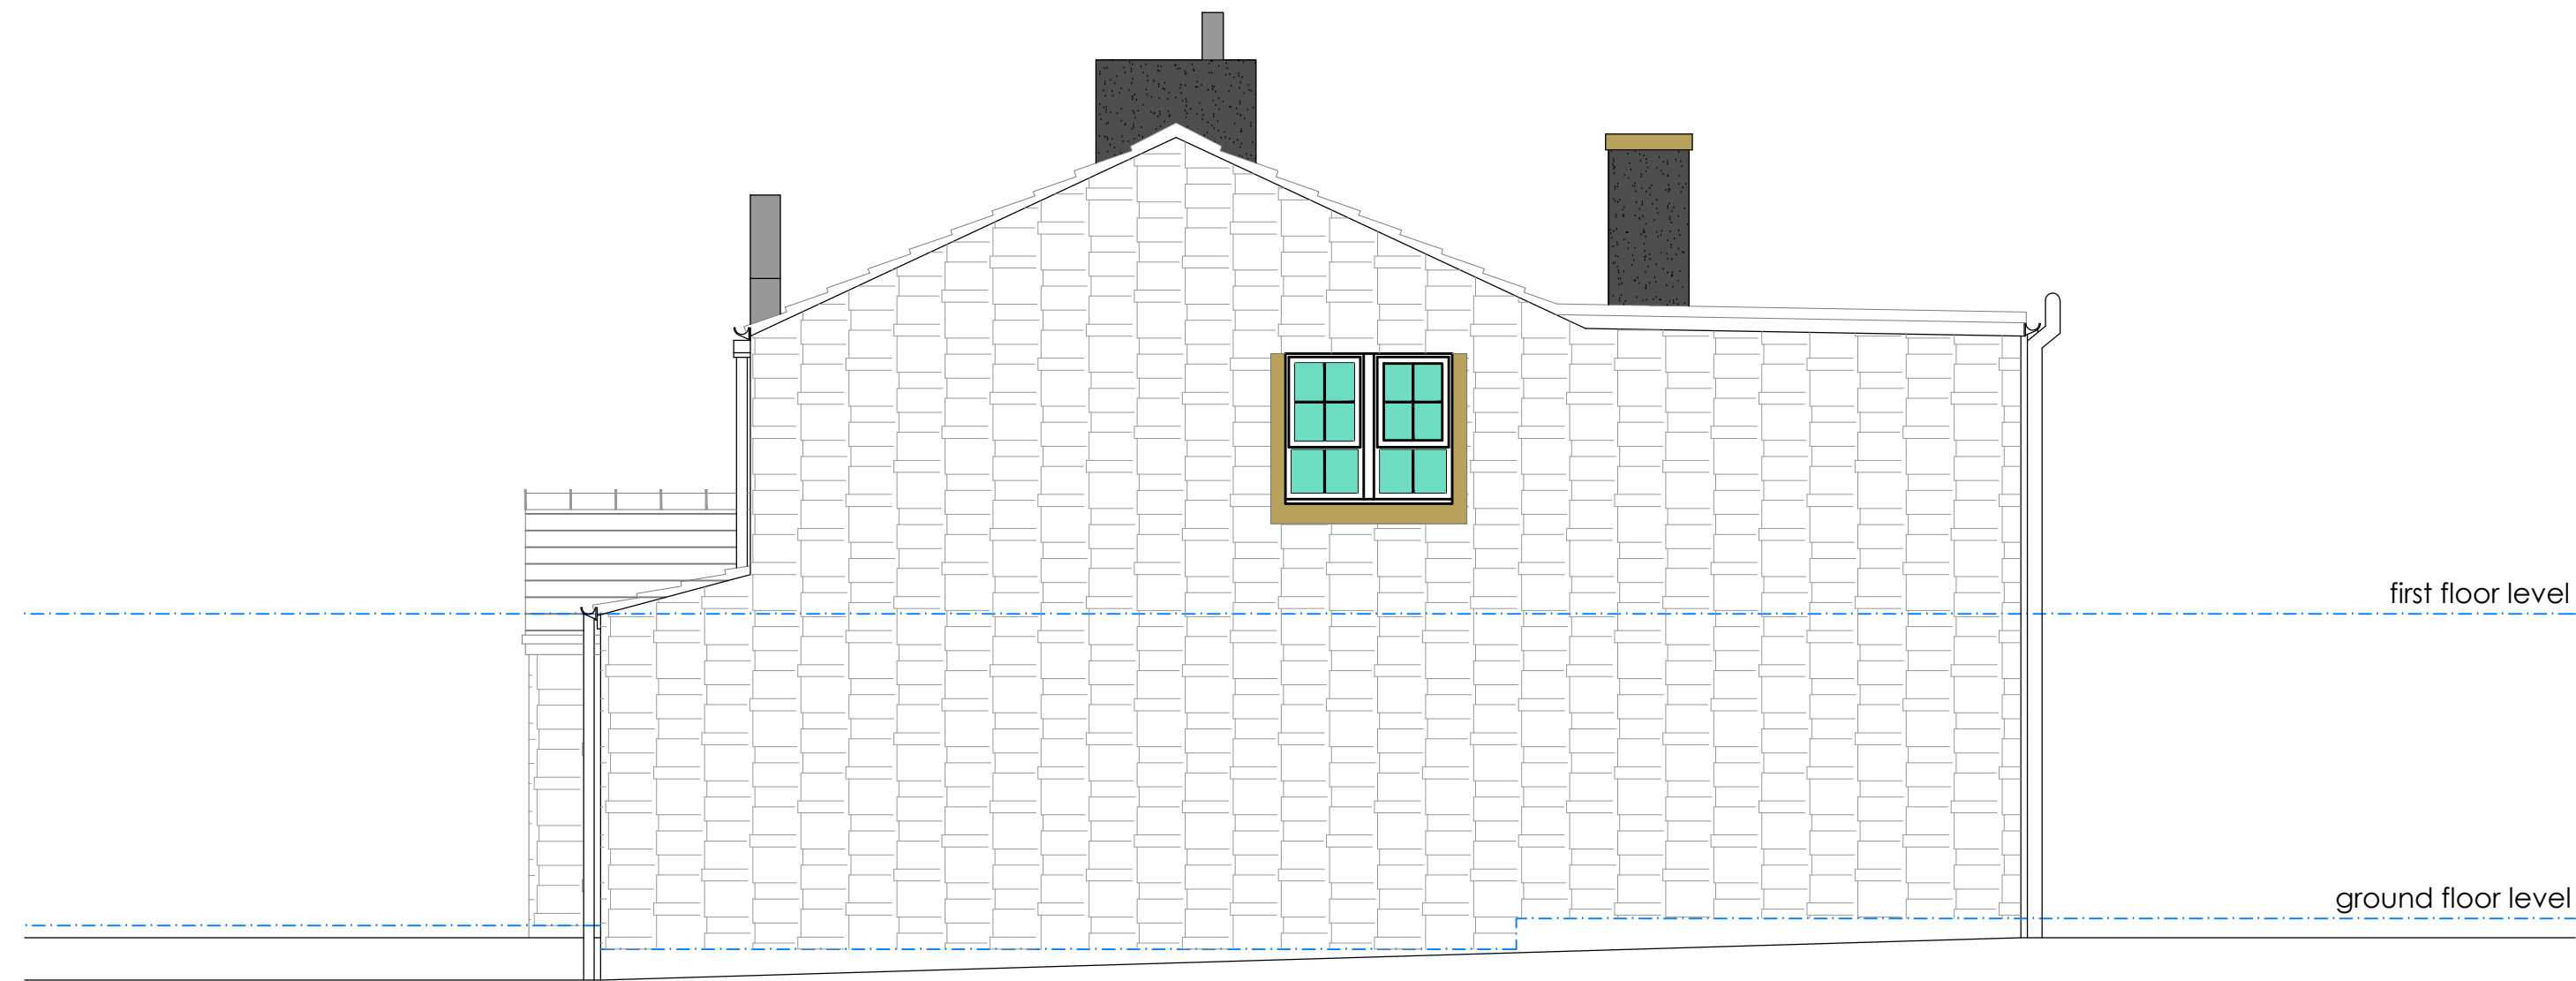

PROPOSED ELEVATION - A
SCALE: 1:50



PROPOSED ELEVATION - B
SCALE: 1:50



PROPOSED ELEVATION - C
SCALE: 1:50



PROPOSED ELEVATION - D
SCALE: 1:50

PLEASE NOTE 1. DO NOT scale from this drawing, use figured dimensions only. 2. All dimensions to be checked on site by the contractor. 3. Please report any discrepancies to JHA Ltd immediately. 4. All setting out dimensions are approximate. To be marked out on site for approval by JHA Ltd prior to construction.					NOTES:					</				
---	--	--	--	--	-------------------	--	--	--	--	--	--	--	--	--