


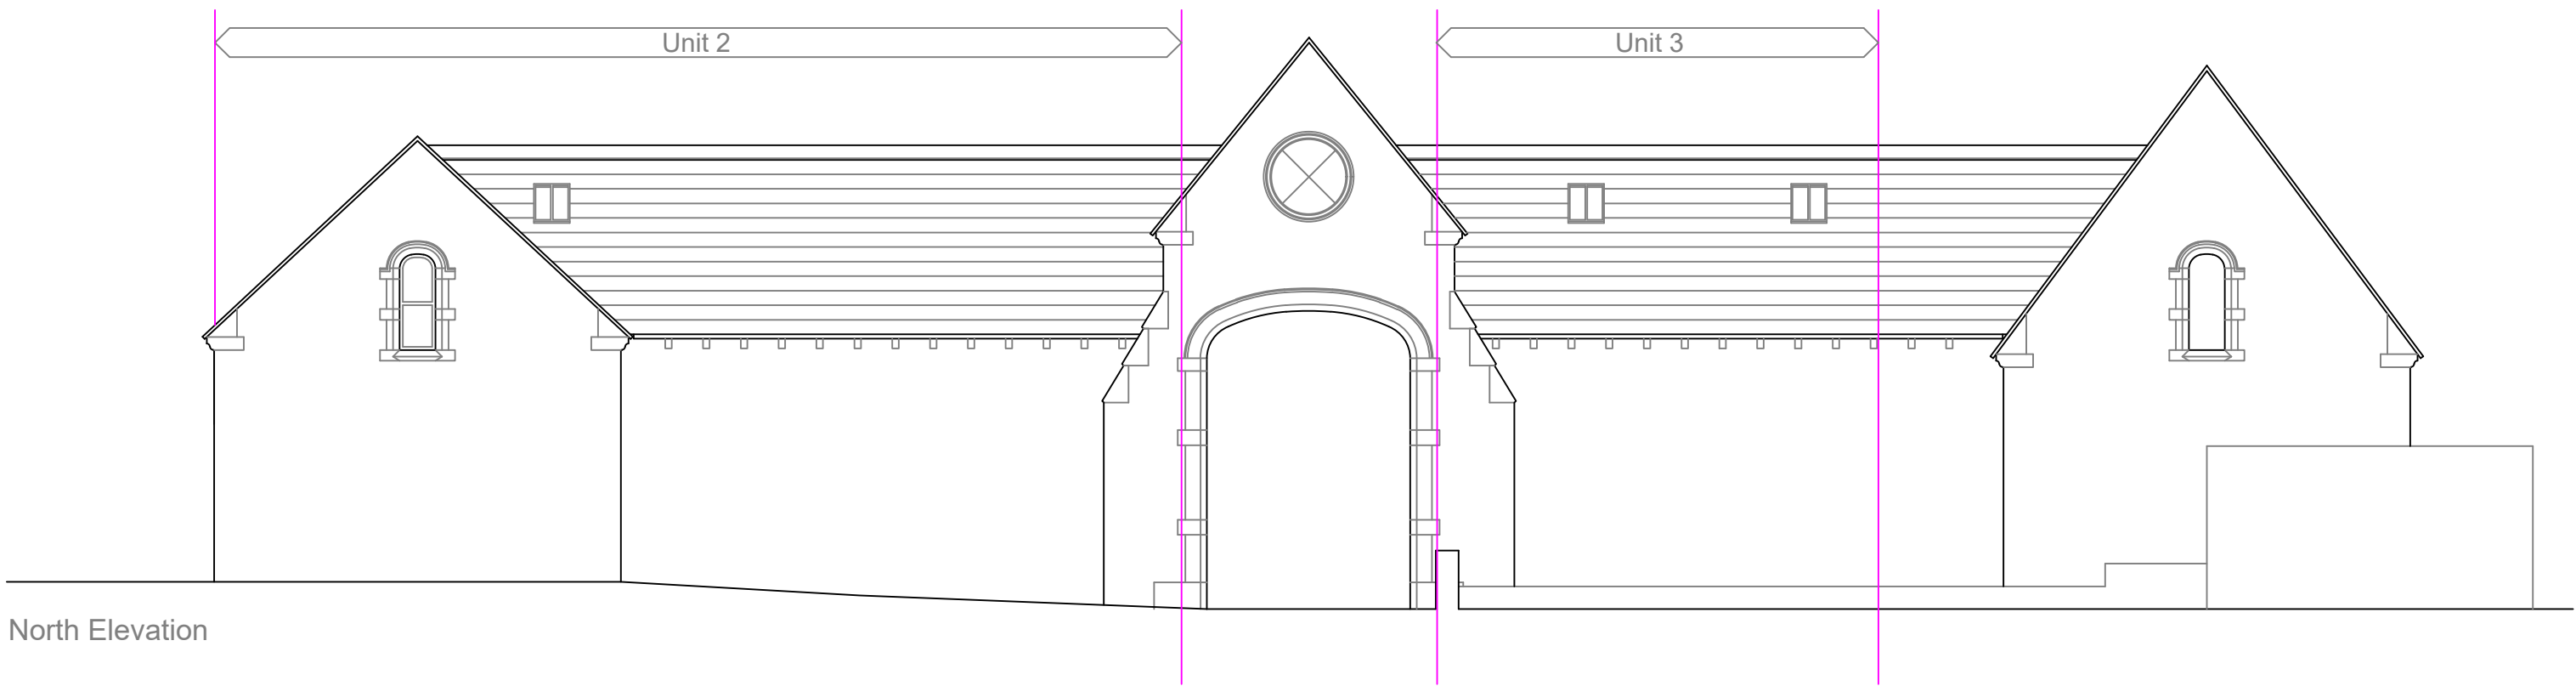

1:100 at A2

cva

8 heath villas
halifax
hx3 0bb
tel. 01422 352797
mob. 07958 773372
info@caldervalleyarchitects.co.uk
© Calder Valley Architects Ltd

CLIENT NAME

Collop Gate Properties

PROJECT NAME

Harefield Hall Farm

PROJECT NUMBER

22.37

DRAWING TITLE

Proposed External Elevations

SCALE

1:100

NUMBER

014

REVISION

B