



Dimensioning

Figured dimensions only to be taken from these designs and drawings. Work to annotated dimensions only. All dimensions to be checked on site. Architectural designers to be informed immediately of any discrepancies before work proceeds. Drawings are to be read in conjunction with relevant specifications, structural engineers and service engineers' drawings.

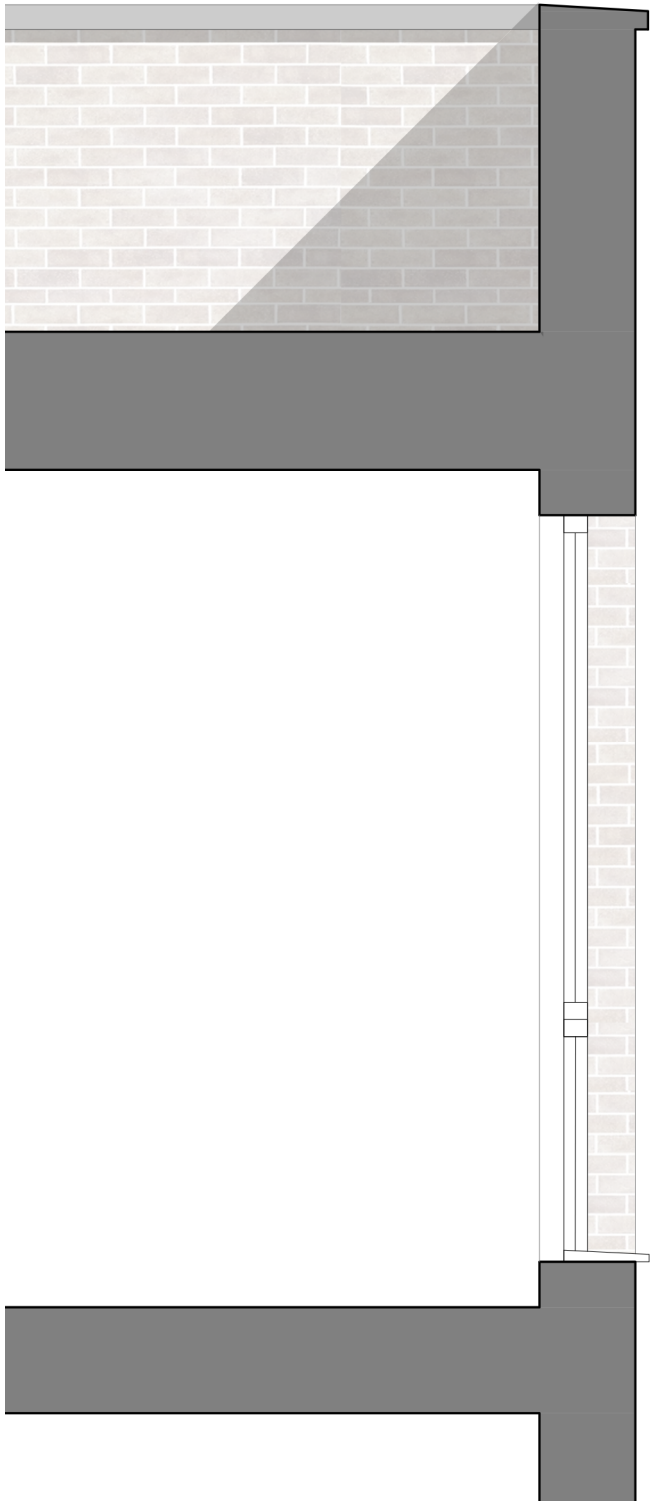

- Key
- 1 Light brown Facing Brickwork -
 - 2 Anthracite Grey window (RAL 7016)
 - 3 Recessed reveal
 - 4 Parapet cap (Ral 7016)

PROPOSED WINDOW SECTION
1:25 @ A3

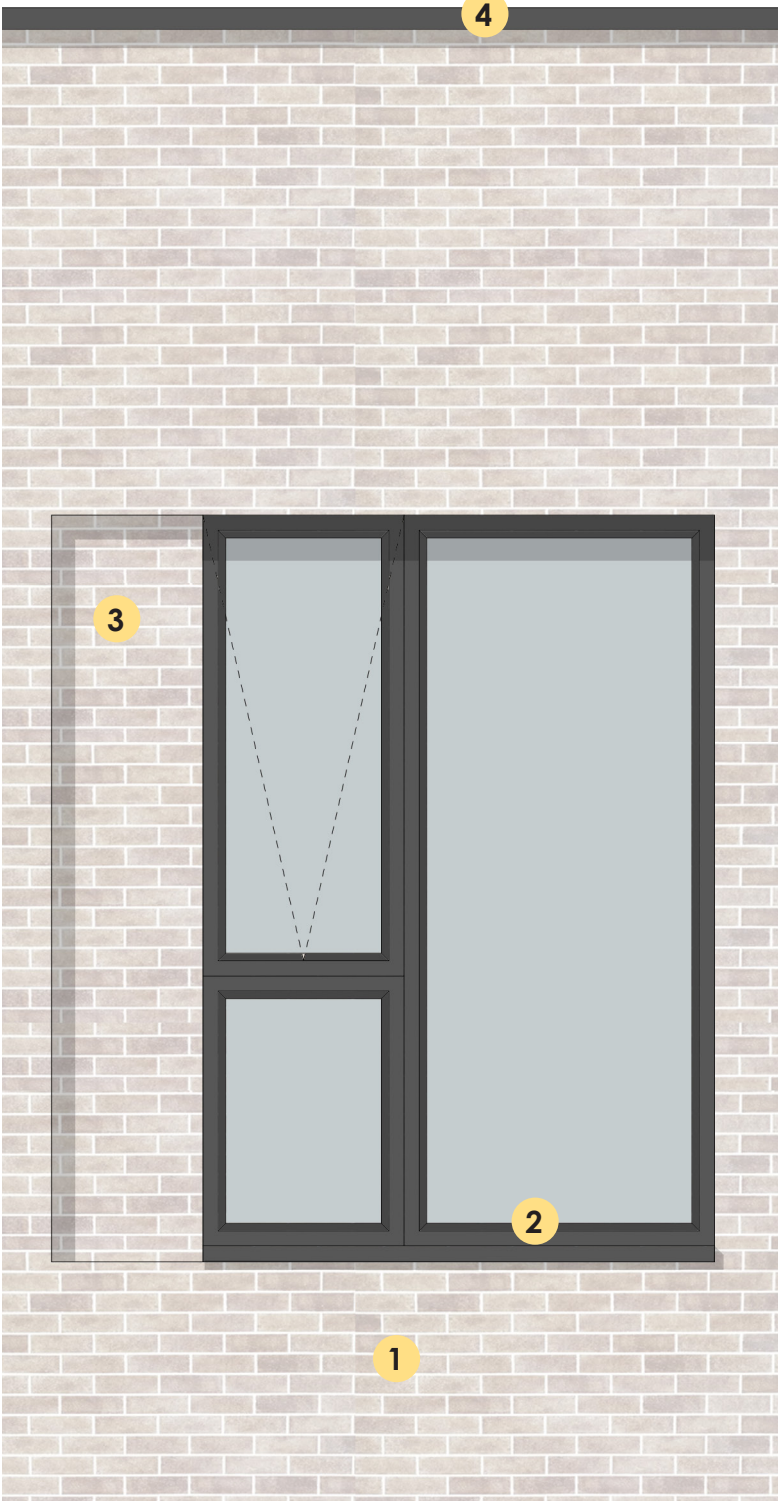

PROPOSED WINDOW DETAIL
1:25 @ A3

Rev	Description	Date
A	Issued for Planning	04/01/24



Client
Mr Farazan Karim

Address
Land at Wood Street,
Heywood,
M24 4DH

Title
Window detail

Scale
1:25 @ A3

Date
Jan 2024

Drawing No. :