


1 | Proposed Streetscene Elevation
1 : 200

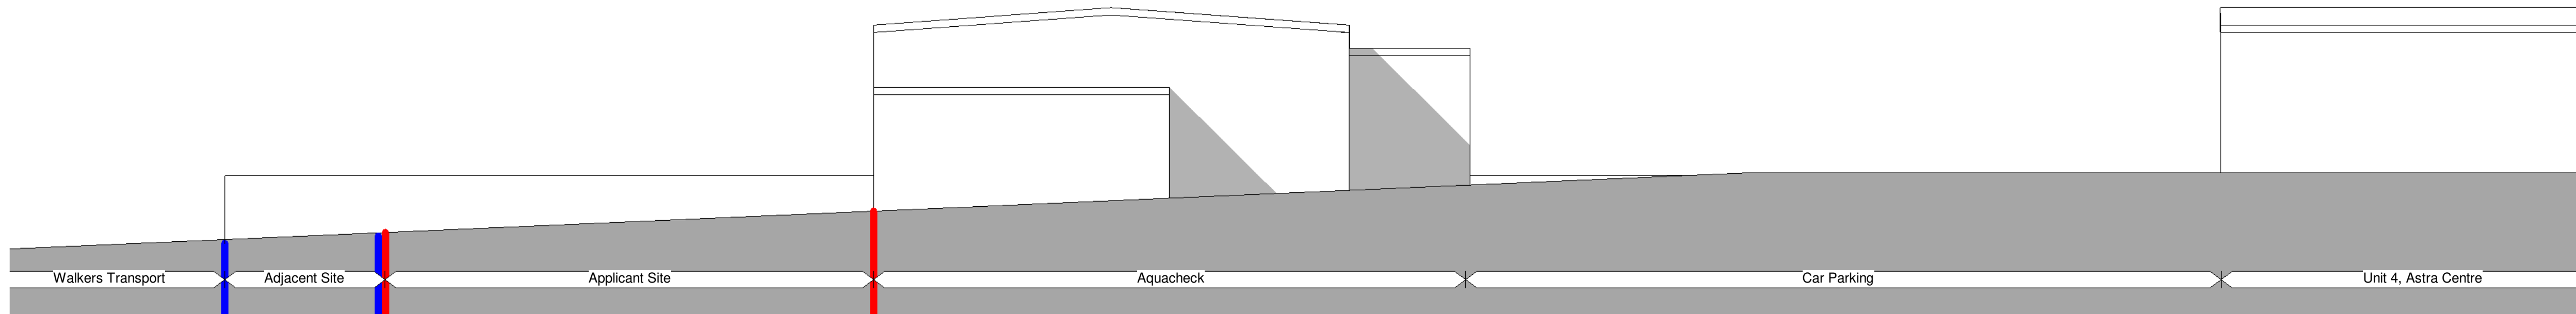

2 | Existing Streetscene Elevation
1 : 200

