


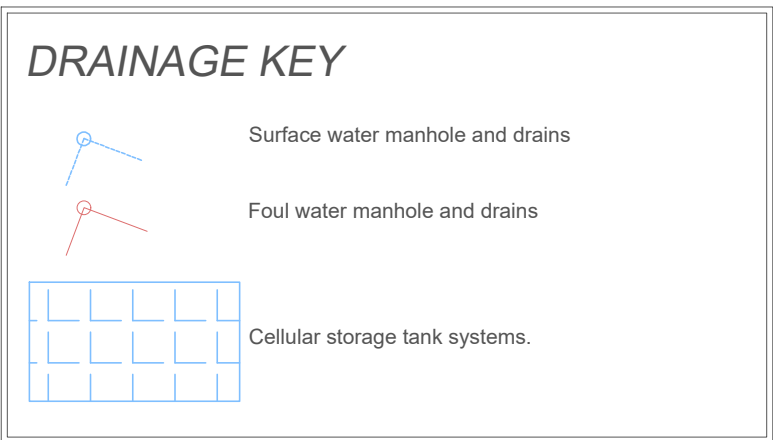

- DRAINAGE NOTES**
- This drawing and the associated Drainage Strategy Report provides the strategy to drain the site post development. It is subject to detailed design and approval from the Local Planning Authority.
 - The new developments on the site are to be subject to new surface water systems.
 - Existing surface water systems are to remain draining unaffected pre-development areas.
 - New surface water drainage systems discharge to the watercourse at 3m for each system.
 - The new surface water system includes for permeable paving and cellular storage on the access road and car parking spaces.
 - Permeable paving provides a pollution treatment stage to external hard paved areas.
 - Cellular surface water storage tanks to be Polypropylene systems and details should be confirmed by supplier. These systems are used to be verified.
 - Prior to the cellular storage tanks, all traps are required.

Revision 2 - foul drainage inverts and pipe sizes added

	2	Revised for approval
	1	First Issue for approvals
Checked	Rev #	Date

Client
CRP LIMITED

Job Title
**TODMORDEN ROAD
LITTLEBOROUGH
OL15 9EG**

BRIGHT YOUNG The Media Centre, 7 Northumberland Street, Huddersfield, HD1 1RL
Email: info@brightyoung.co.uk
Web: www.brightyoung.co.uk
Consulting Tel: 01484 487950
Limited Fax: 01484 603519

Drawing Title HIGHWAYS AND DRAINAGE			
DRAINAGE STRATEGY			
Scale 1:250 @ A0	Date FEB 2025	Drawn HM	Checked JB
Drg No. 22090/100			Rev 2