



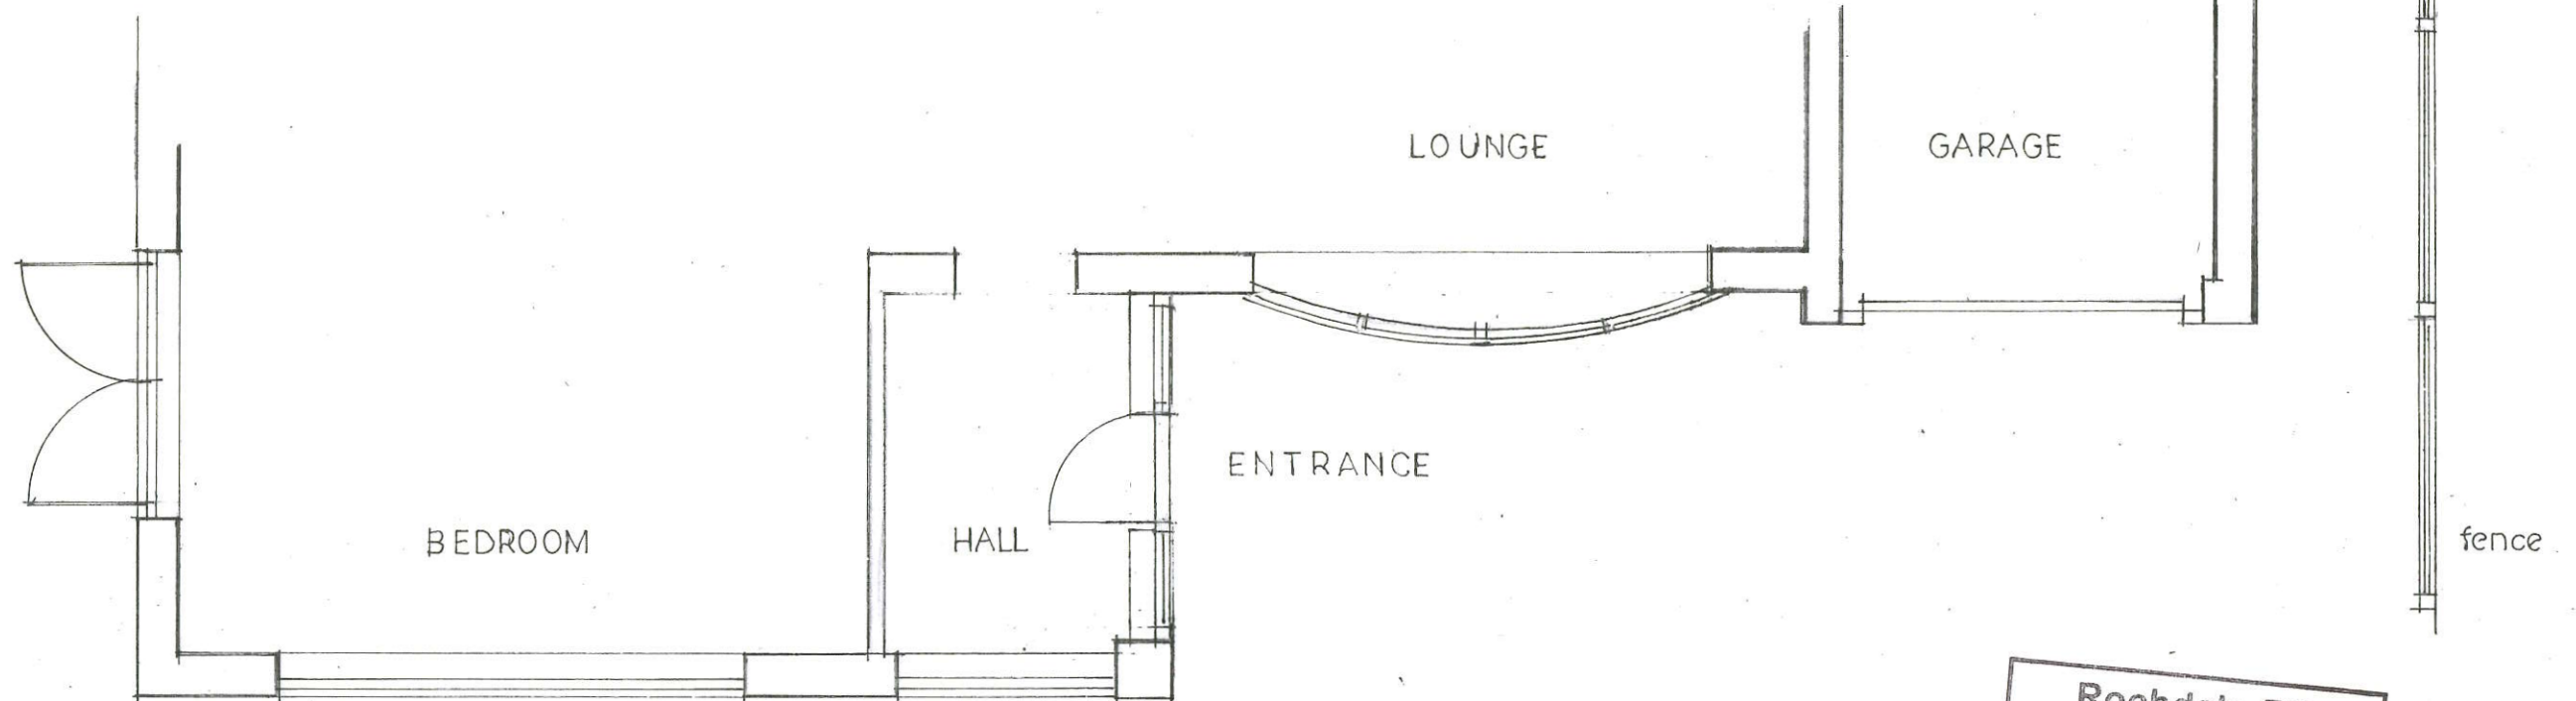


PLAN EXISTING. 1:50

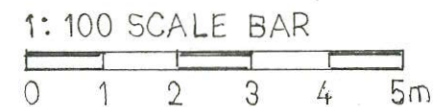

Rochdale BC
12 FEB 2025
Planning and Development
Service

Richard Fay	Architecture and Design
	No 90 Windlehurst Road
	High Lane
	Cheshire SK6 8AE
	TEL: 07932 624015
	Email: ricfay@hotmail.co.uk
Client	Mr. D. Greenhalgh - 8 Upton Close, Middleton, Rochdale.
Drawing	Existing - Plan, Elevations
Scale	1:50 1:100
Date:	FEB. 2025.
Drawing No	Revision
DG.01	
Amendments	

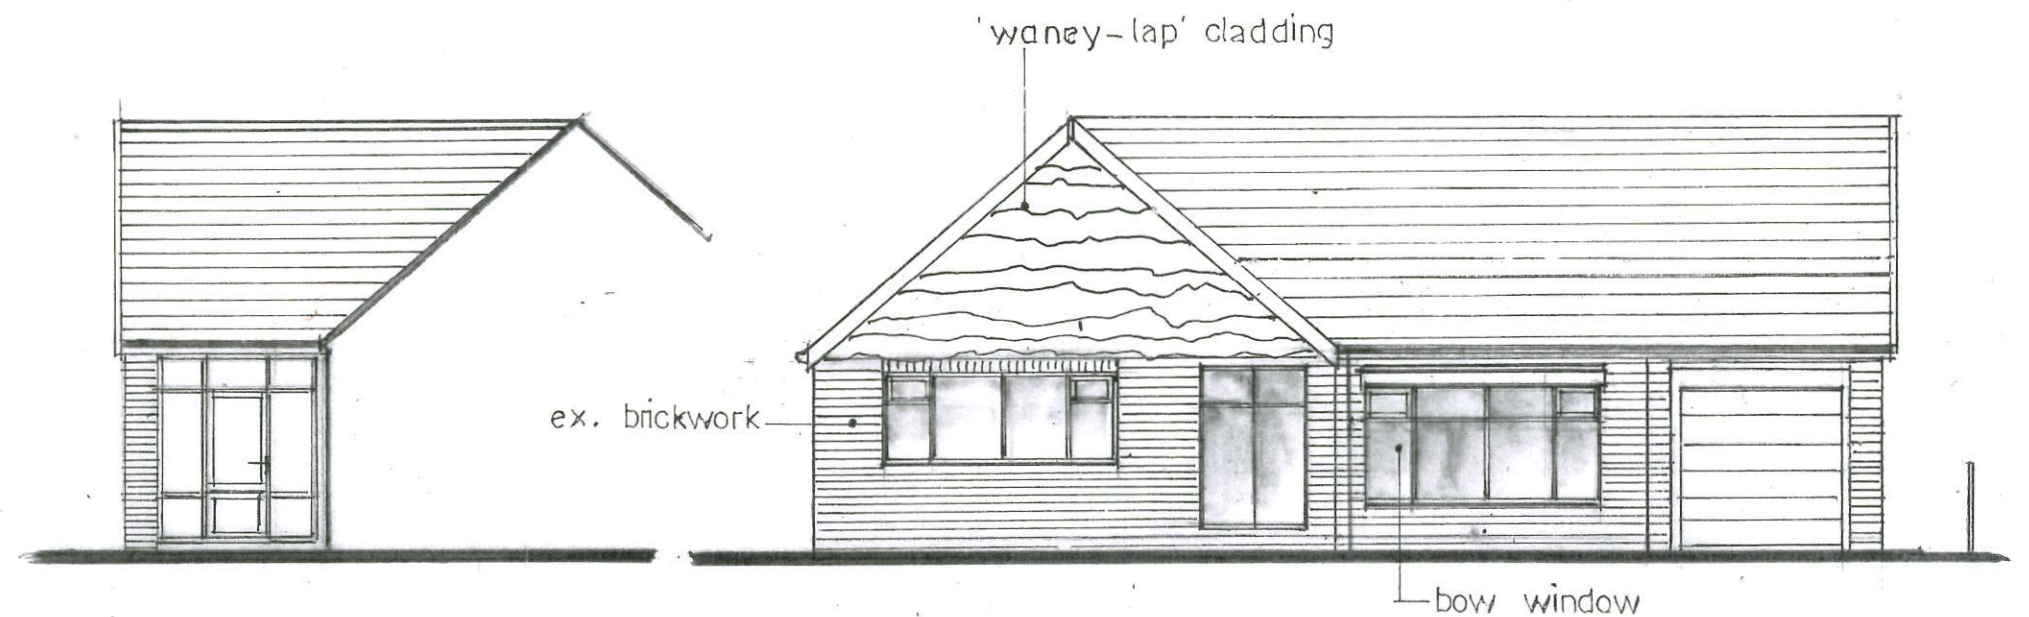

SIDE EXISTING 1:100

FRONT EXISTING 1:100