


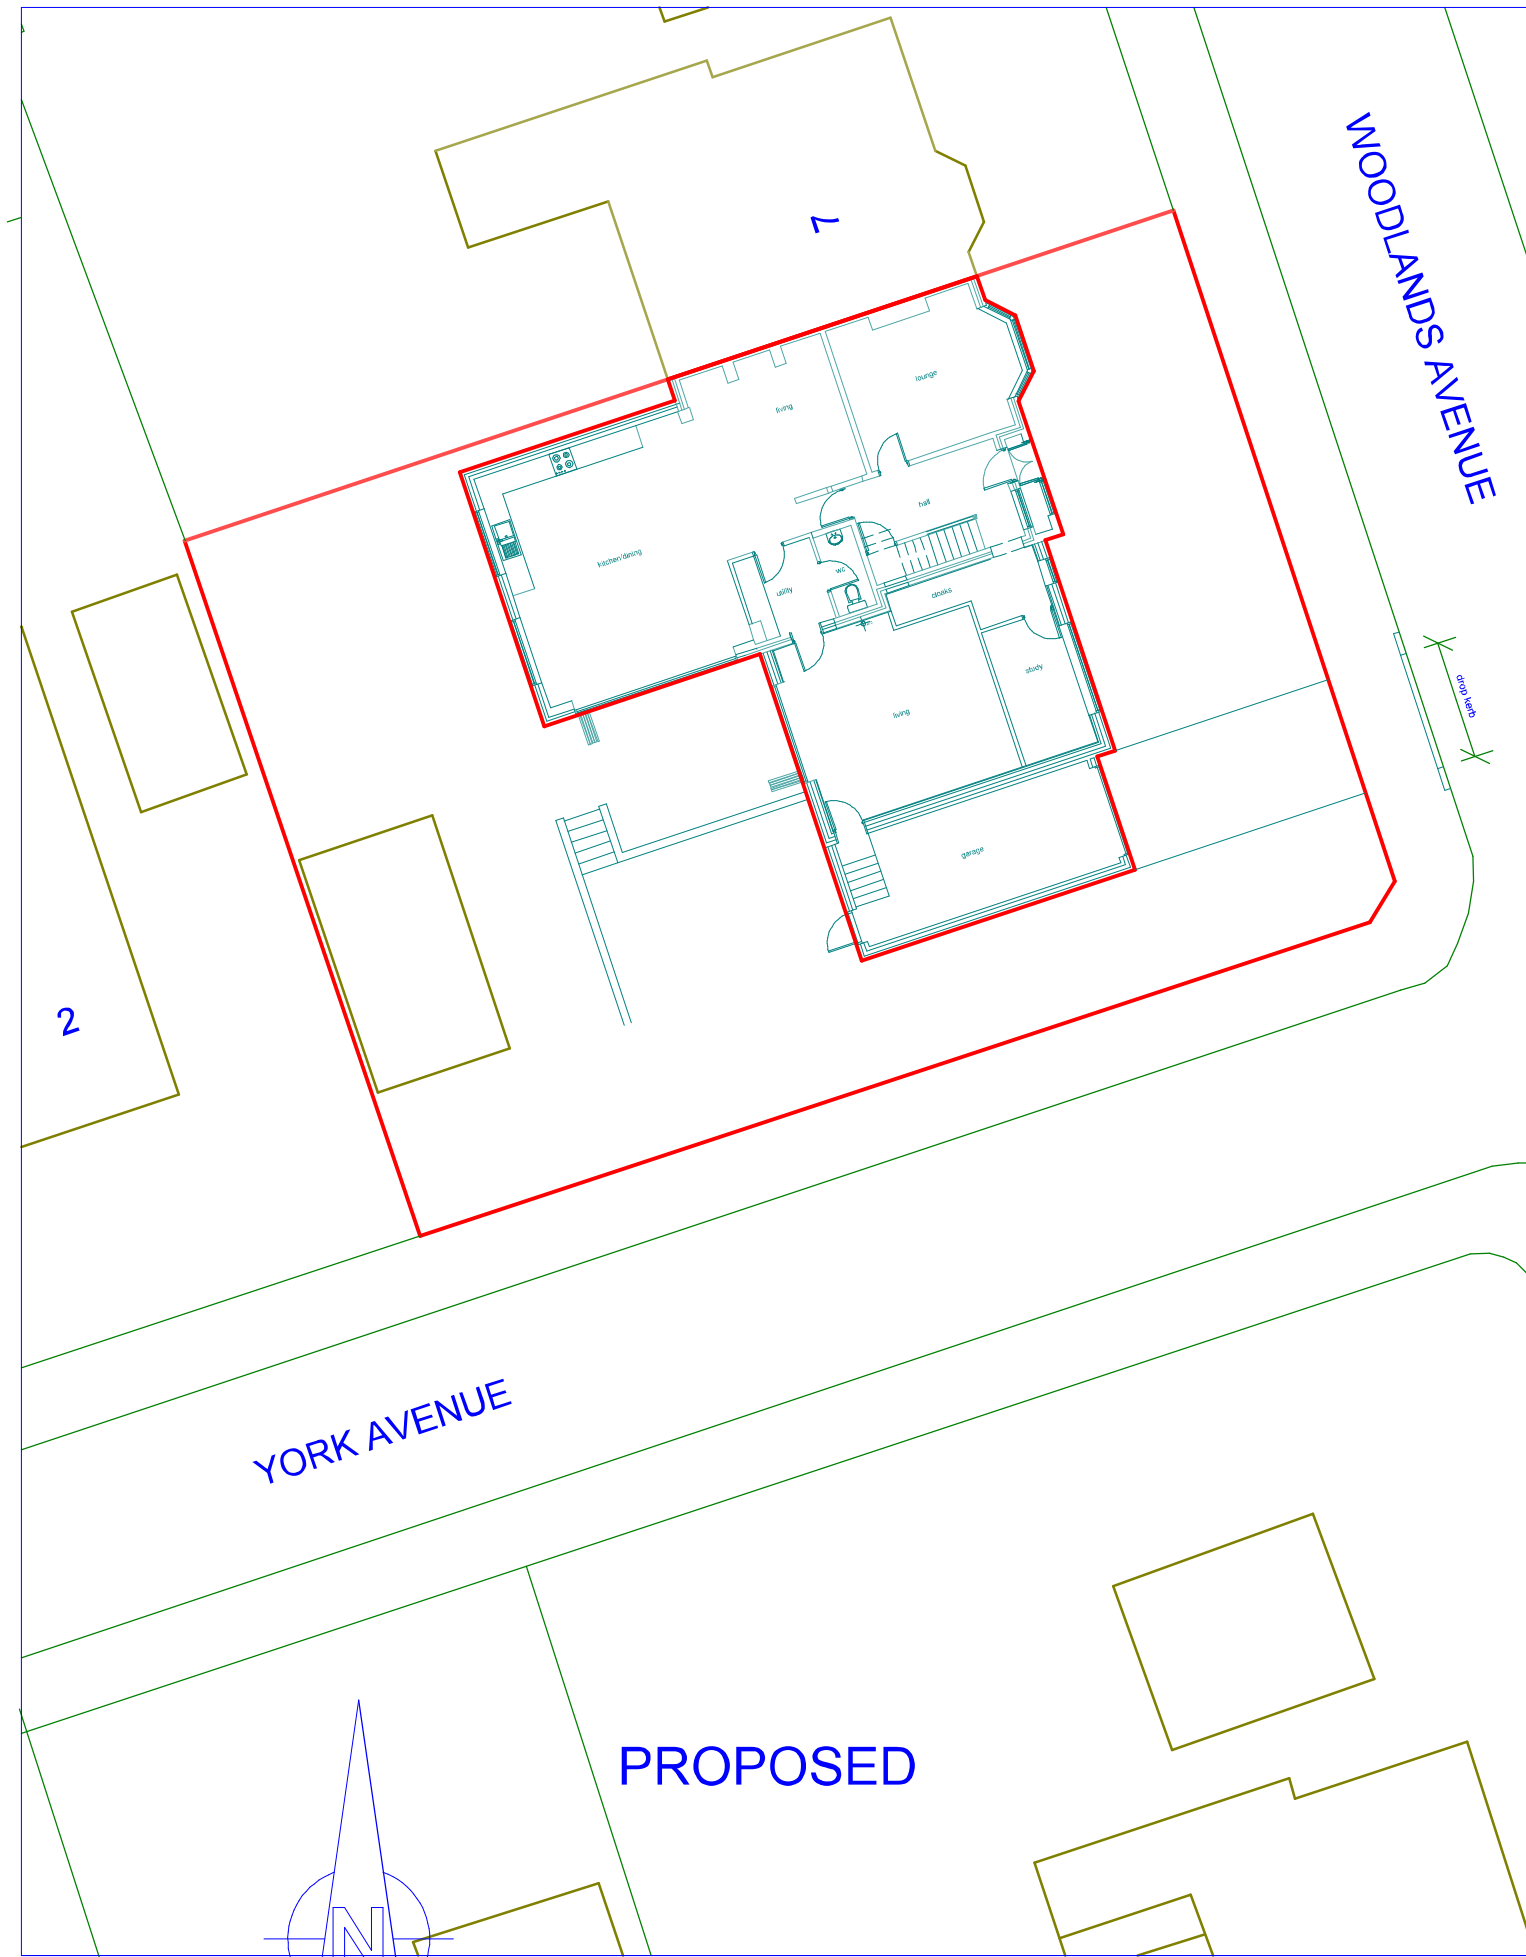
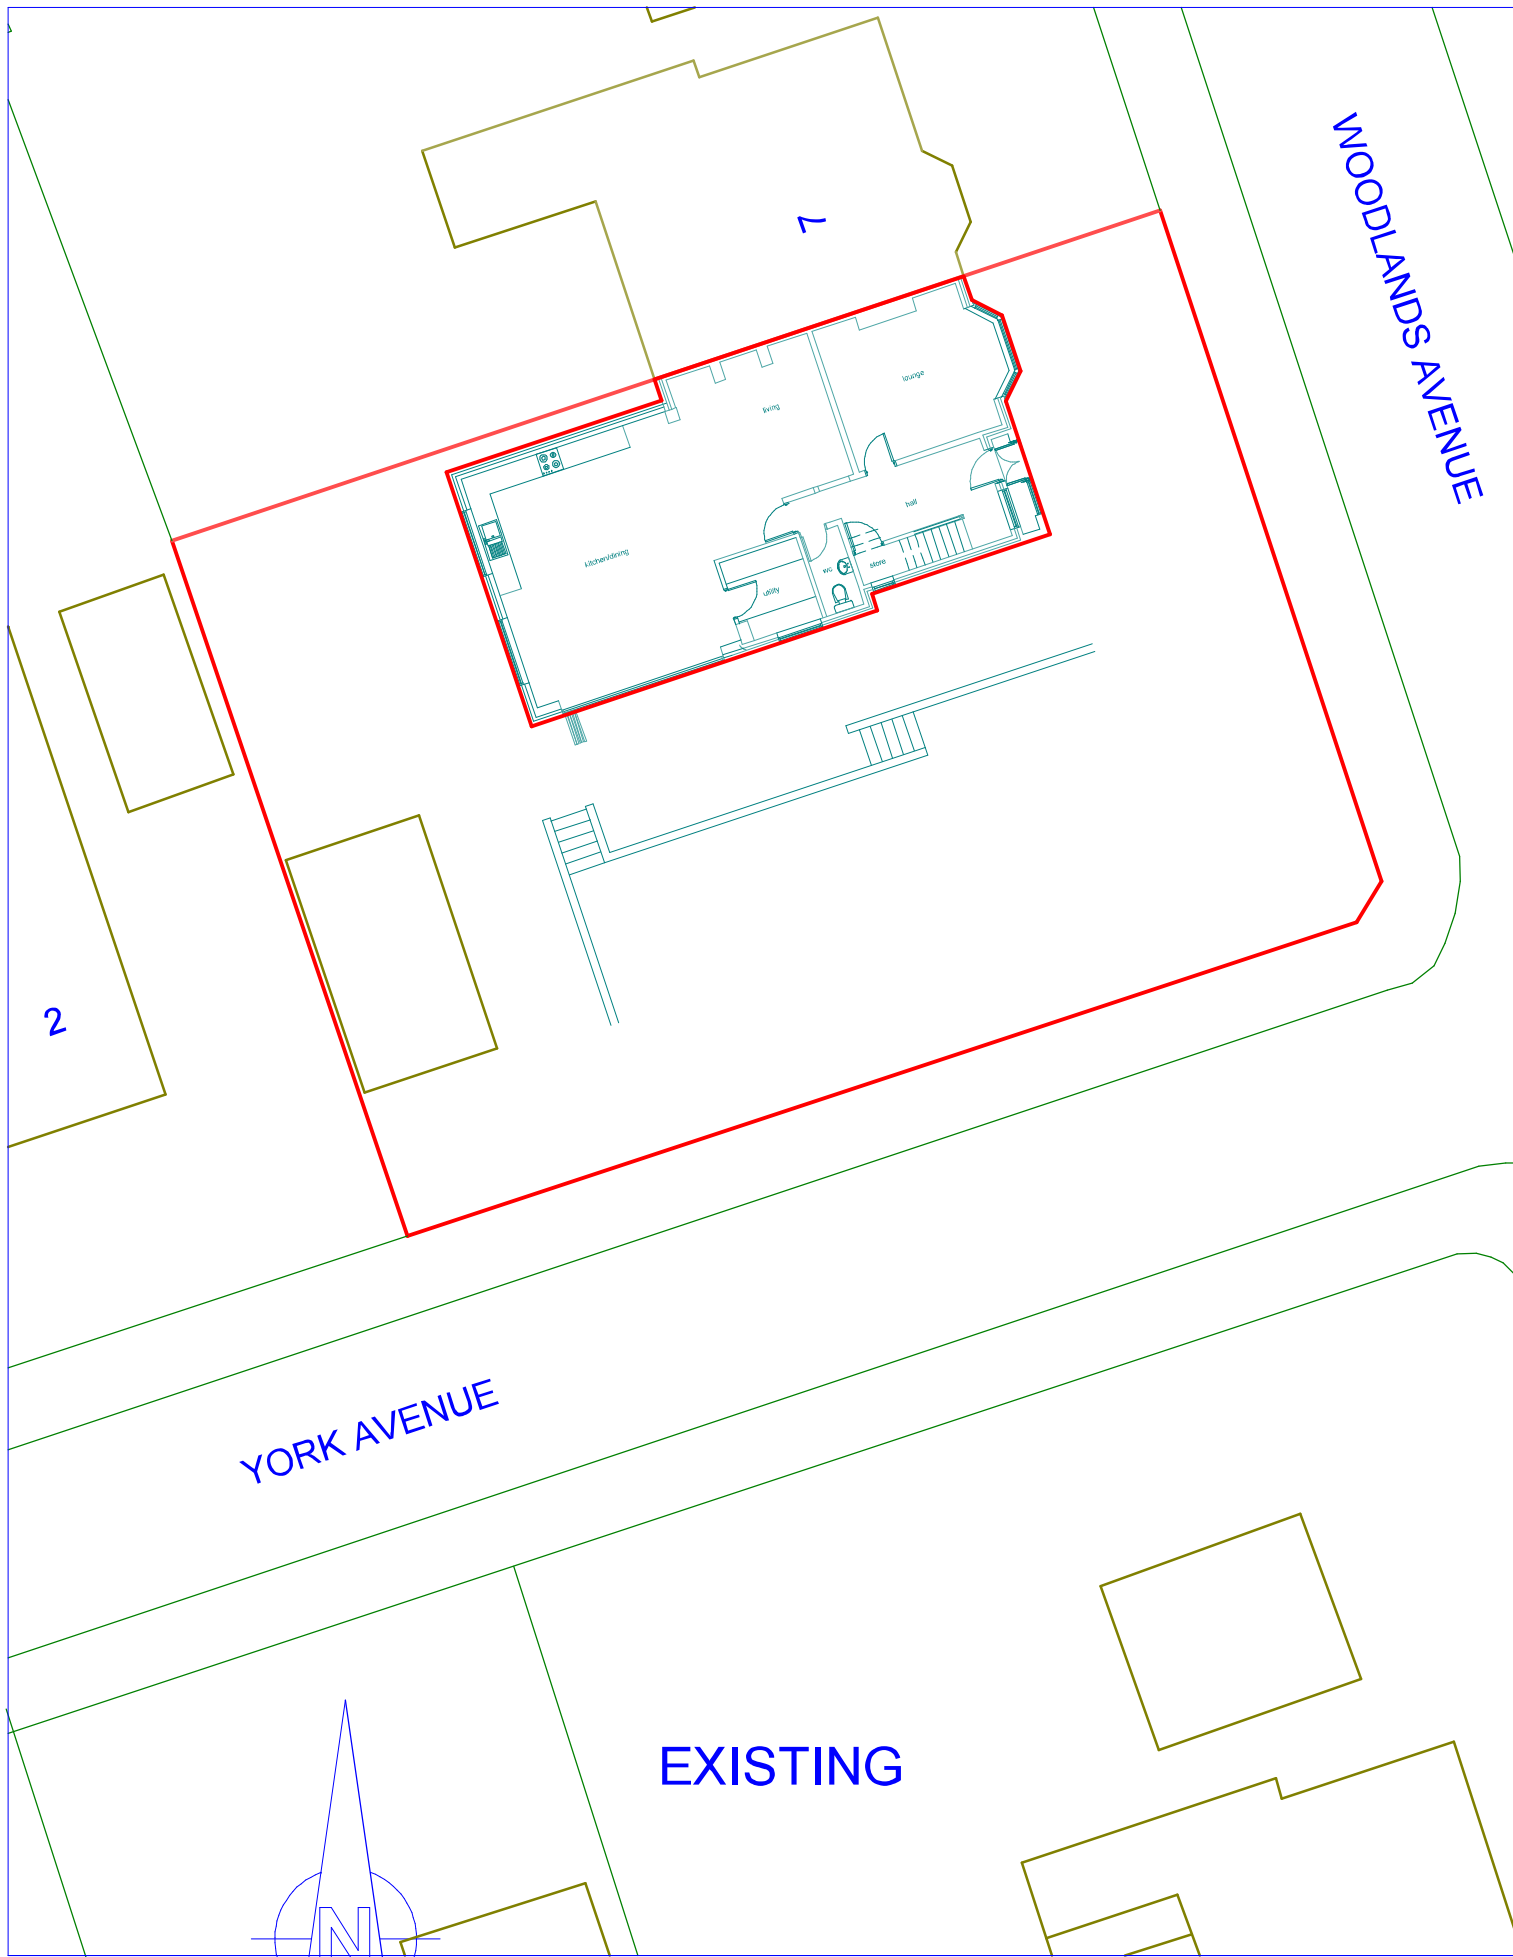


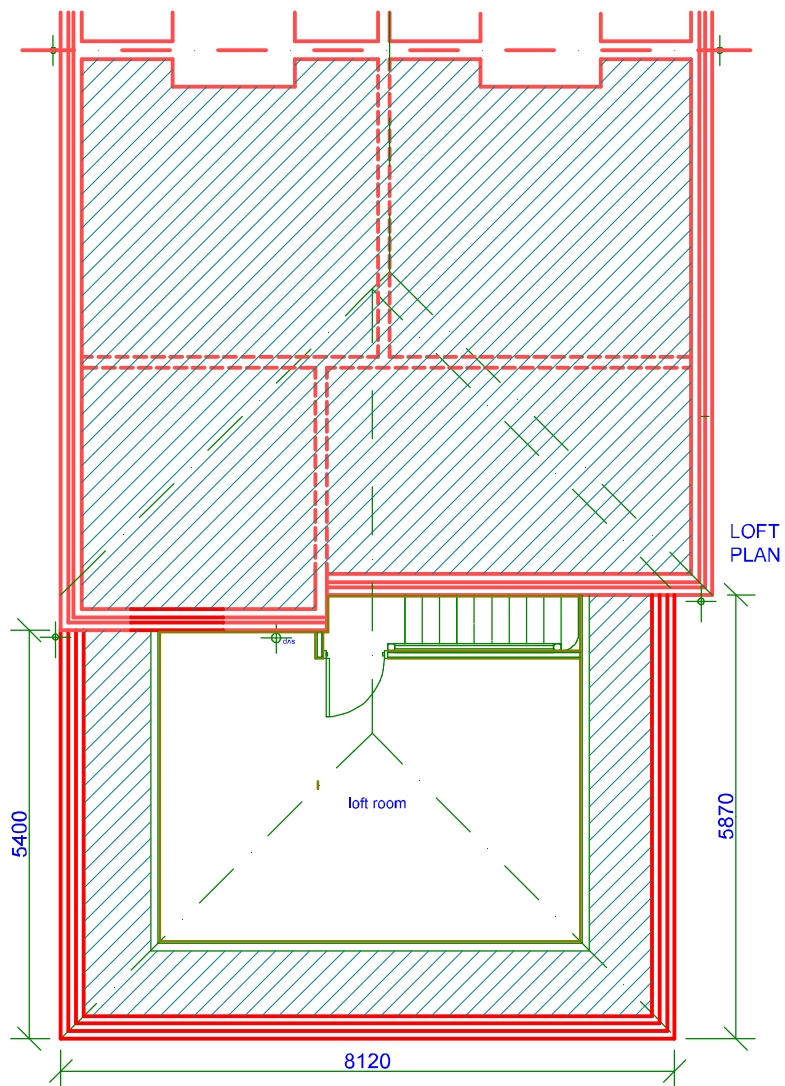

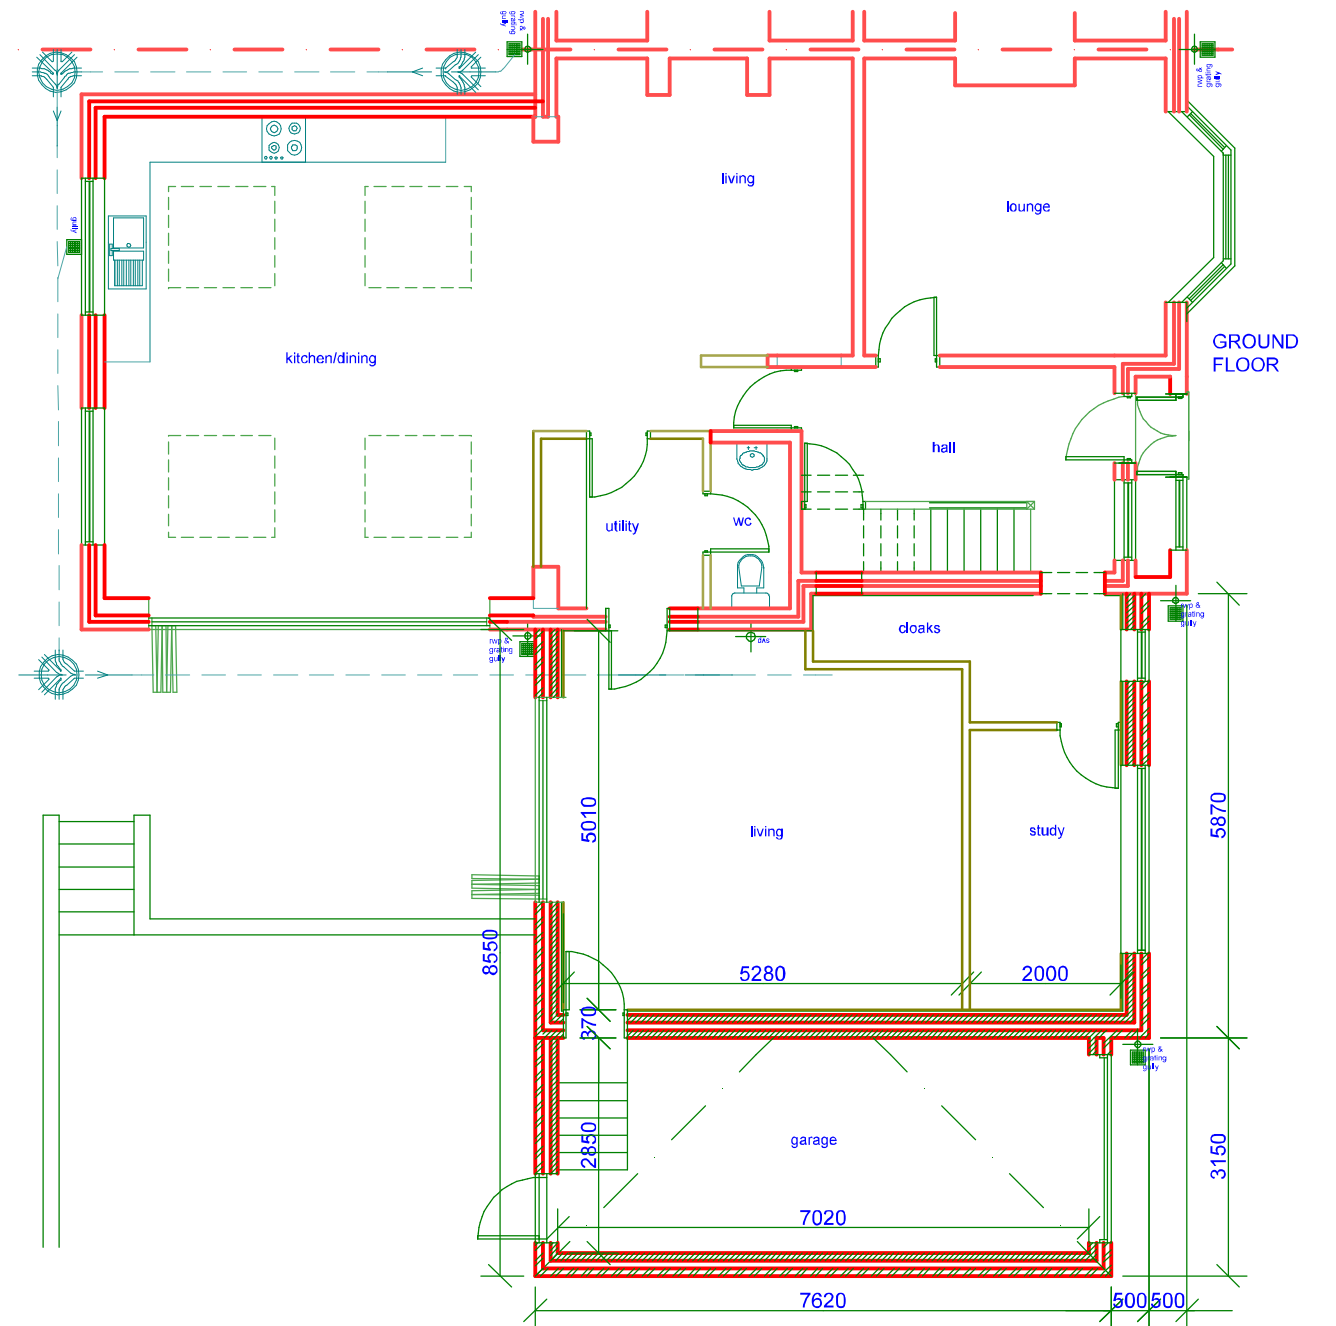

The contractor(s) are responsible for checking all dimensions and existing features on site prior to fabrication, manufacture or construction of the works




1:100 when printed @ A2 size



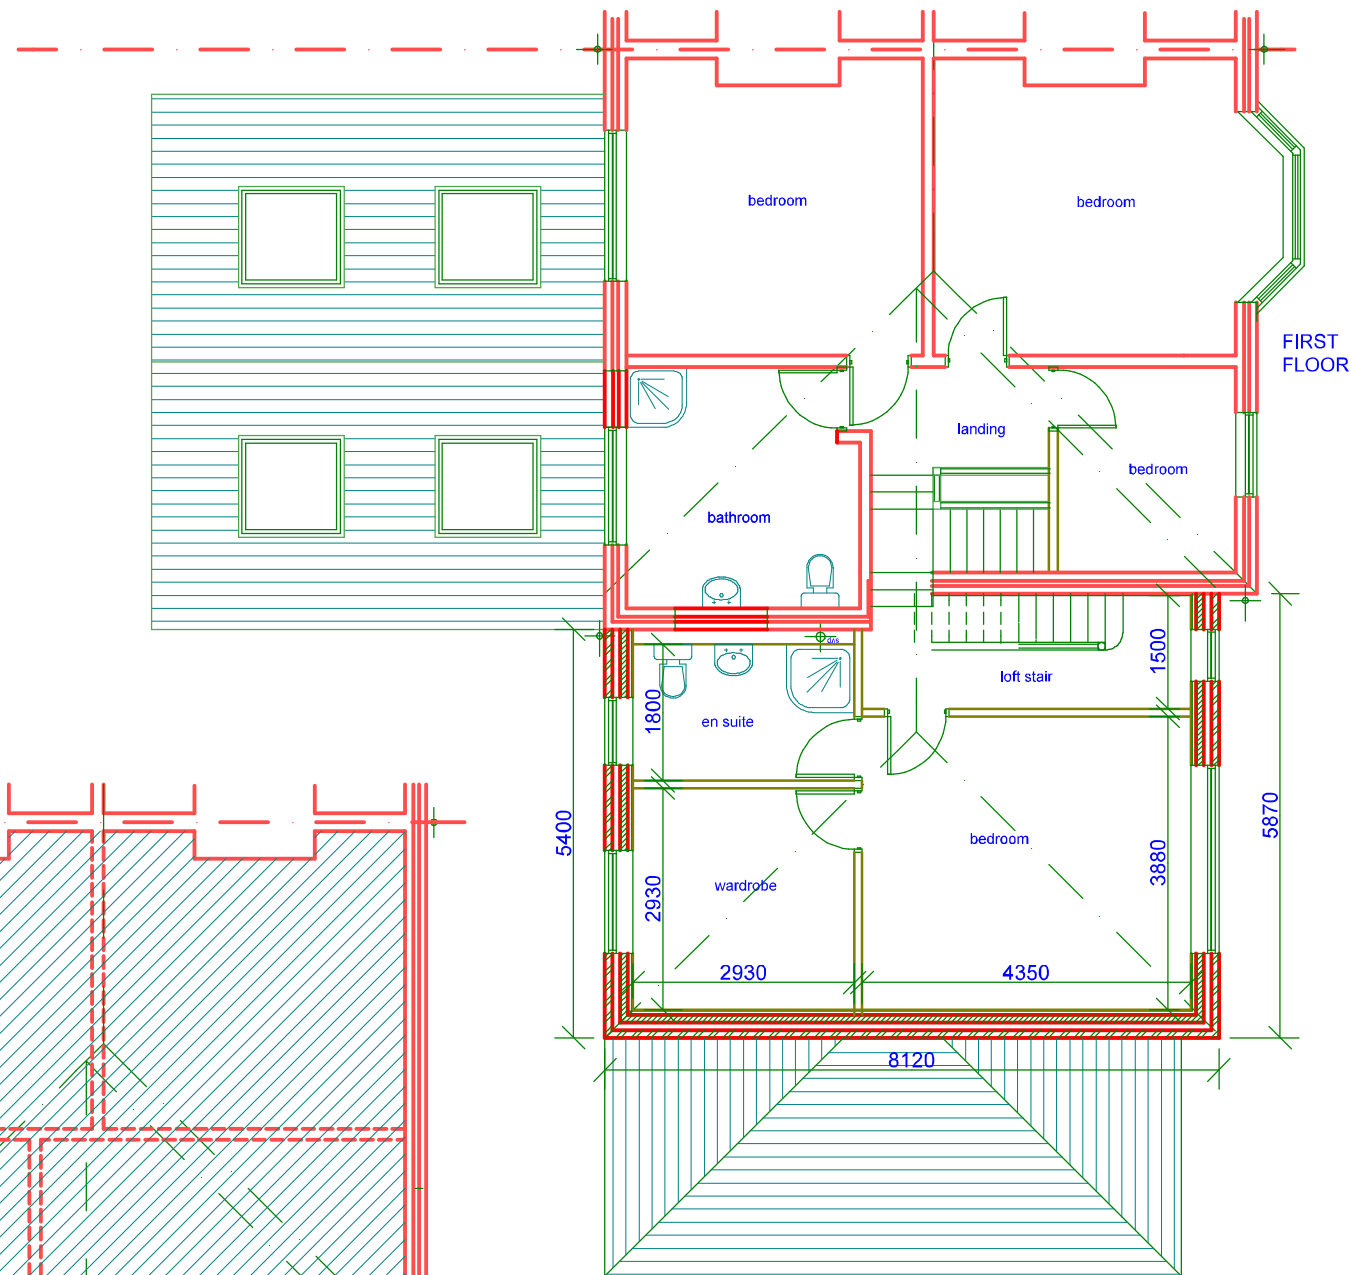


Scale: all dimension in mm unless otherwise stated

DAVID YOUNG ARCHITECT
 37 TEMPLE DRIVE : SWINTON : MANCHESTER : M27 4EA
 TEL 0161 793 0737 MOBILE 07774 181 336

PROPOSED FLOOR PLANS DWG : 21
 5 WOODLANDS AVENUE BAMFORD ROCHDALE OL11 5HJ OCT 2024
 REV

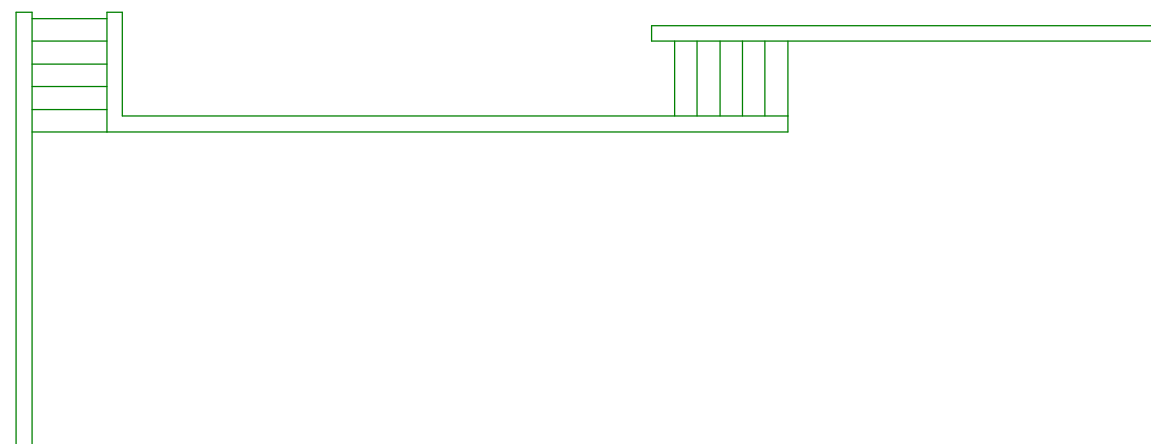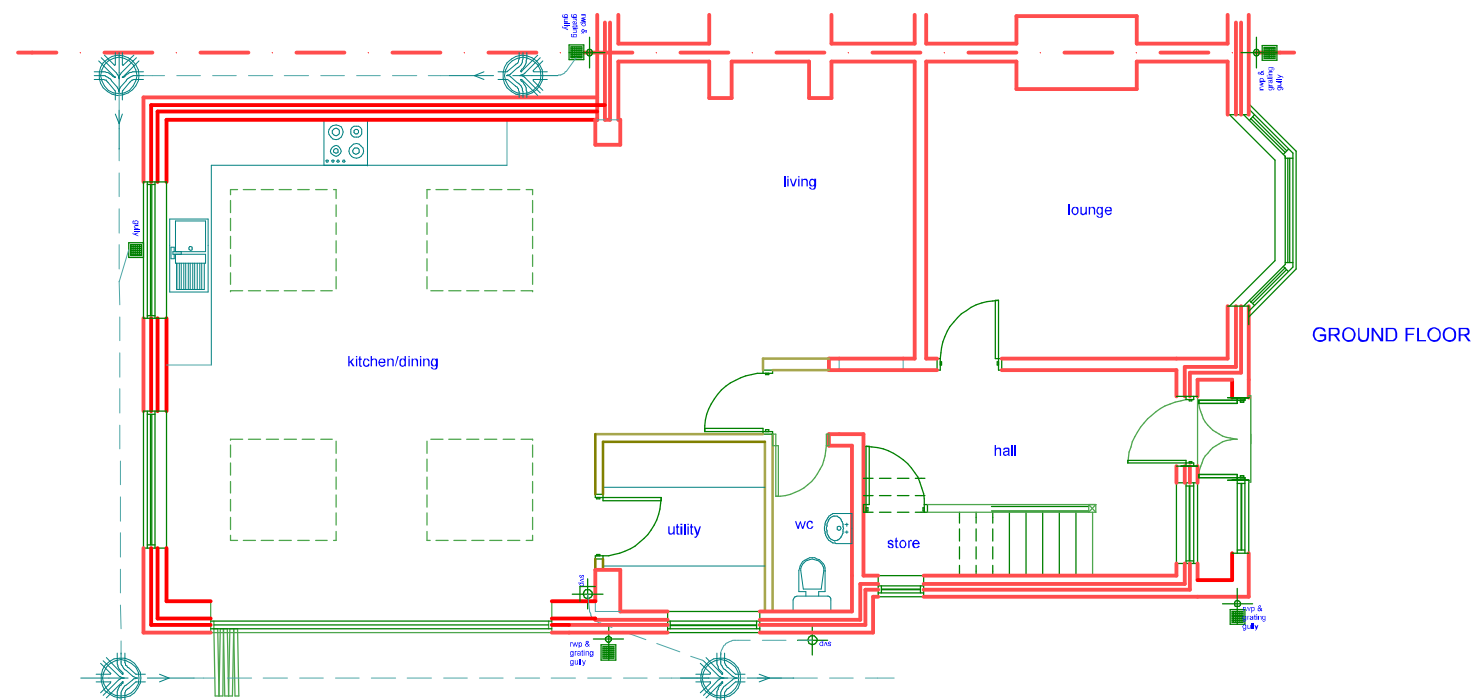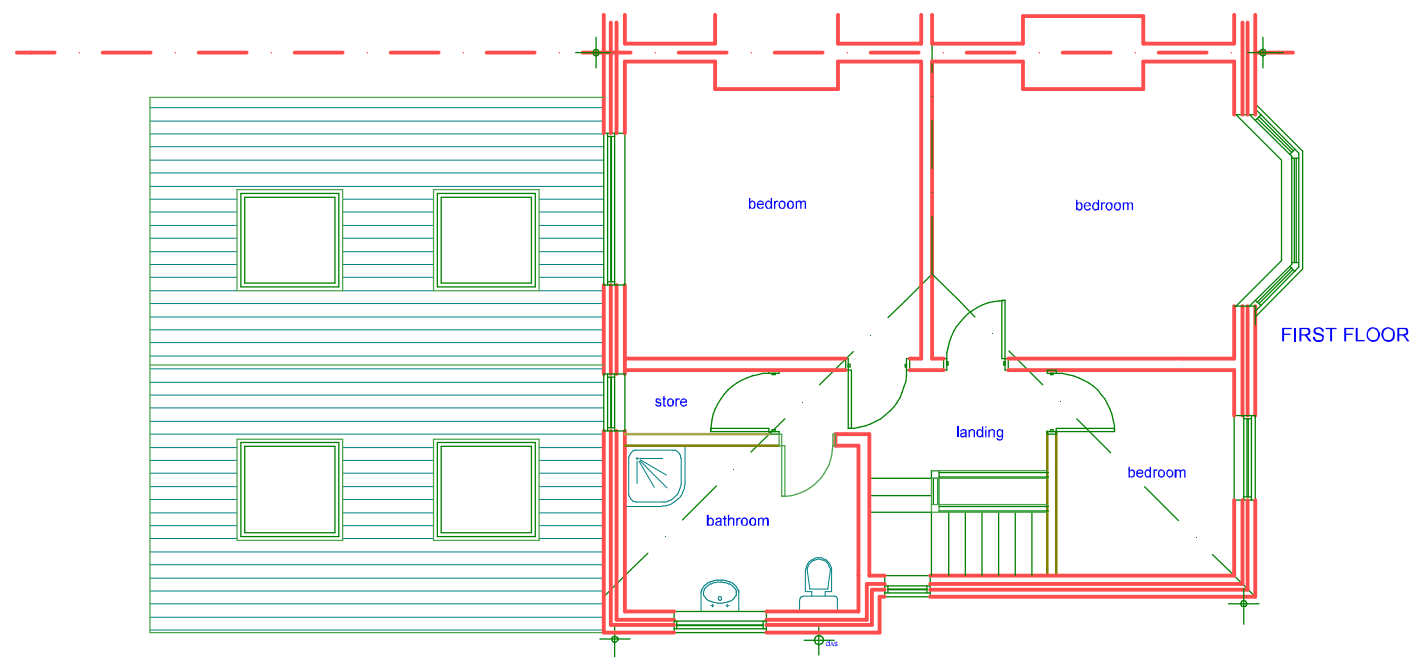

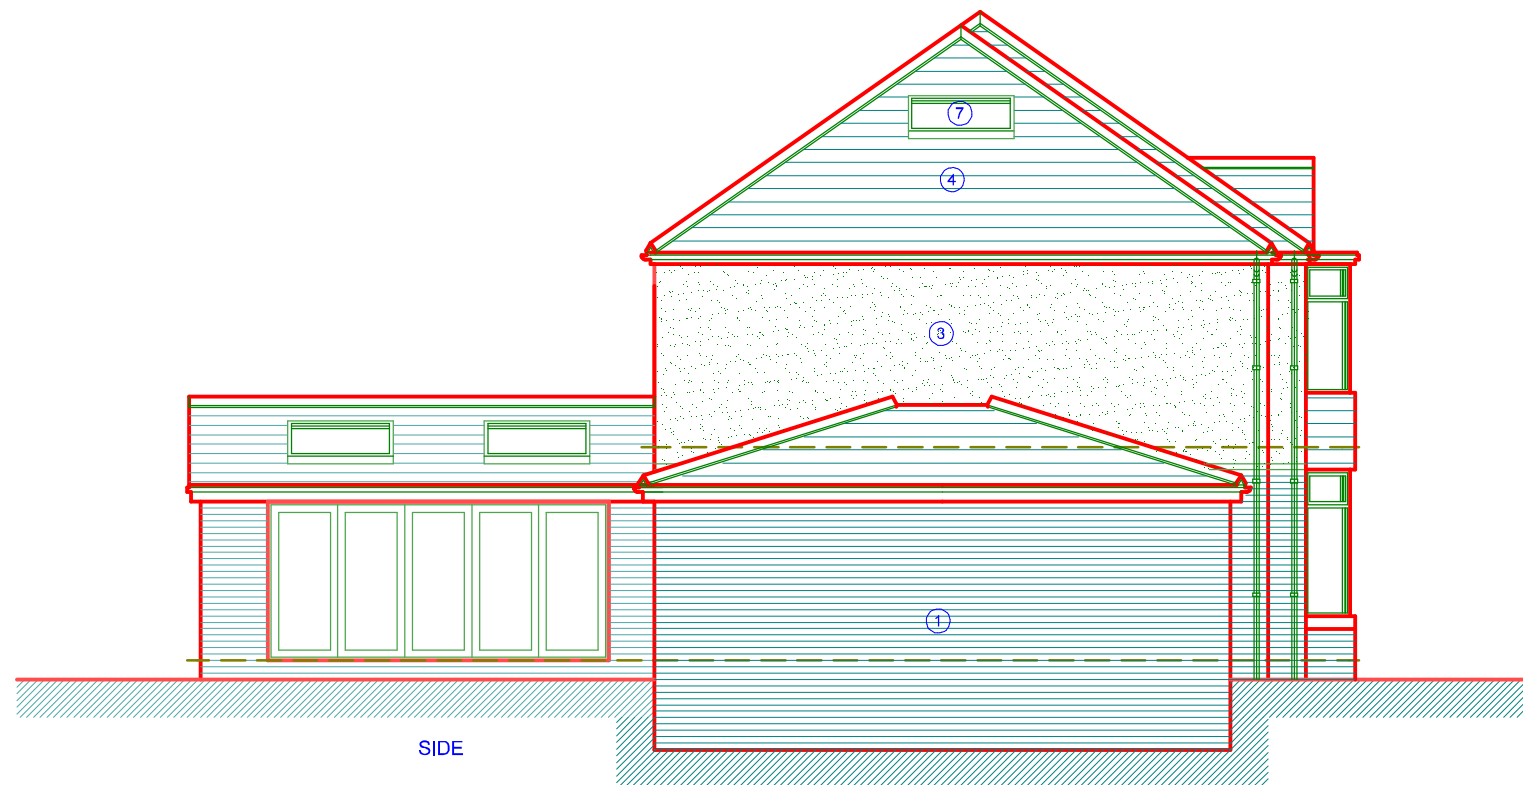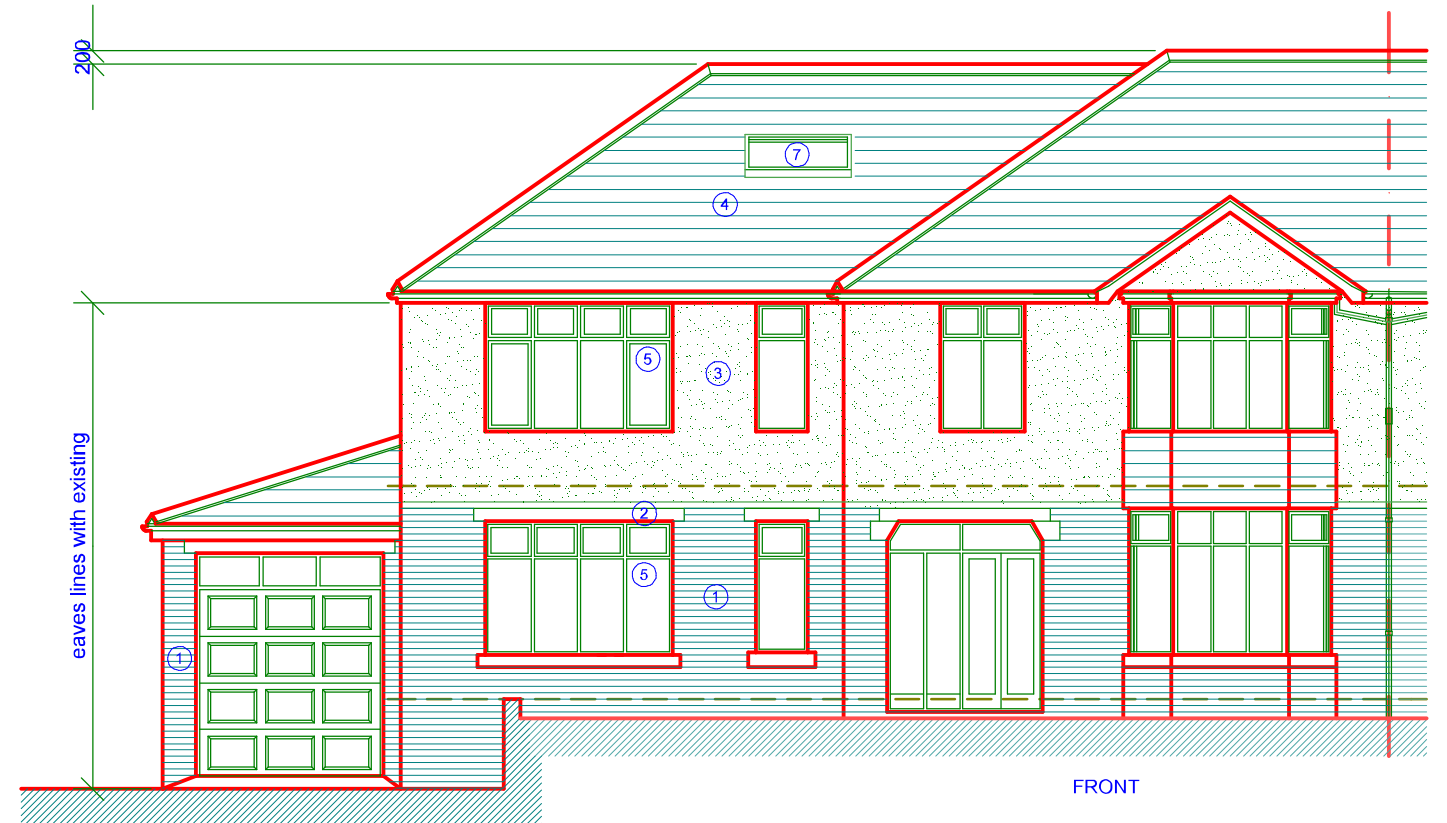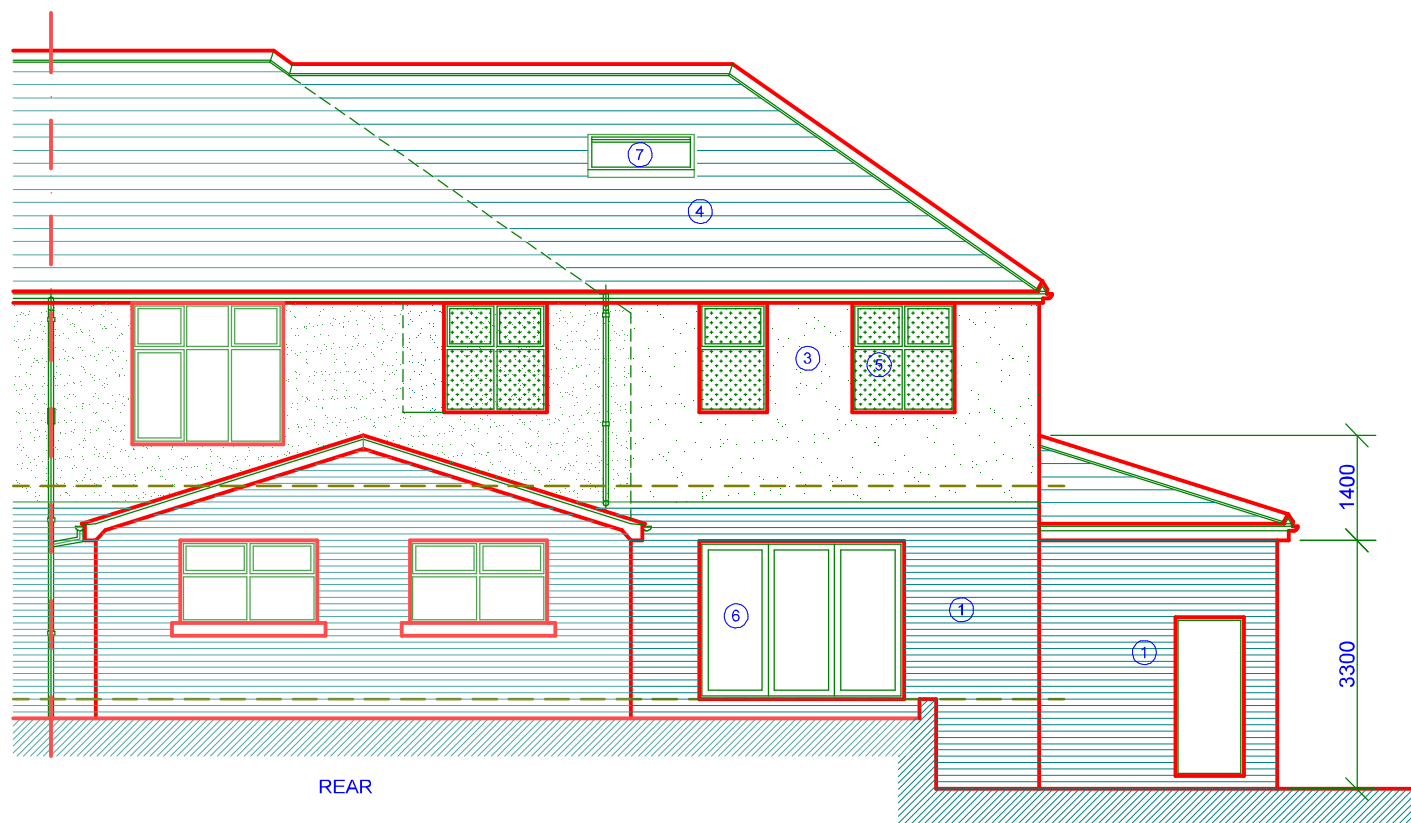

**MATERIALS
KEY:**

- ① brickwork to match existing
- ② reconstructed stone cills & lintels
- ③ render to match existing
- ④ roof tiles to match existing
- ⑤ white upvc framed windows to match existing
- ⑥ grey upvc framed doors to match existing
- ⑦ Velux rooflight

