

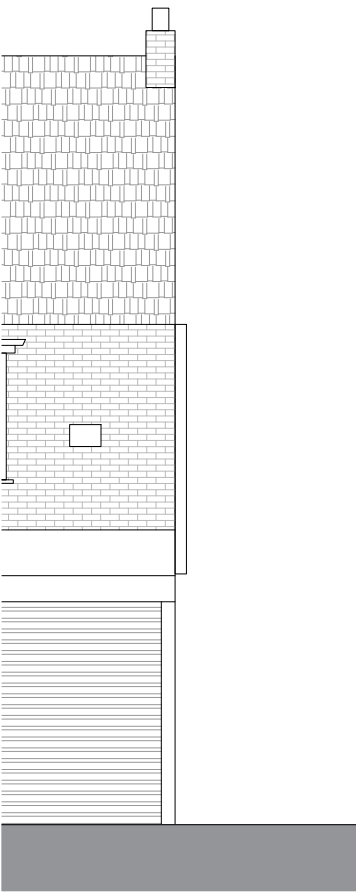
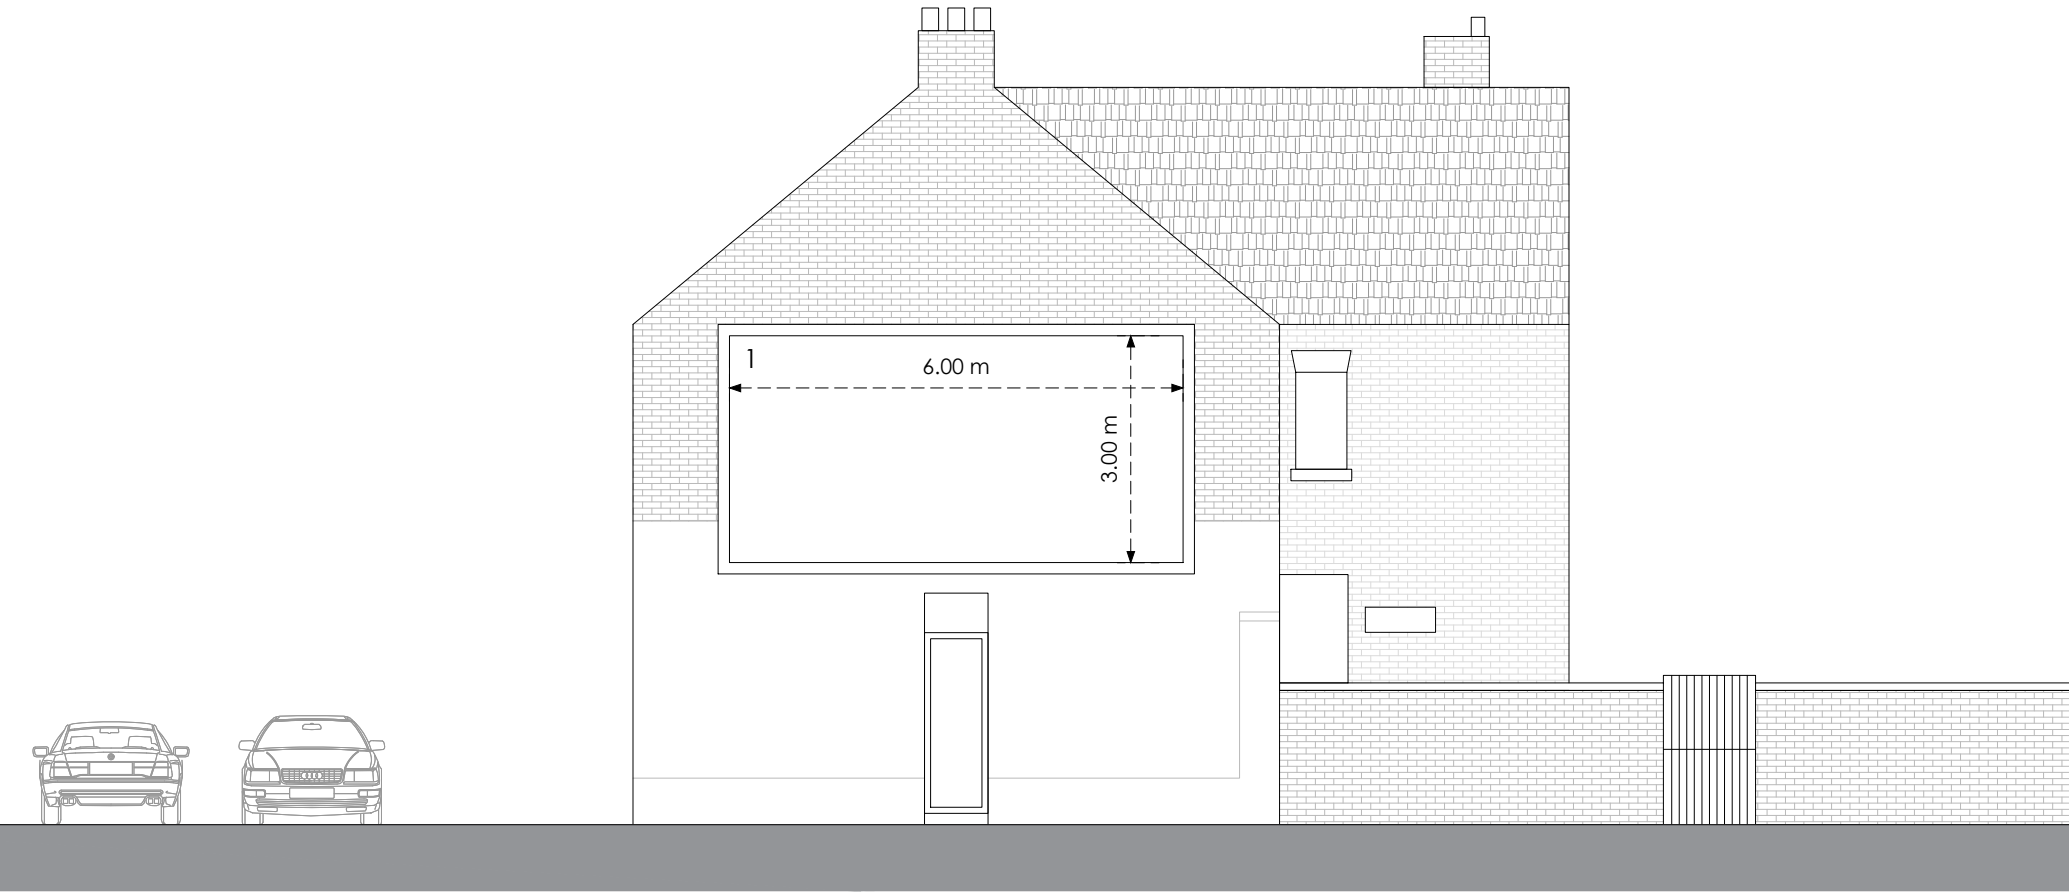


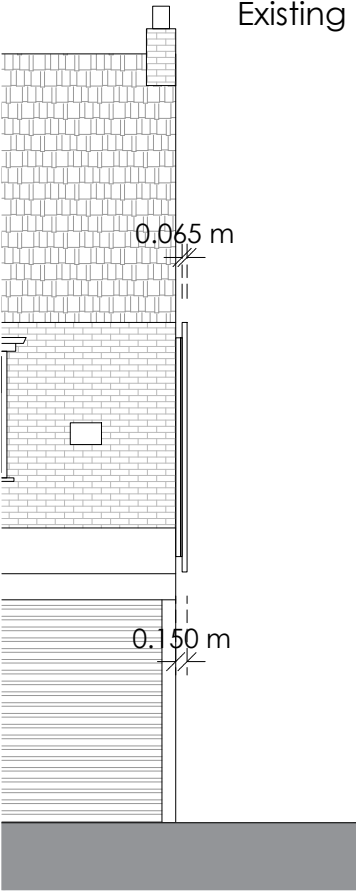

Front

Side

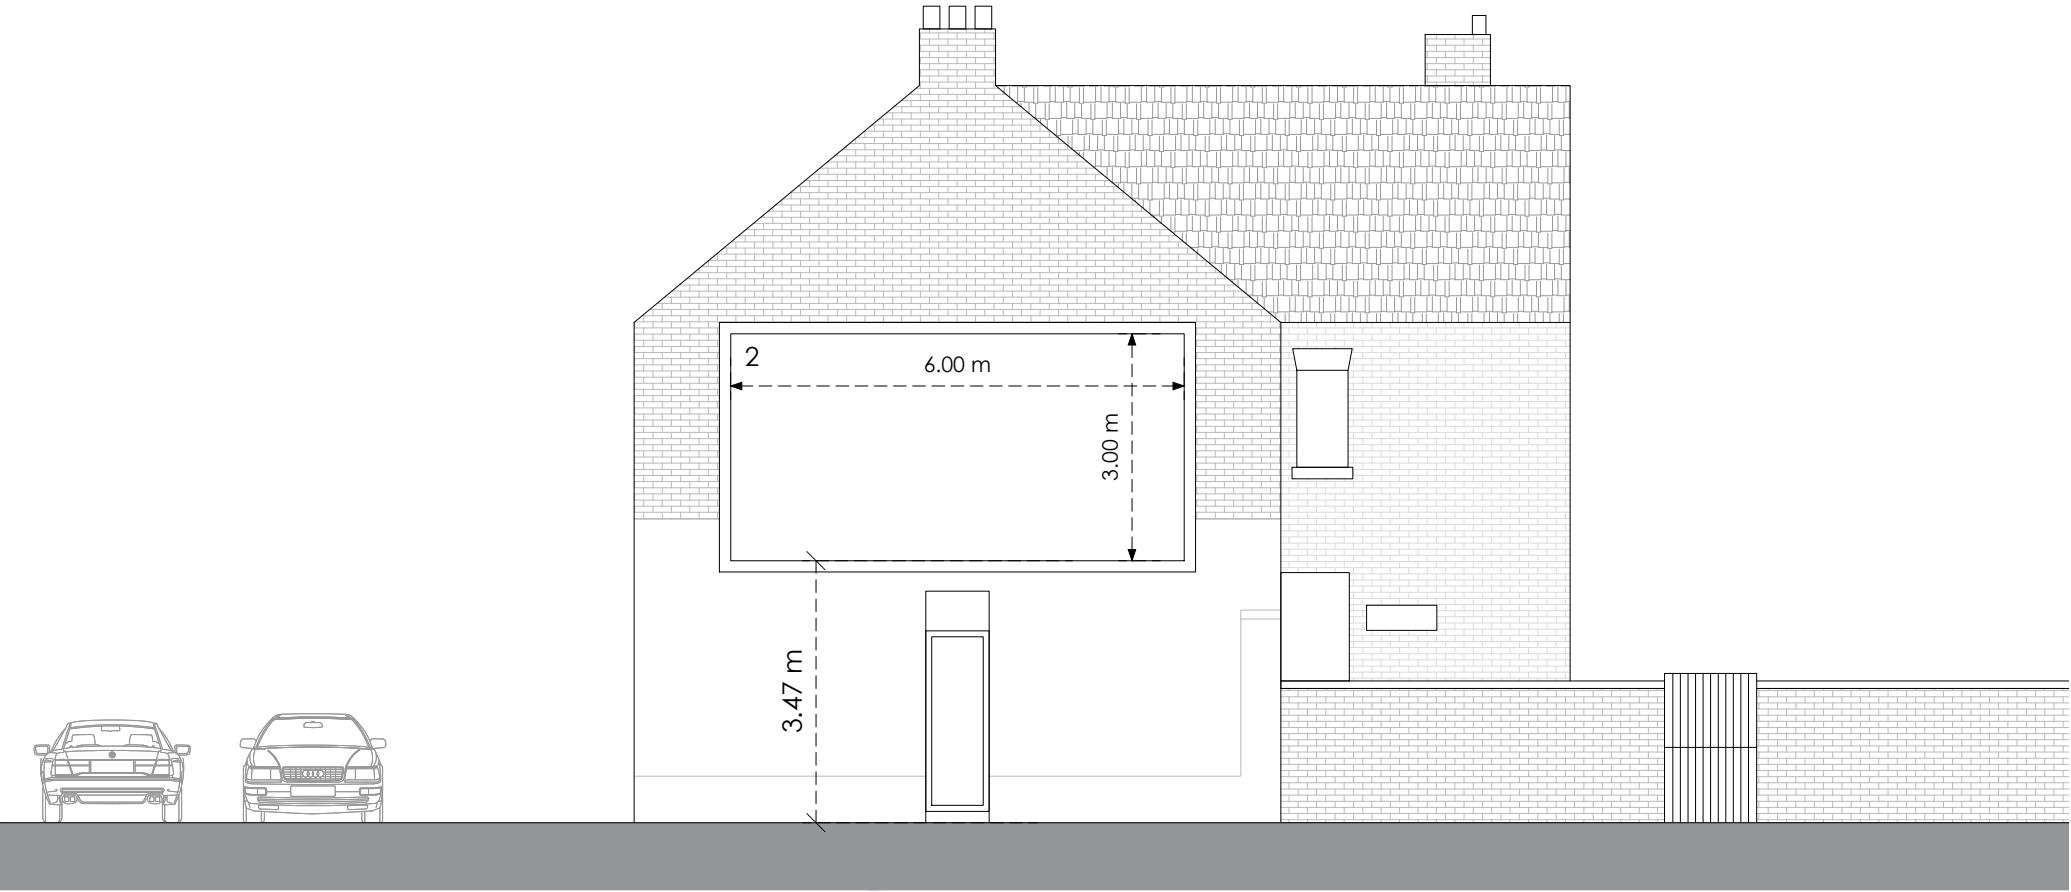


Front

Side

Existing

Proposed

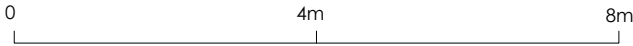

Title
Existing and Proposed Elevations

Address
437 Oldham Road, Rochdale, M24 2DH

Client

Job No.
5230

Issued
06/08/24

Scale
1:100 @ A3

- Key**
- 1. Existing Advertising Panel to be Removed
 - 2. Proposed Digital Display

All information is to be checked on site for accuracy and fit. Only drawings with WD status with the most recent revision are to be used for construction.