



0250110320

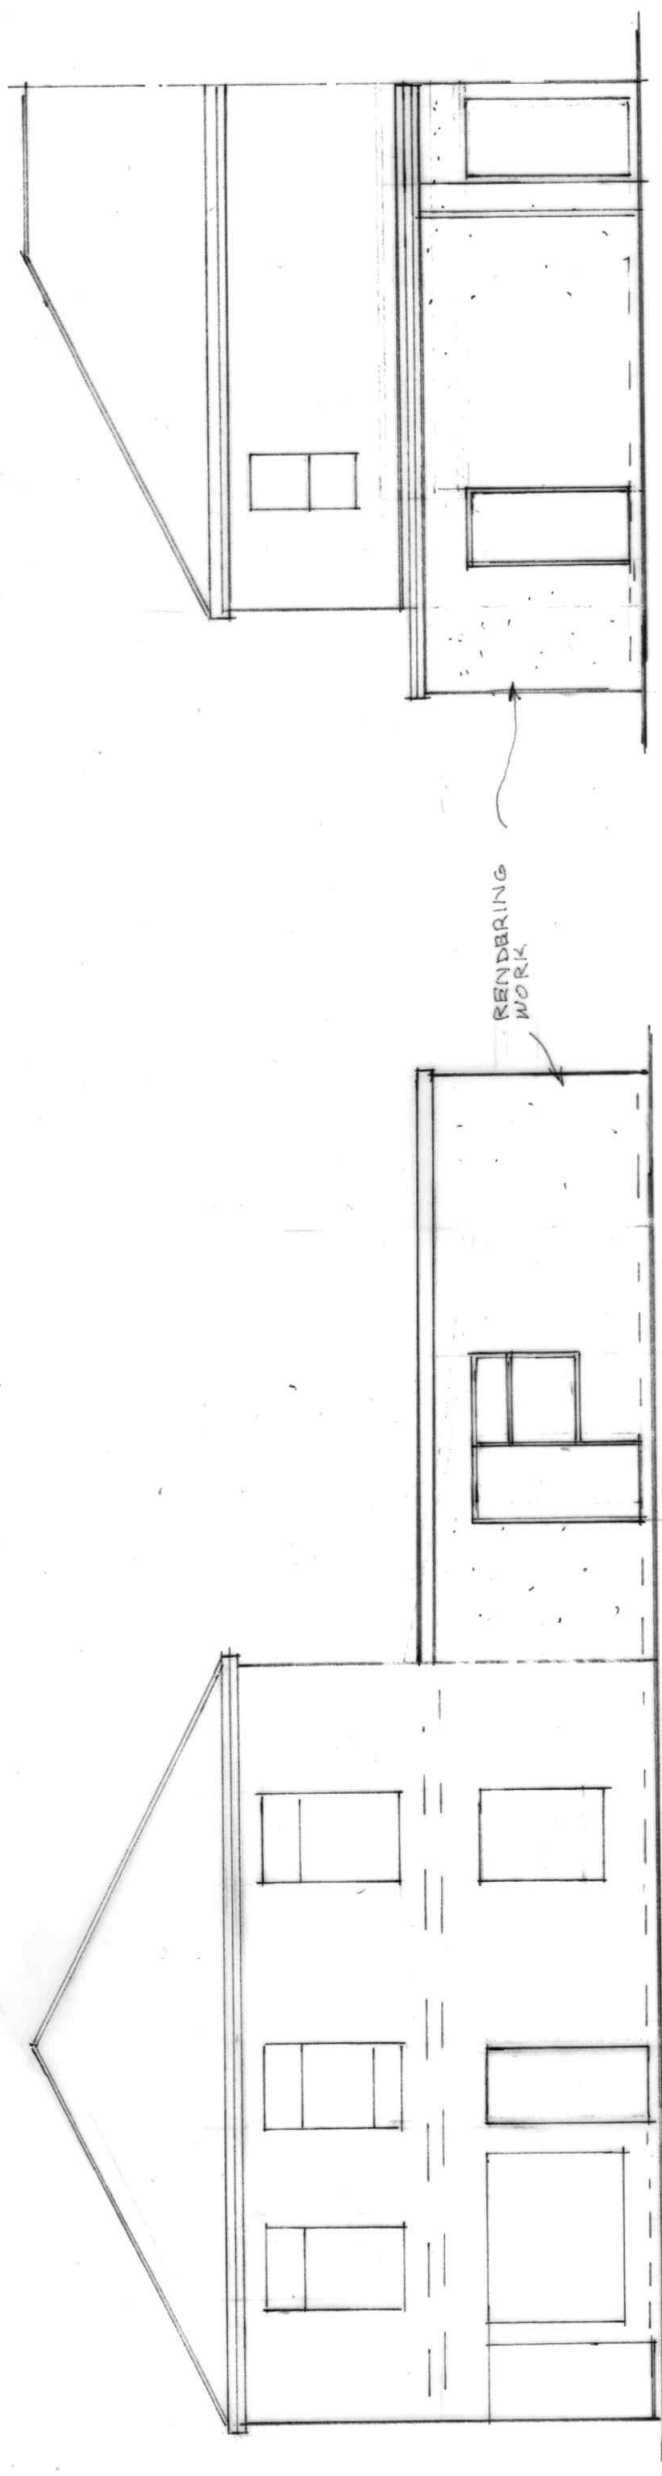

REAR ELEVATION
(PROPOSED)

SIDE ELEVATION
(PROPOSED)

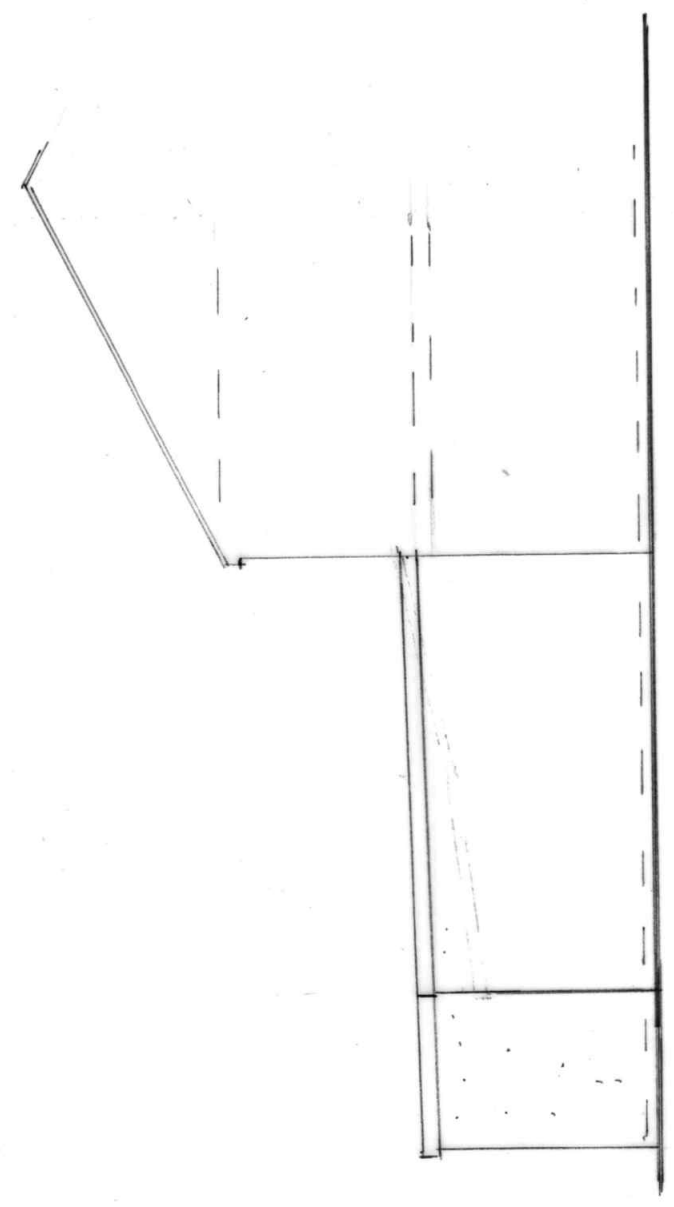

SIDE ELEVATION
(PROPOSED)

BUILDING DESIGN SERVICES M. FAROOQ 418 Bury Road Rochdale OL11 5EU. Tel: 01706 712231 Mob: 07967605763	
PROPOSED SINGLE STOREY REAR EXTENSION AT AJ'S OFF LICENCE 213 HALIFAX ROAD ROCHDALE OL12 9RF	
For: Mr AJMAL MUKHTAR Elevation	2233/3