


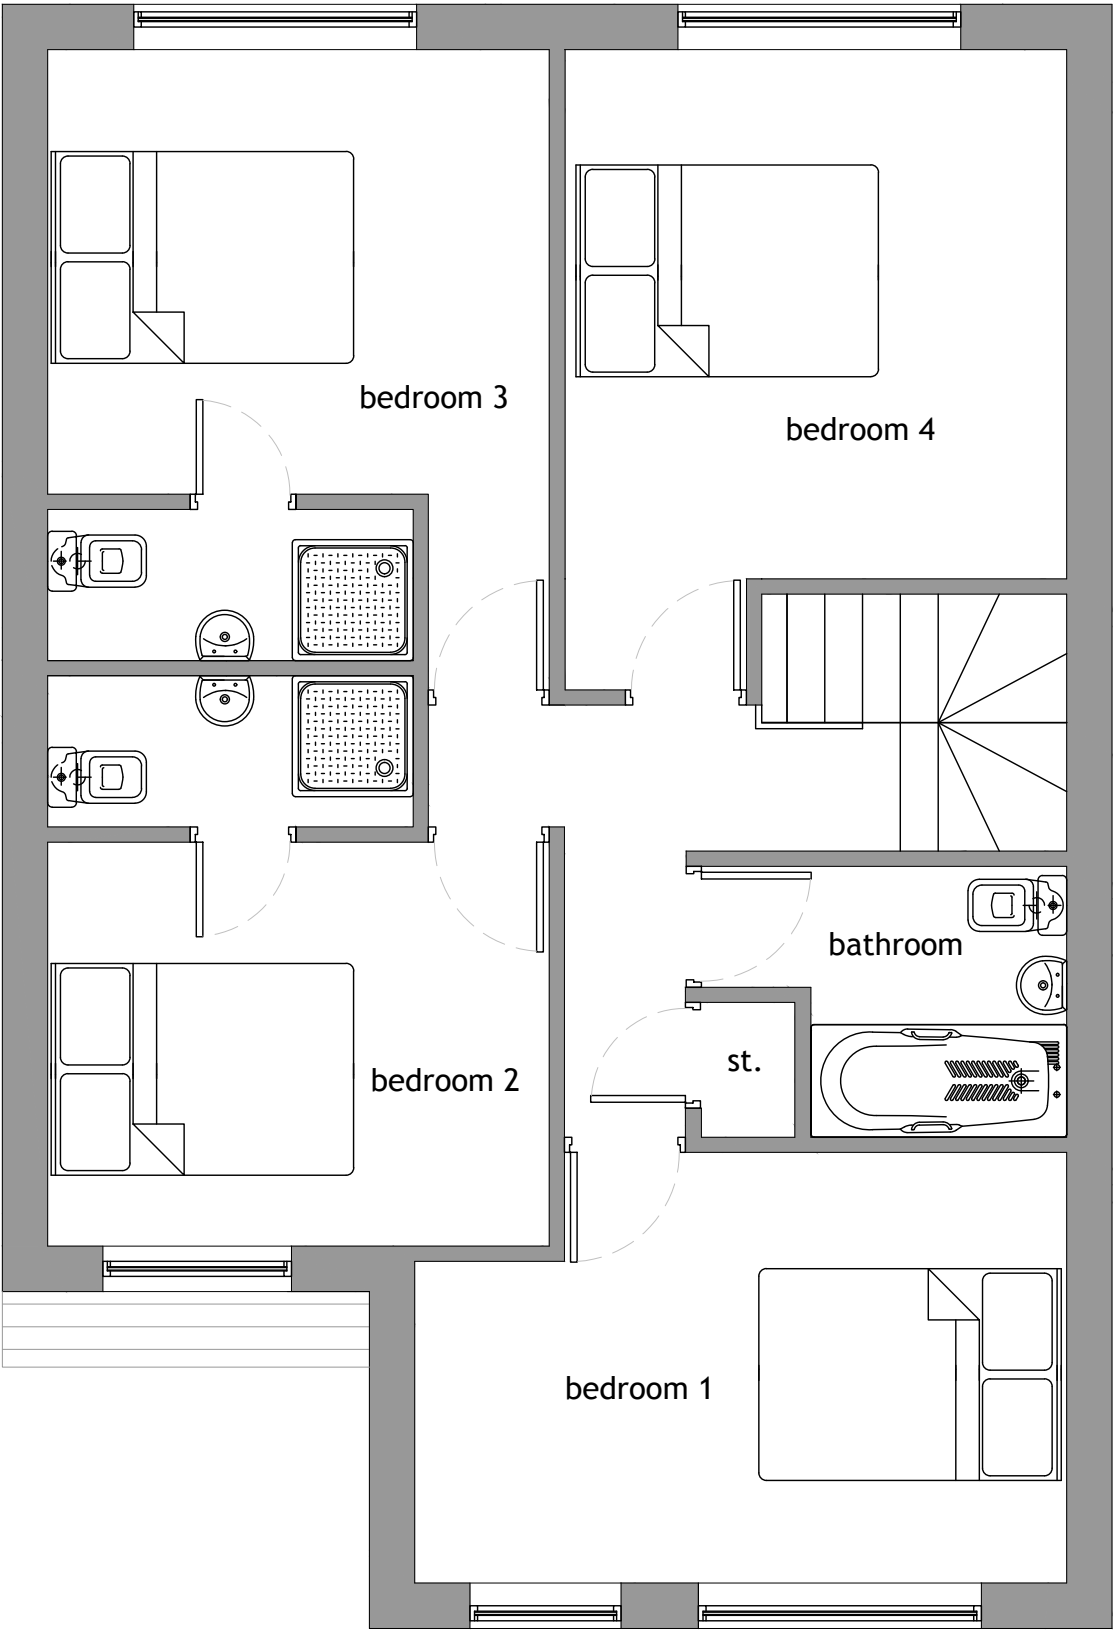

All levels and dimensions must be checked on site by contractor prior to commencement of works. Any variations must be reported to the client.

All information hereon in is the copyright of the designer. Copying in full or in part is forbidden without the written permission from the designer.

|         |                                        |                |         |
|---------|----------------------------------------|----------------|---------|
| Client  | Maga Projects                          | Revision       |         |
| Project | New Dwelling at 1 Lister Rd, Middleton |                |         |
| Title   | Proposed First Floor                   | Drawing Number | 840-05  |
|         | <b>M A H E</b><br>Architecture         | Dwg Scale      | 1:50 α3 |