


Material Schedule

- 1


Single skin of trapezoidal skin cladding to match existing adjacent cladding outer panel.
Finish - Tata Steel Colourcoat Prisma
Colour - Orion (RAL 9007)
- 2

Single skin of trapezoidal skin cladding similar to CA Group CA32 1000R.
Finish - Tata Steel Colourcoat HPS200 Ultra
Colour - Goosewing Grey (RAL 7038)
- 3


Exposed Steelwork to be sprayed for external environment
Colour: Mid Grey

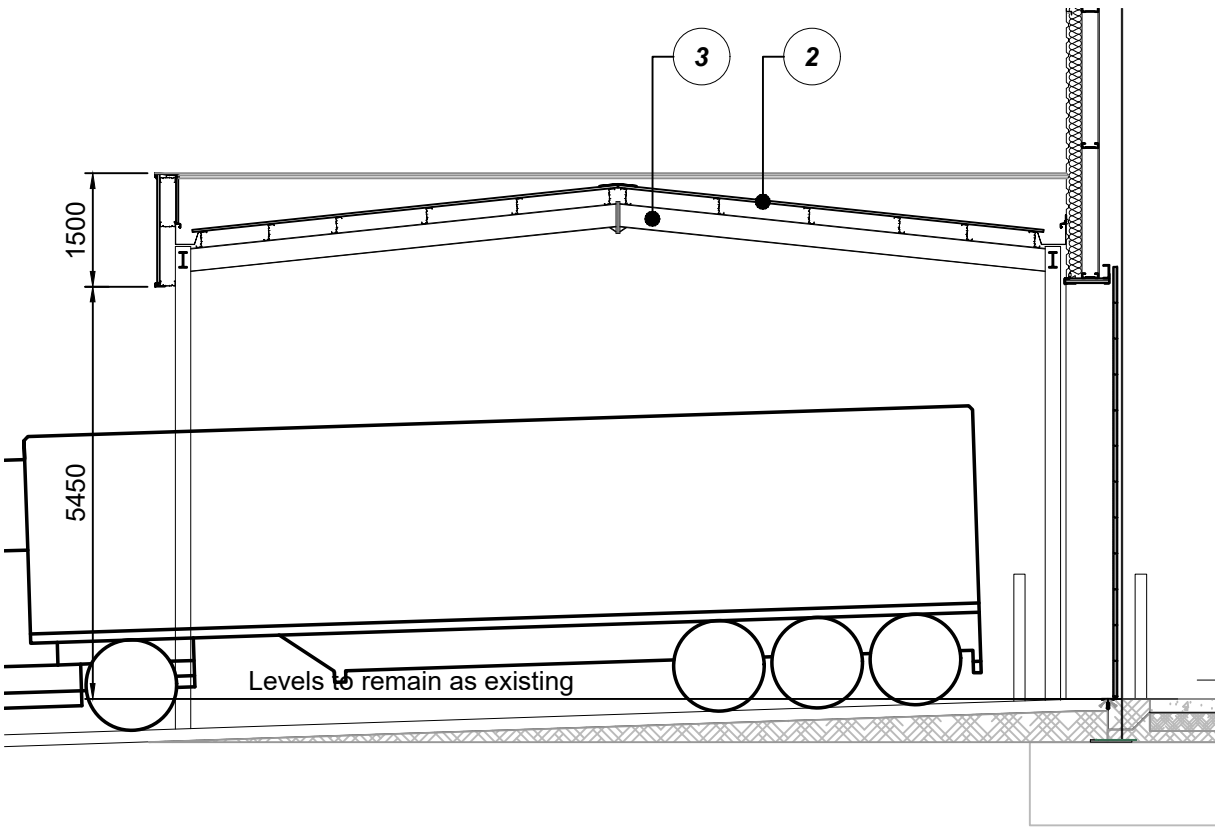


Cut Thru Section Scale 1:100

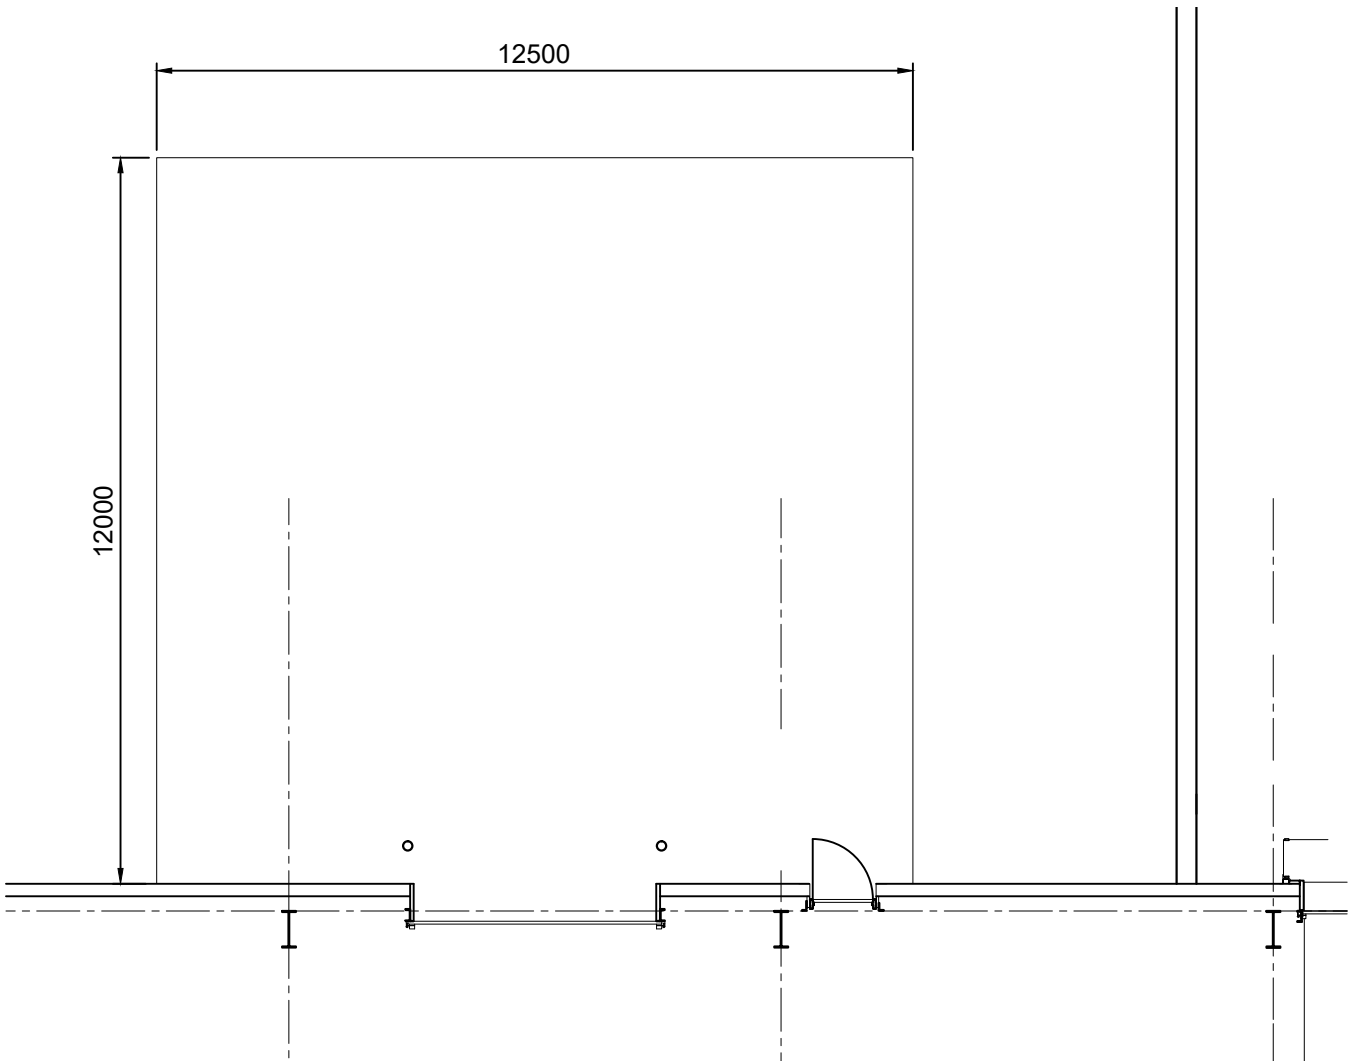


Plan View Scale 1:125

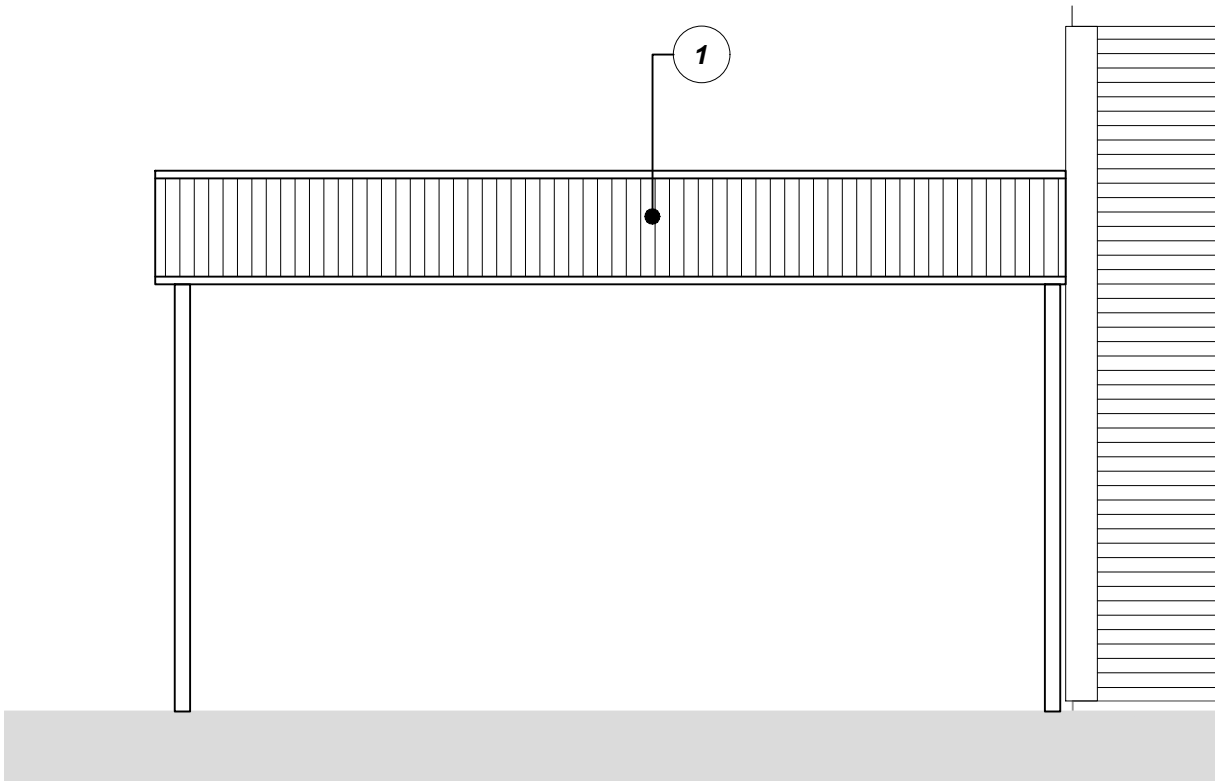

Northern Elevation Scale 1:100

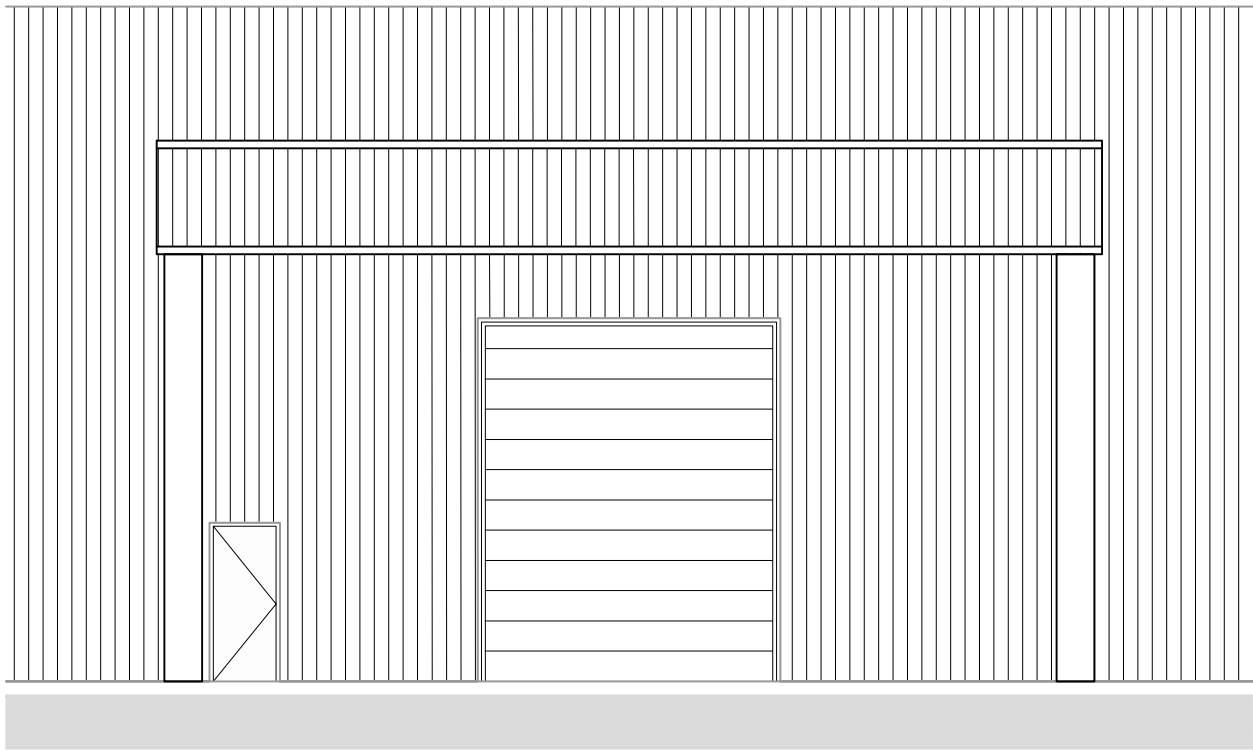

Eastern Elevation Scale 1:100

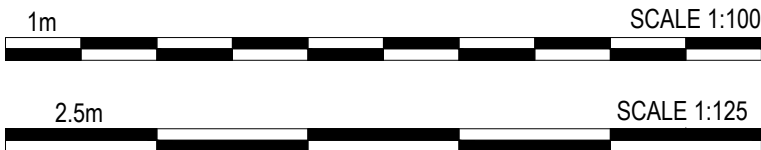

PLANNING
THIS DRAWING IS TO BE USED FOR THE STATED PURPOSE
ONLY AND SHOULD NOT BE USED FOR ANY OTHER

rev	amendments	by	ckd	date
H2 - Heywood Distribution Park Fit Out				
Proposed Level Access Canopy				
LOD 3		LOI 3		
IRON MOUNTAIN™				
umc architects				
RIBA PoW Stage:		2 - Concept Design		
Document Suitability:		S2		
Drawn / Checked:		GT / LF		
Date:		28.08.2024		
Scale:		1:100 @ A1		
UMC Project Number:		24278		
Document Reference:		Drawing no:	Revision:	
24278 - UMC - 0100 - XX - DR - A		1315	A	