

This drawing is for indicative representation only and should not be used for any purposes other than planning. Do not scale from, or use this drawing for construction.

The contractor is to complete the detailed design for the purpose of construction and building regulations approval.


The Structural Engineer to carry out full assessment of scheme and provide all calculations for building control approval prior to starting construction.

CDM REGULATIONS 2015. All current drawings and specifications for the project must be read in conjunction with the Designer's Hazard and Environment Assessment Record.

All intellectual property rights reserved.



Site Boundary

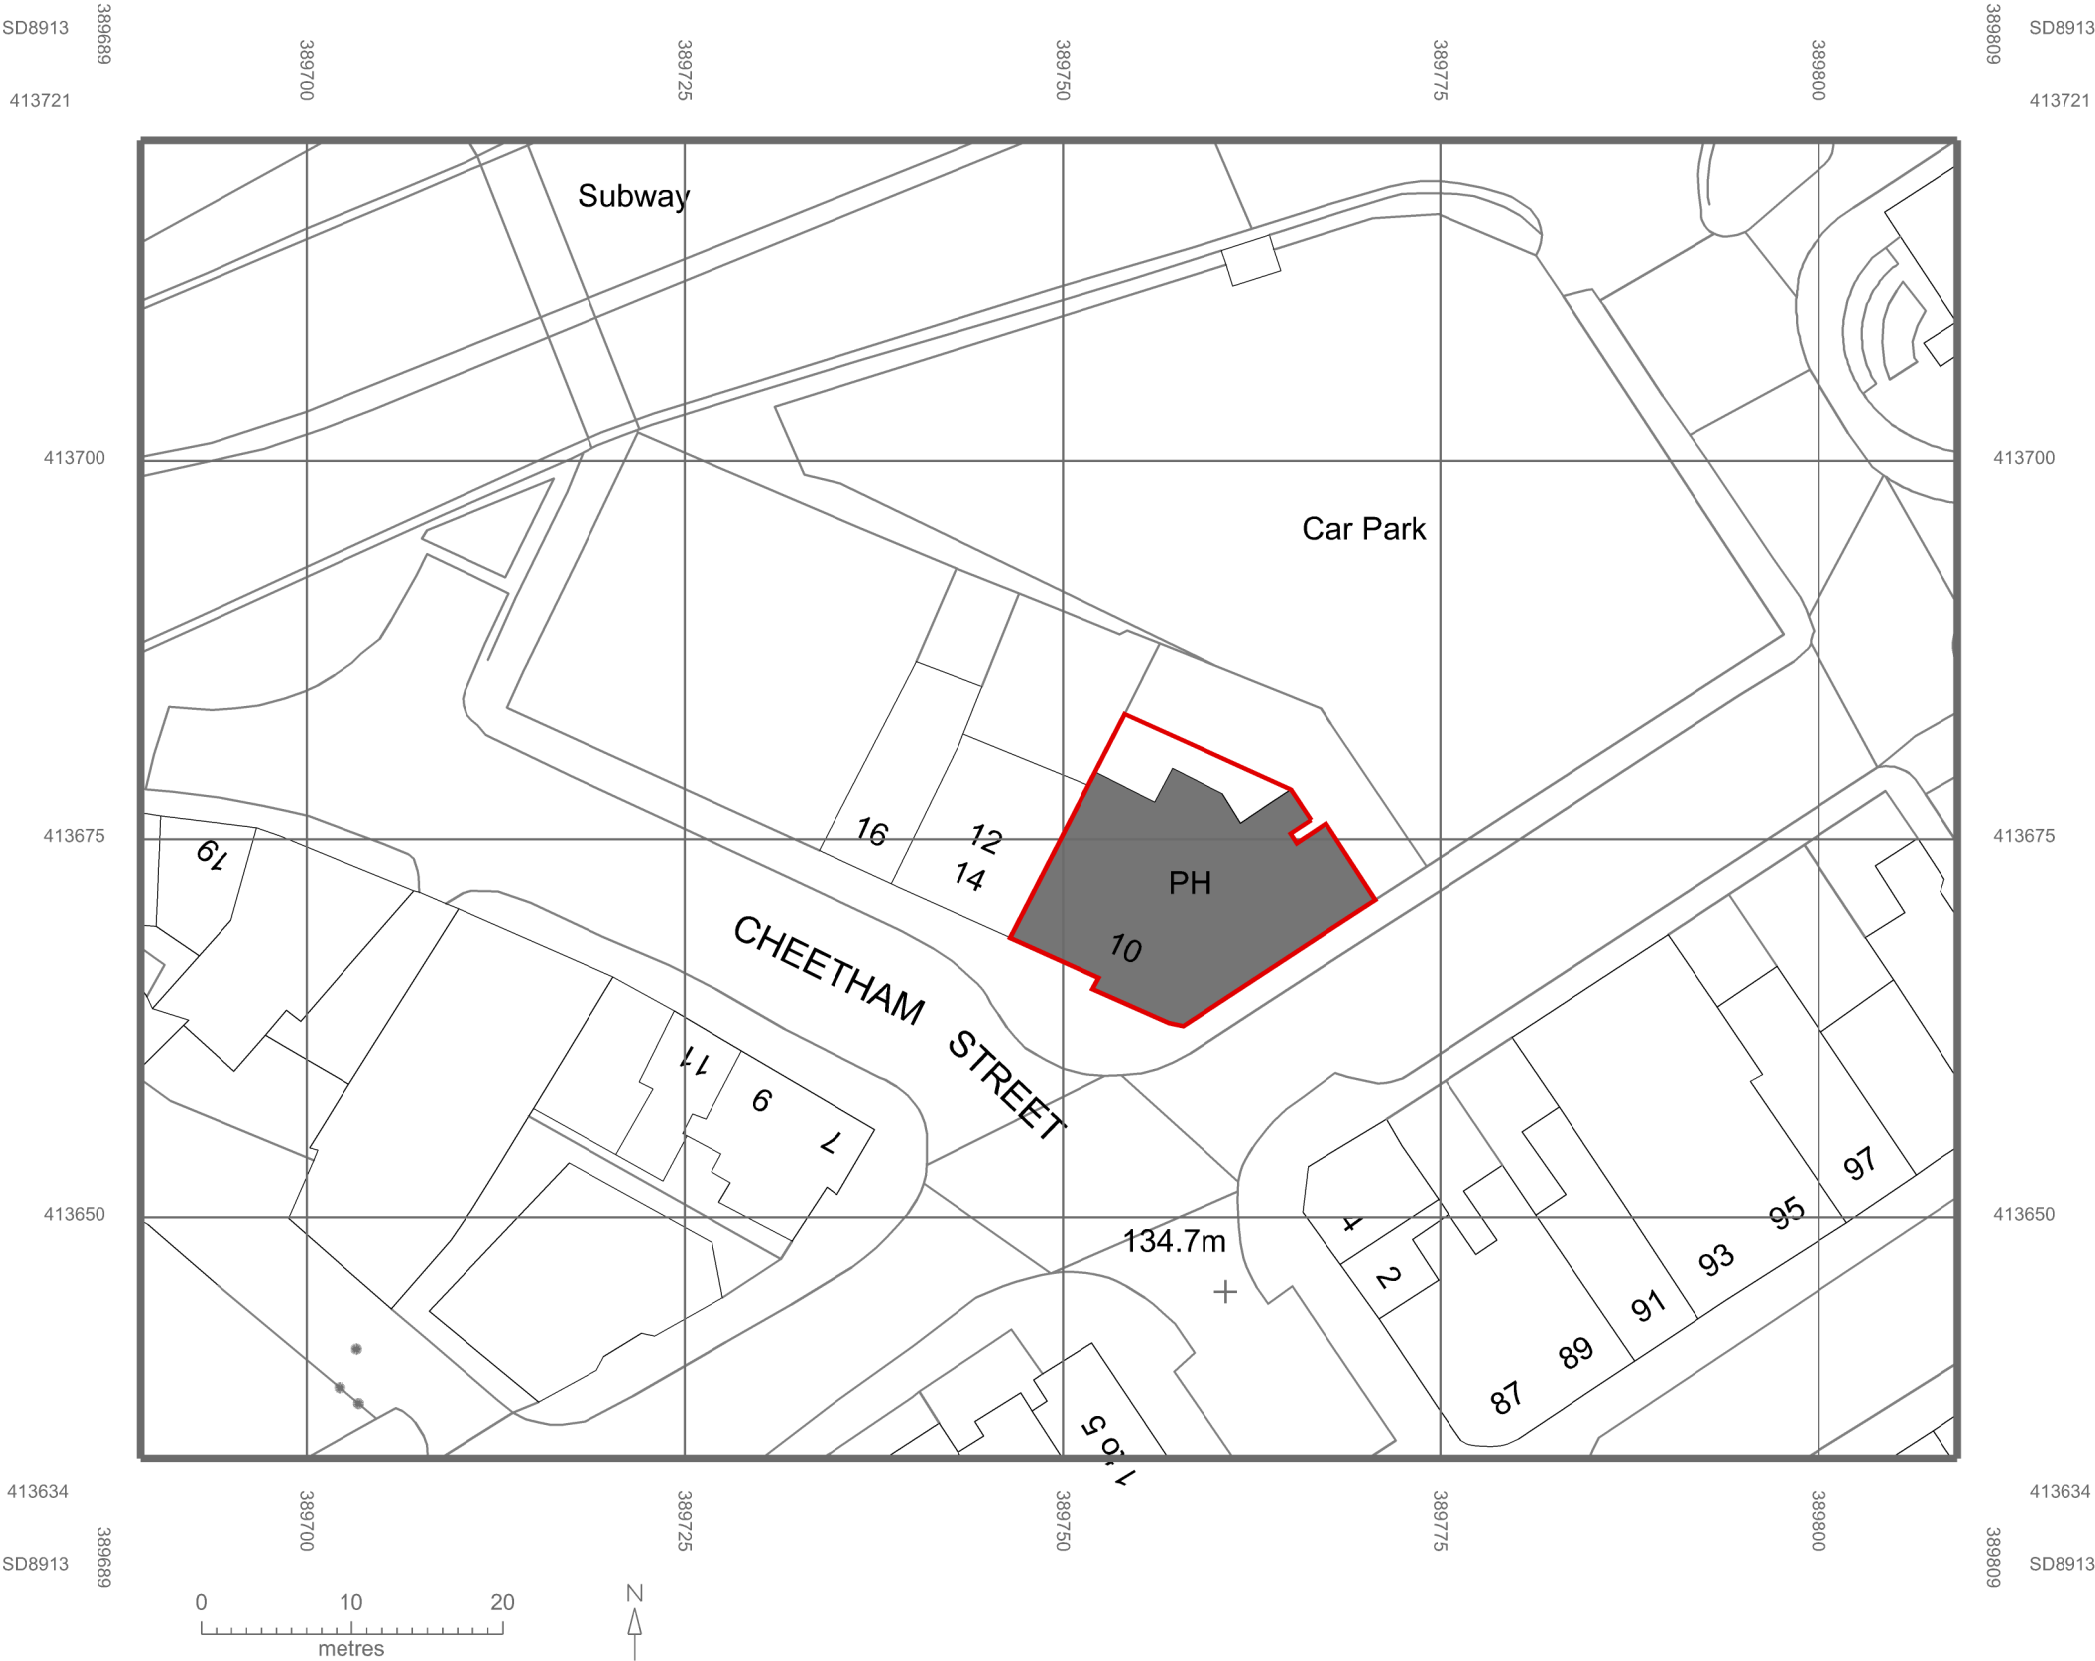

© Crown copyright 2025 Ordnance Survey 100053143

XXXX/XX Date	First Issue For Comment Comment	Revision
-----------------	------------------------------------	----------

Project Title
PROPOSED SIGN

Address
10 CHEETHAM STREET, ROCHDALE, OL16 1DL

Drawing
EXISTING SITE BLOCK PLAN

Scale	Date	Drawing no.	Rev.
1:500 @ A3	11th MAR 2025	31_04	-

TM	07902 677778 tanveer@tma-co.uk
	46A Greenpark Road, Manchester, M22 4DR

COPYRIGHT © 2025TMA