

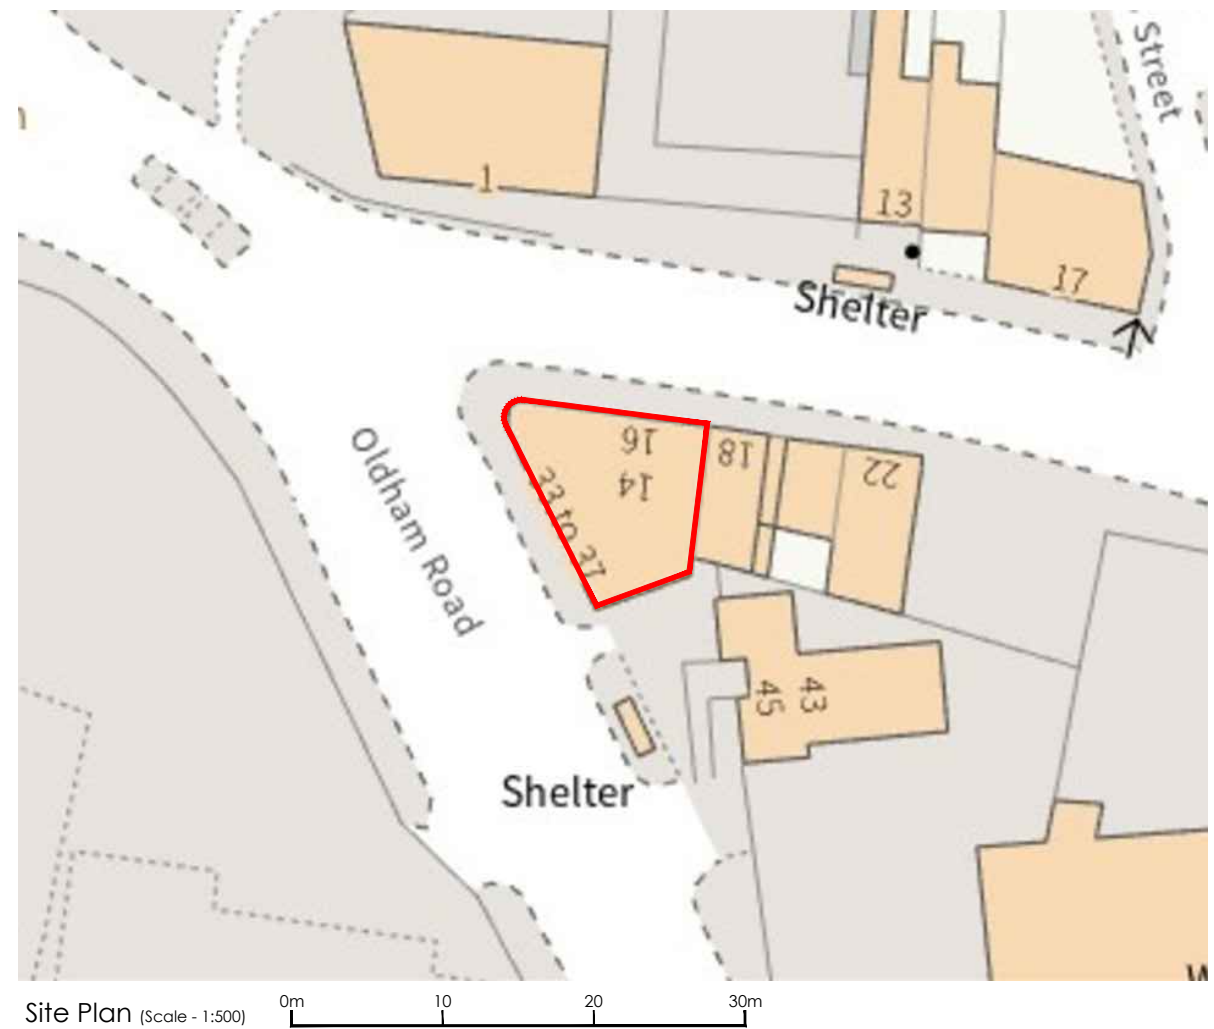
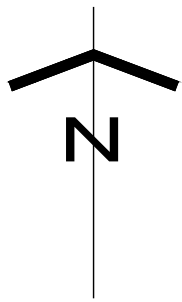


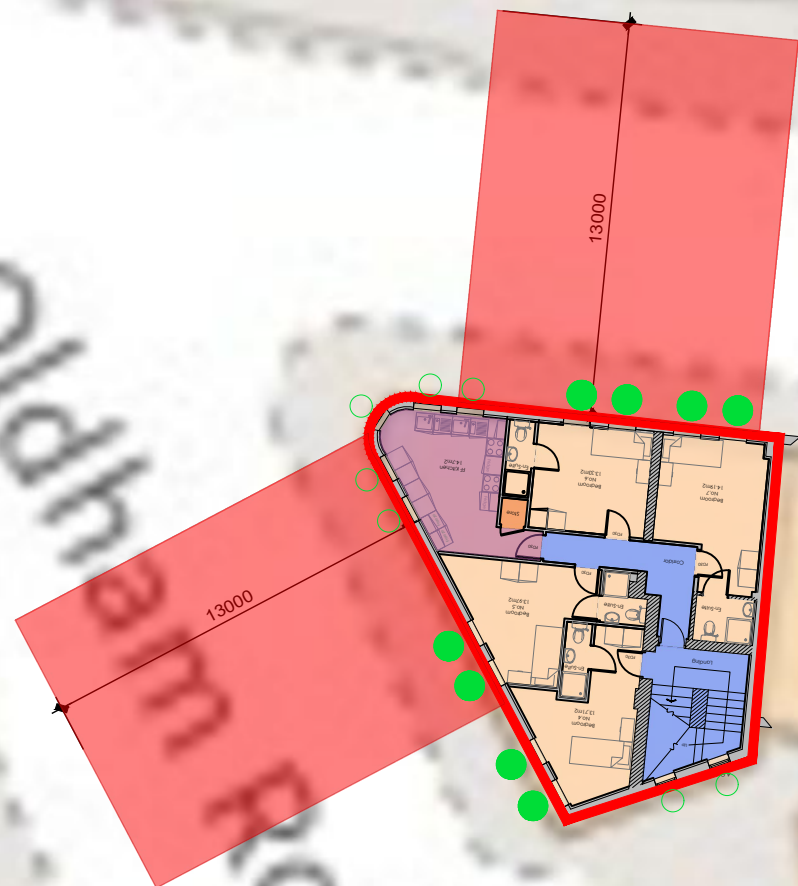

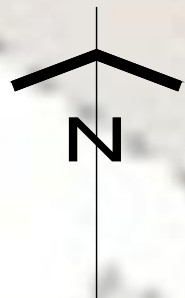

P4BA Copyright


All rights reserved. © Crown copyright 2023. These plans & specifications are the property of P4B Architecture Ltd, and shall not be re-printed, reproduced, modified in whole or part without written consent, nor shall any building or structure be constructed in accordance with such plans or specifications thereof without written consent.

Planning Disclaimer

This drawing has been prepared as part of a planning application and is subject to Local Authority Planning and Conservation, Fire Engineering and Structural review and approval.

Schedule of Accommodation	
	1 Bed En-Suite
Level 0	0
Level 1	4
Level 2	5
Total	9

Design Key	
	En-Suite Bed/Sit Room
	Bike Store
	Circulation
	Kitchen Diner
	Bin Store
	Site Boundary Line
	Existing Habitable Window
	Existing Non-Hab Window
	Proposed Habitable Window
	Proposed Non-Hab Window

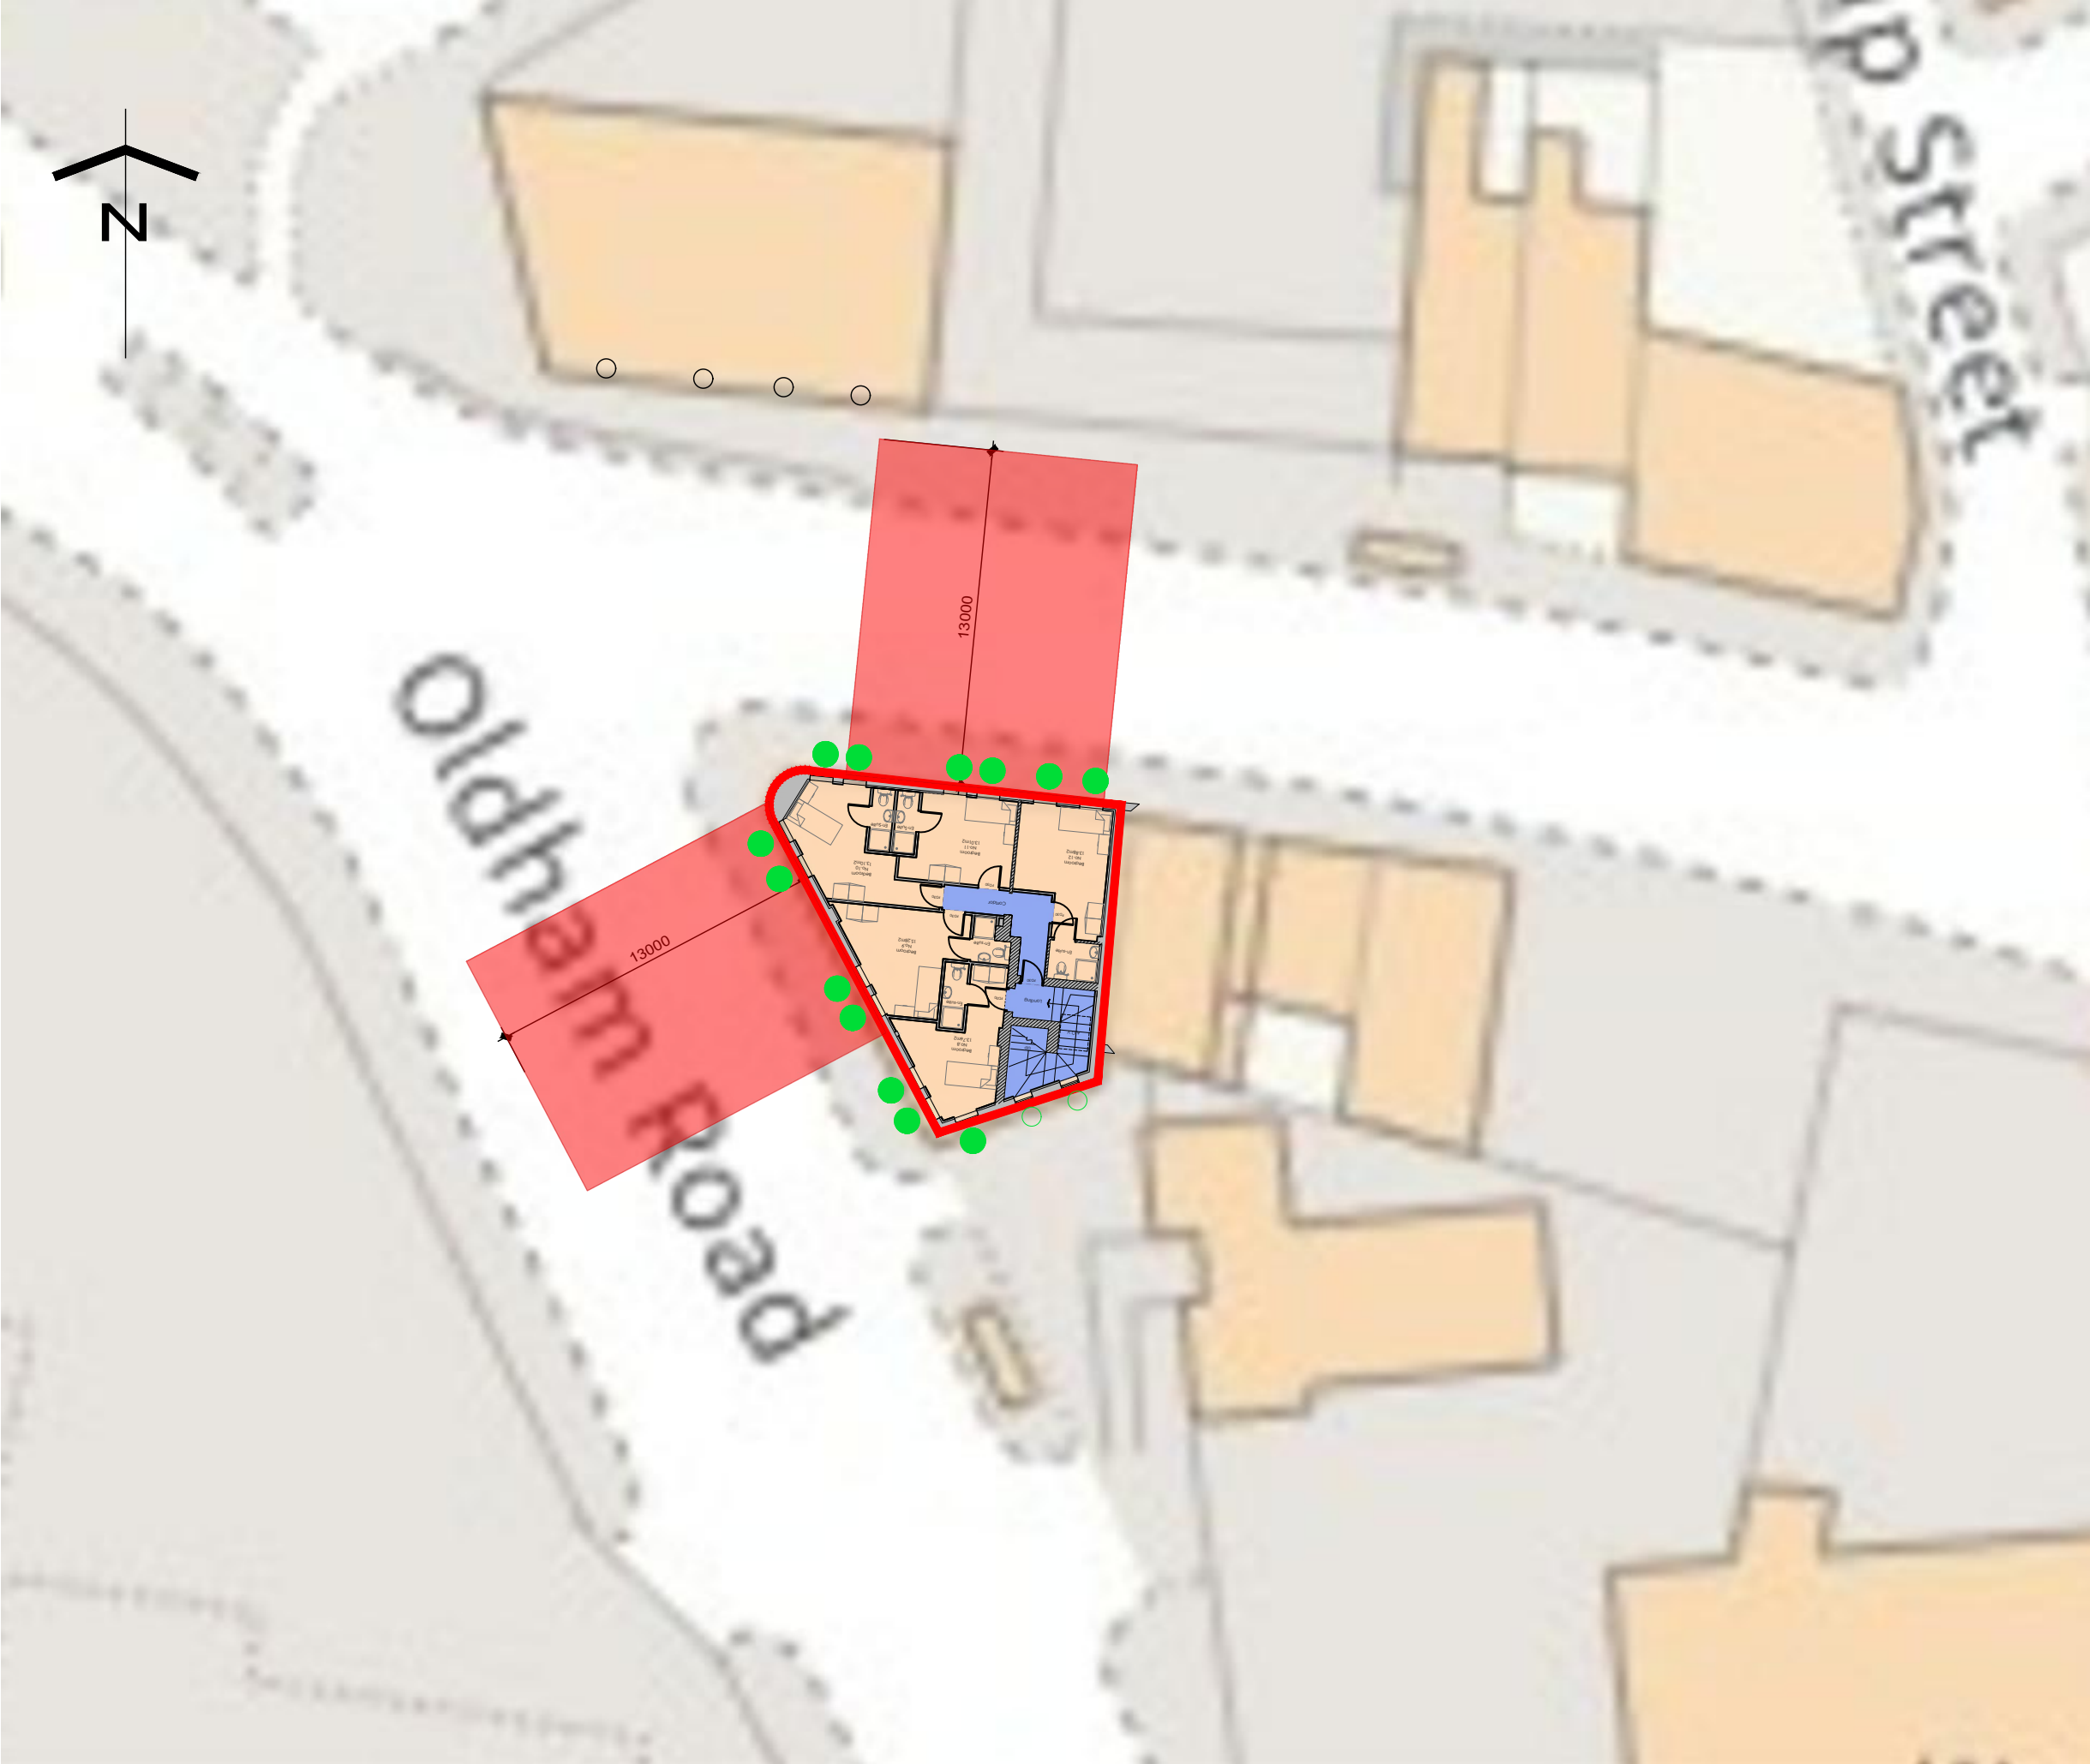

P4BA Copyright

All rights reserved. © Crown copyright 2023. These plans & specifications are the property of P4B Architecture Ltd, and shall not be re-printed, reproduced, modified in whole or part without written consent, nor shall any building or structure be constructed in accordance with such plans or specifications thereof without written consent.


Planning Disclaimer

This drawing has been prepared as part of a planning application and is subject to Local Authority Planning and Conservation, Fire Engineering and Structural review and approval.


Schedule of Accommodation	
	1 Bed En-Suite
Level 0	0
Level 1	4
Level 2	5
Total	9

Design Key	
	En-Suite Bed/Sit Room
	Bike Store
	Circulation
	Kitchen Diner
	Bin Store
	Site Boundary Line
	Existing Habitable Window
	Existing Non-Hab Window
	Proposed Habitable Window
	Proposed Non-Hab Window



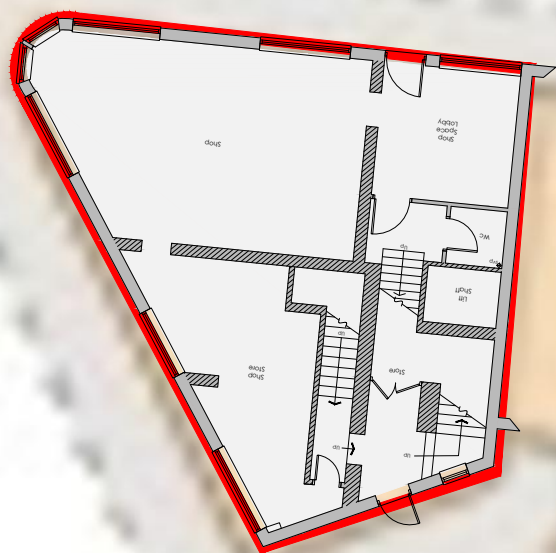

Existing Site Plan

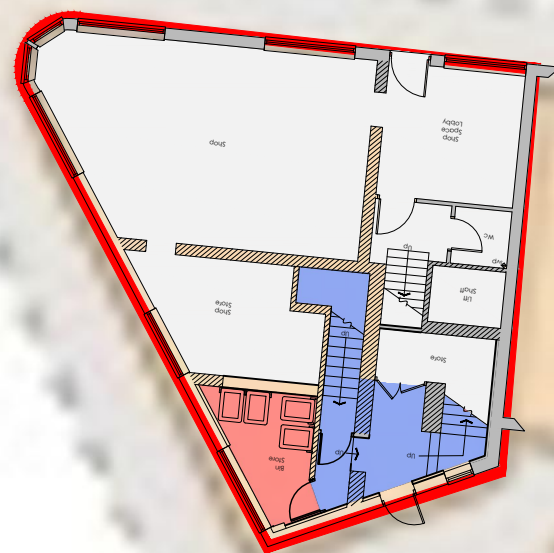

Proposed Site Plan

P4BA Copyright

All rights reserved. © Crown copyright 2023. These plans & specifications are the property of P4B Architecture Ltd, and shall not be re-printed, reproduced, modified in whole or part without written consent, nor shall any building or structure be constructed in accordance with such plans or specifications thereof without written consent.

Planning Disclaimer

This drawing has been prepared as part of a planning application and is subject to Local Authority Planning and Conservation, Fire Engineering and Structural review and approval.

Schedule of Accommodation

	1 Bed En-Suite
Level 0	0
Level 1	4
Level 2	5
Total	9

Design Key

	En-Suite Bed/Sit Room
	Bike Store
	Circulation
	Kitchen Diner
	Bin Store
	Site Boundary Line
●	Existing Habitable Window
○	Existing Non-Hab Window
●	Proposed Habitable Window
○	Proposed Non-Hab Window



P4BA Copyright

All rights reserved. © Crown copyright 2023. These plans & specifications are the property of P4B Architecture Ltd, and shall not be re-printed, reproduced, modified in whole or part without written consent, nor shall any building or structure be constructed in accordance with such plans or specifications thereof without written consent.


Planning Disclaimer

This drawing has been prepared as part of a planning application and is subject to Local Authority Planning and Conservation, Fire Engineering and Structural review and approval.

Demolition Note:

All elements indicated in red lines to be demolished subject to structural engineers design and contractor site inspection and make good surrounding areas ready to receive new construction. Wall cross hatch denotes internal masonry walls for indicative purposes only. Extent of structural walls to be identified and confirmed by on-site contractor.

Key:	
	Existing Masonry Wall
	Element to be demolished

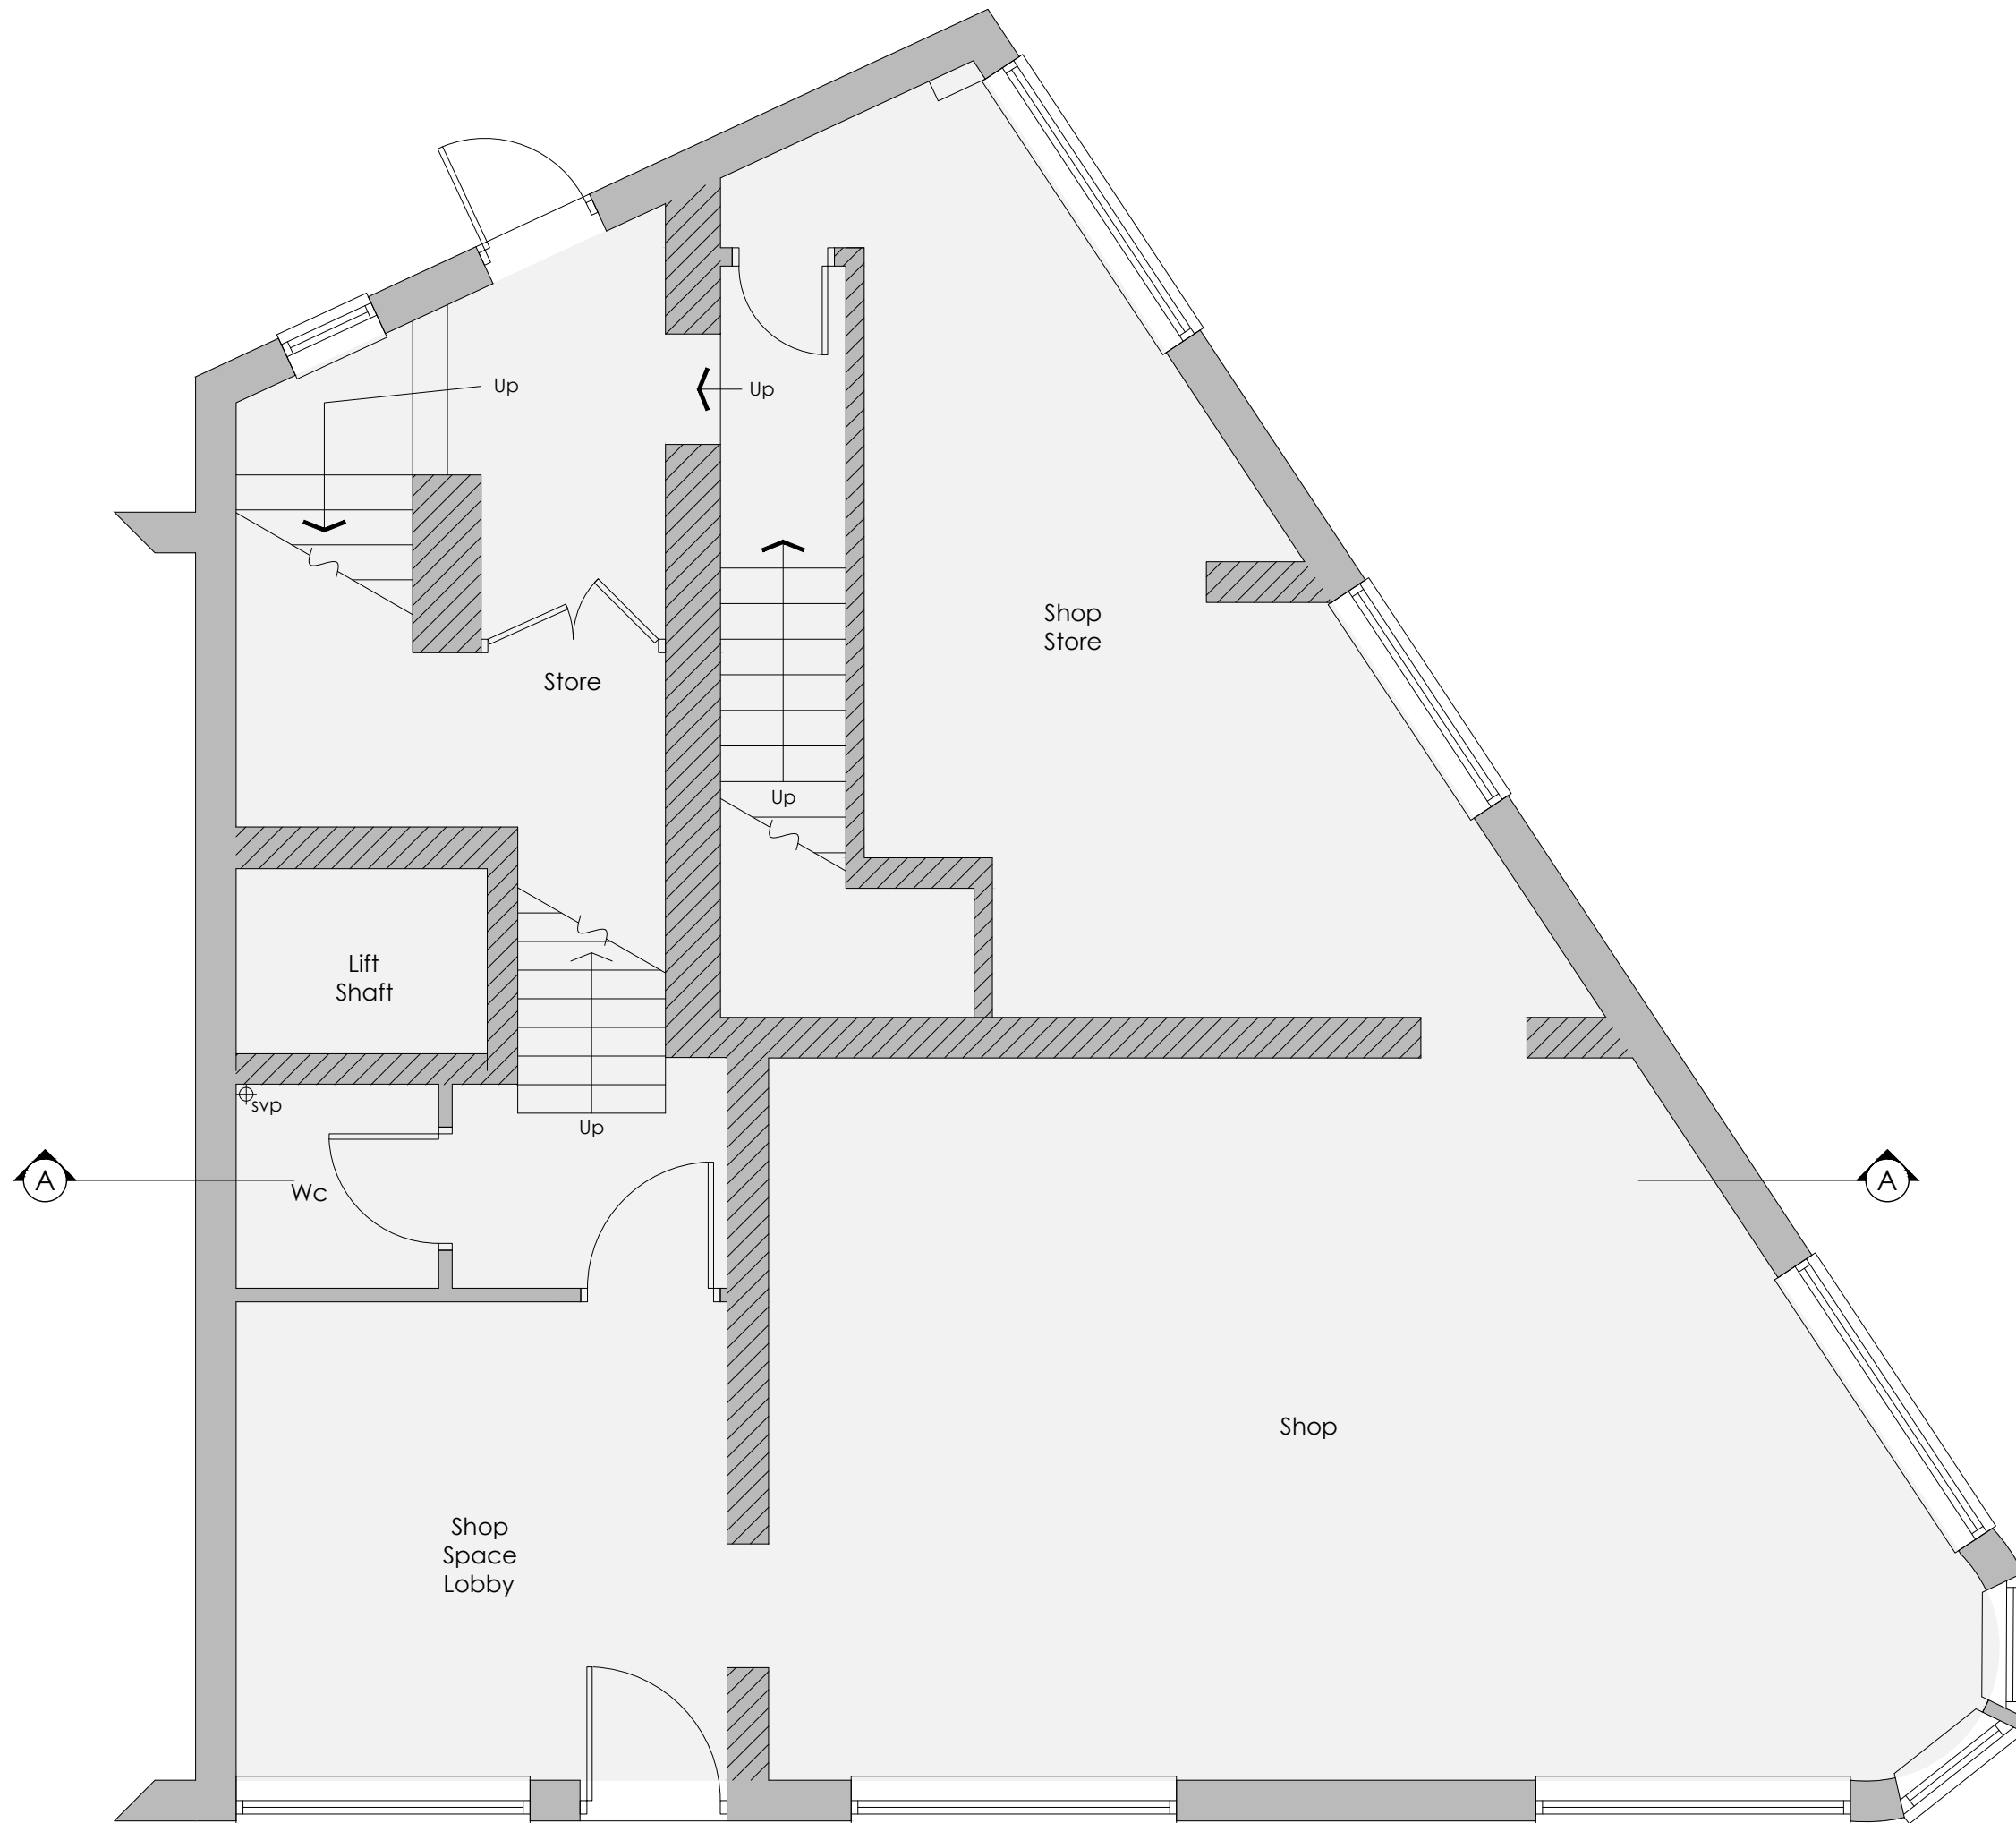

P4BA Copyright

All rights reserved. © Crown copyright 2023. These plans & specifications are the property of P4B Architecture Ltd, and shall not be re-printed, reproduced, modified in whole or part without written consent, nor shall any building or structure be constructed in accordance with such plans or specifications thereof without written consent.

Planning Disclaimer

This drawing has been prepared as part of a planning application and is subject to Local Authority Planning and Conservation, Fire Engineering and Structural review and approval.

Demolition Note:

All elements indicated in red lines to be demolished subject to structural engineers design and contractor site inspection and make good surrounding areas ready to receive new construction. Wall cross hatch denotes internal masonry walls for indicative purposes only. Extent of structural walls to be identified and confirmed by on-site contractor.

Key:

	Existing Masonry Wall
	Element to be demolished

06. Existing Ground Floor Plan

24047

0m 1 2 3m

1:50 @A3


Change of Use | HMO

Newbold Buildings 35-37 Oldham Road OL16 5QJ

P4bA

P4B ARCHITECTURE
P4BA.COM
INFO@P4BA.COM
0800 731 4707

15 MEMORIAL ROAD
WORSLEY
MANCHESTER
M28 3AQ

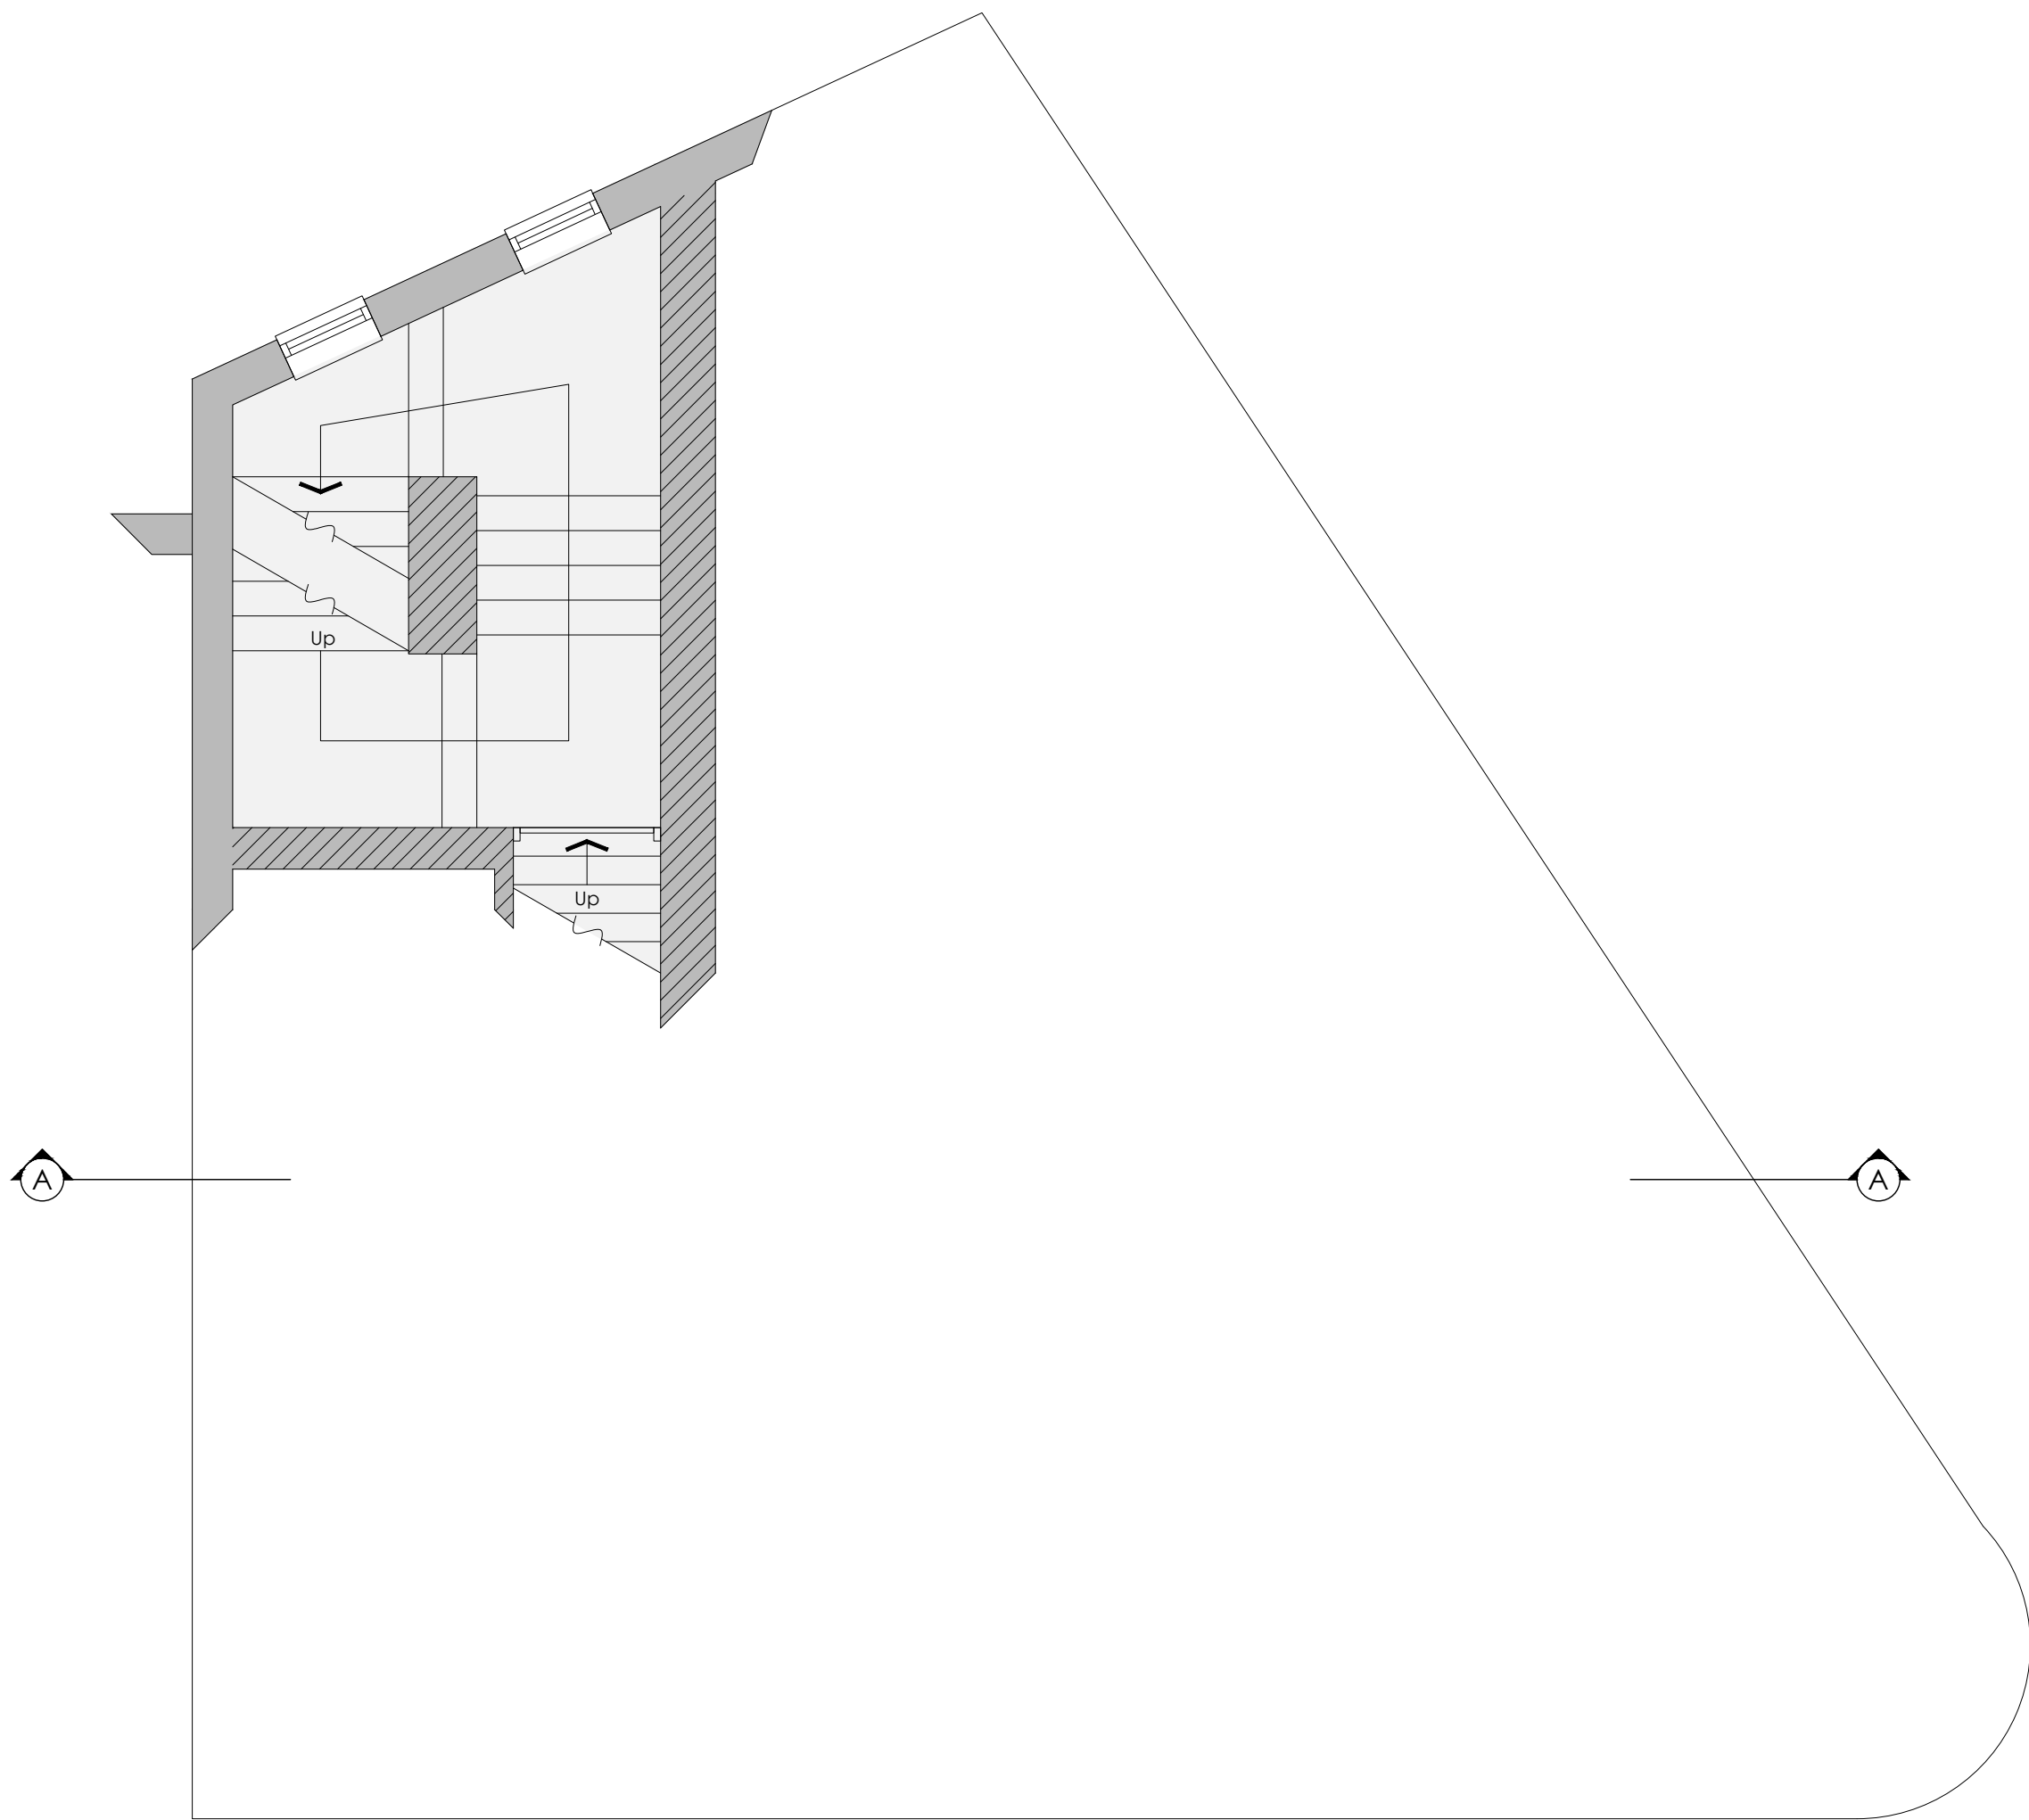

P4BA Copyright

All rights reserved. © Crown copyright 2023. These plans & specifications are the property of P4B Architecture Ltd, and shall not be re-printed, reproduced, modified in whole or part without written consent, nor shall any building or structure be constructed in accordance with such plans or specifications thereof without written consent.

Planning Disclaimer

This drawing has been prepared as part of a planning application and is subject to Local Authority Planning and Conservation, Fire Engineering and Structural review and approval.

Demolition Note:

All elements indicated in red lines to be demolished subject to structural engineers design and contractor site inspection and make good surrounding areas ready to receive new construction. Wall cross hatch denotes internal masonry walls for indicative purposes only. Extent of structural walls to be identified and confirmed by on-site contractor.

Key:

	Existing Masonry Wall
	Element to be demolished



P4BA Copyright

All rights reserved. © Crown copyright 2023. These plans & specifications are the property of P4B Architecture Ltd, and shall not be re-printed, reproduced, modified in whole or part without written consent, nor shall any building or structure be constructed in accordance with such plans or specifications thereof without written consent.

Planning Disclaimer

This drawing has been prepared as part of a planning application and is subject to Local Authority Planning and Conservation, Fire Engineering and Structural review and approval.

Demolition Note:

All elements indicated in red lines to be demolished subject to structural engineers design and contractor site inspection and make good surrounding areas ready to receive new construction. Wall cross hatch denotes internal masonry walls for indicative purposes only. Extent of structural walls to be identified and confirmed by on-site contractor.

Key:	
	Existing Masonry Wall
	Element to be demolished



P4BA Copyright

All rights reserved. © Crown copyright 2023. These plans & specifications are the property of P4B Architecture Ltd, and shall not be re-printed, reproduced, modified in whole or part without written consent, nor shall any building or structure be constructed in accordance with such plans or specifications thereof without written consent.


Planning Disclaimer

This drawing has been prepared as part of a planning application and is subject to Local Authority Planning and Conservation, Fire Engineering and Structural review and approval.

Demolition Note:

All elements indicated in red lines to be demolished subject to structural engineers design and contractor site inspection and make good surrounding areas ready to receive new construction. Wall cross hatch denotes internal masonry walls for indicative purposes only. Extent of structural walls to be identified and confirmed by on-site contractor.

Key:	
	Existing Masonry Wall
	Element to be demolished

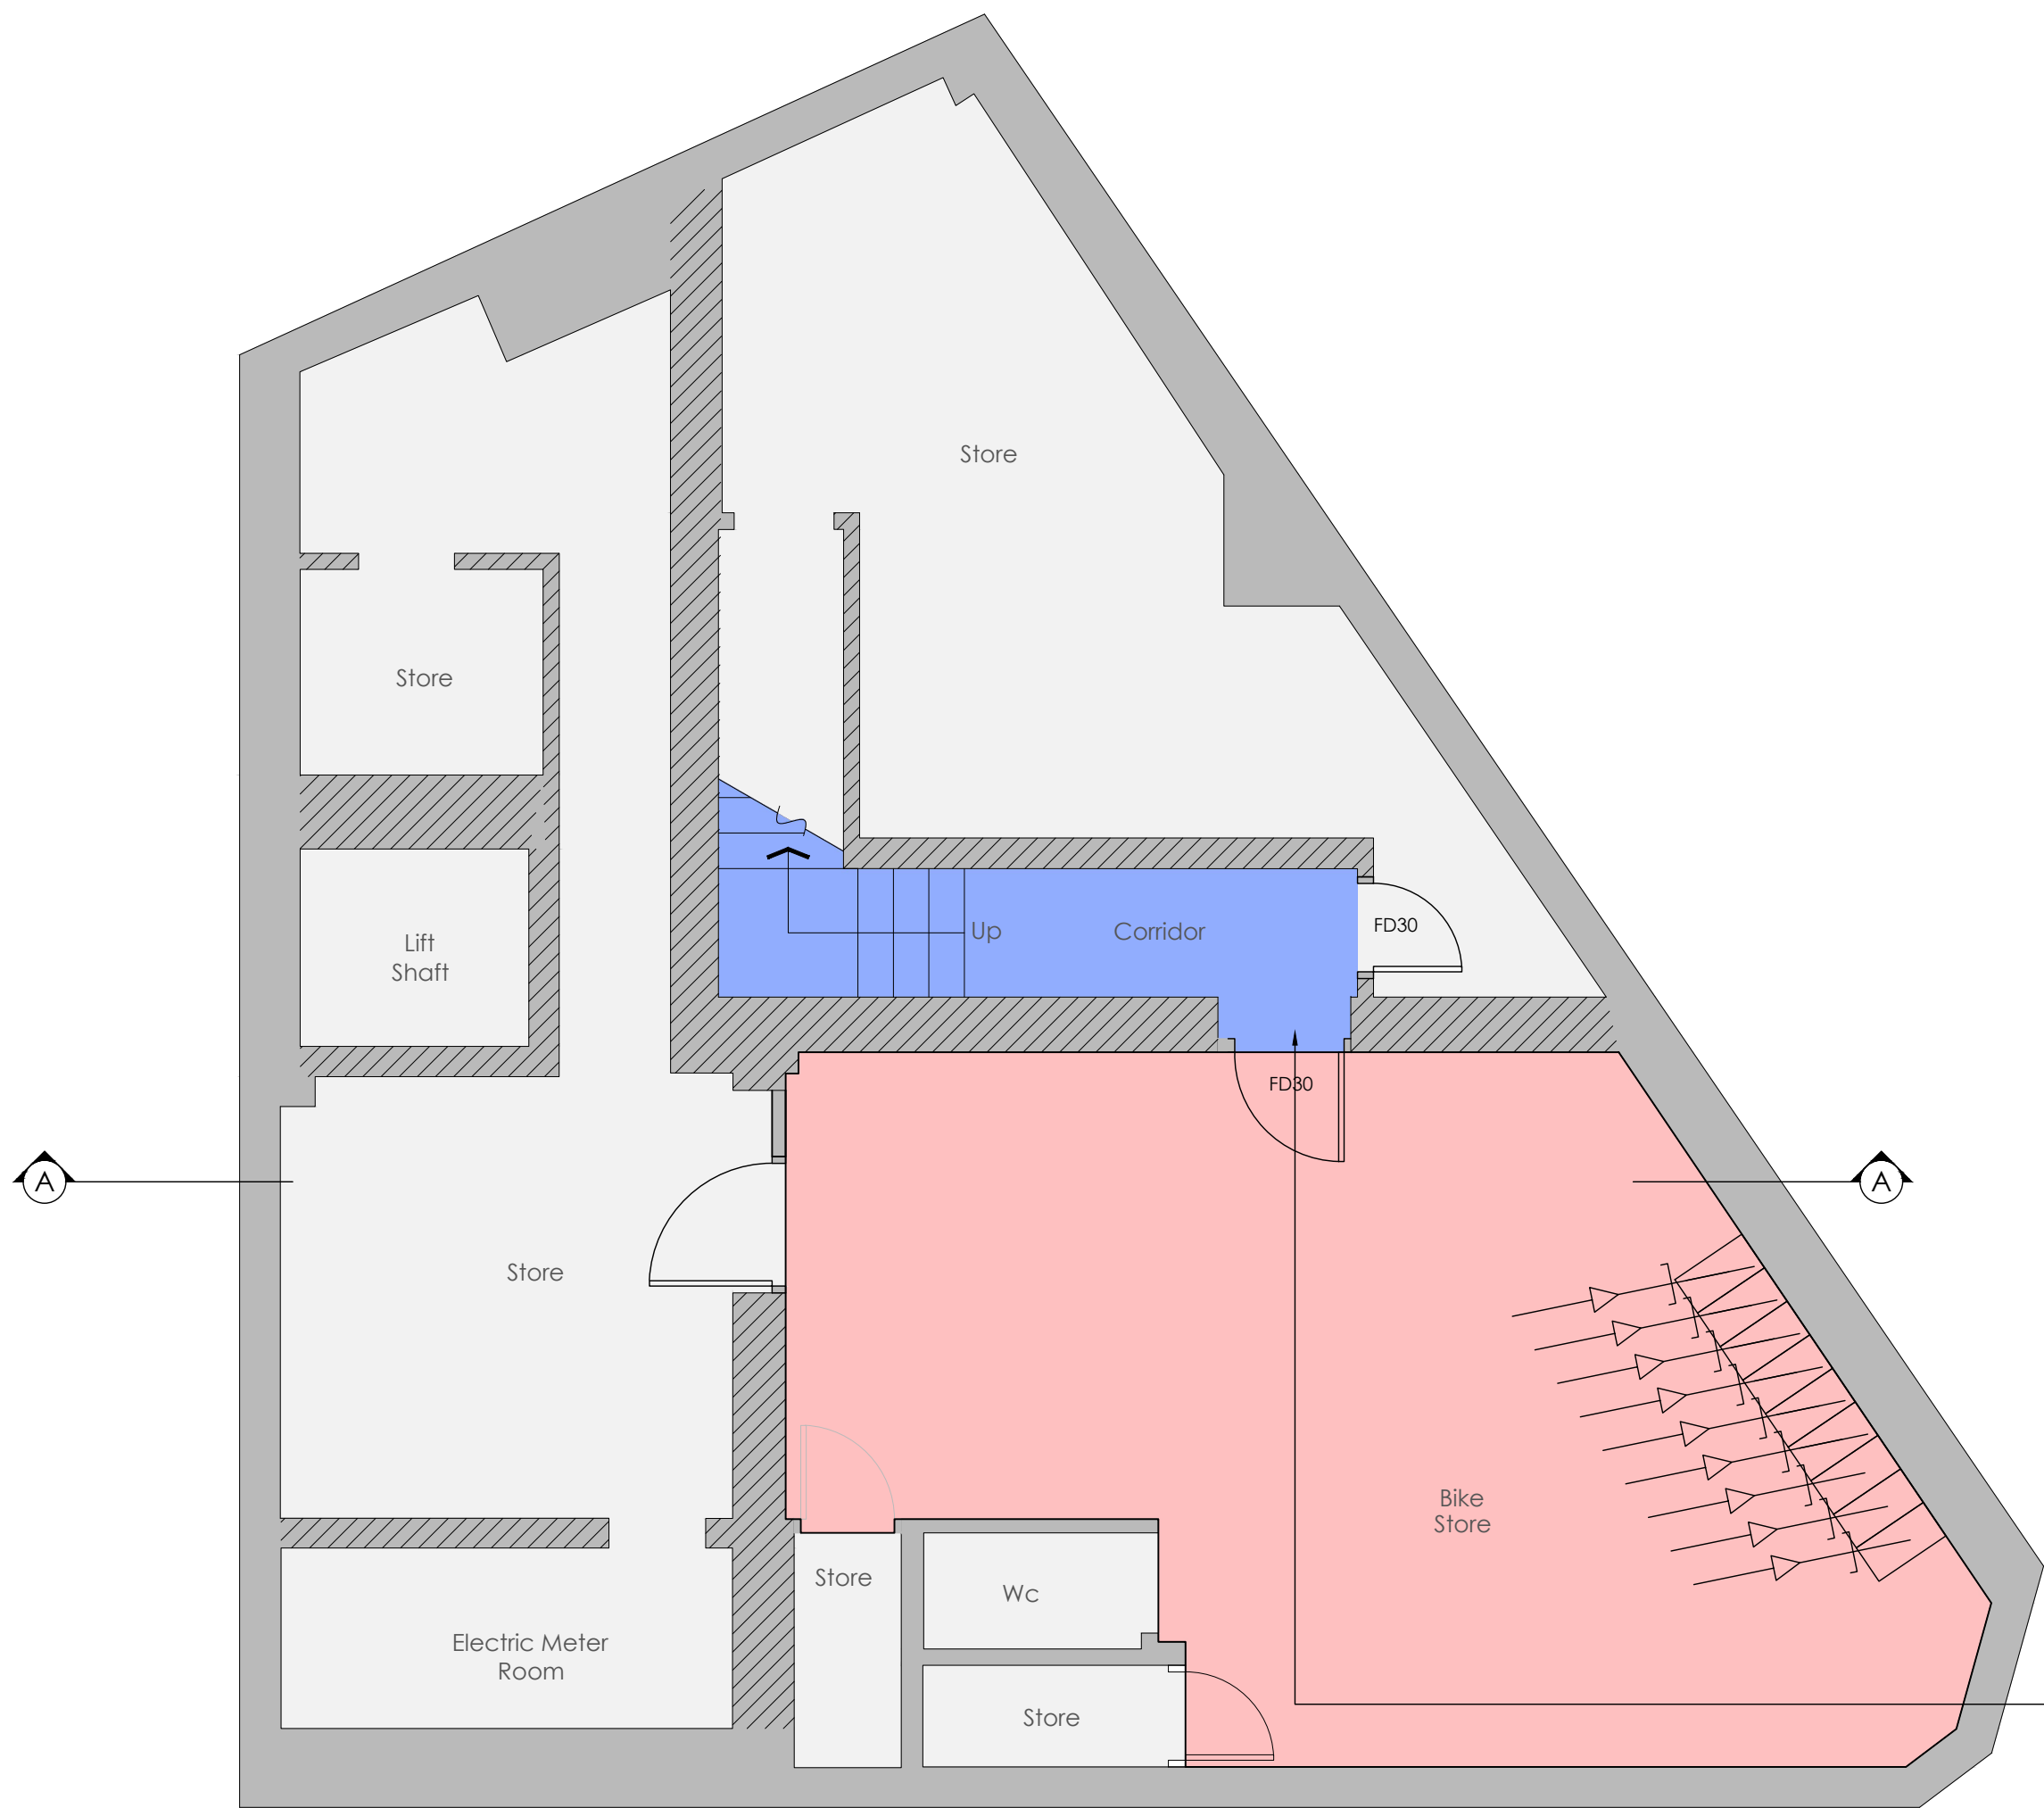

P4BA Copyright

All rights reserved. © Crown copyright 2023. These plans & specifications are the property of P4B Architecture Ltd, and shall not be re-printed, reproduced, modified in whole or part without written consent, nor shall any building or structure be constructed in accordance with such plans or specifications thereof without written consent.

Planning Disclaimer

This drawing has been prepared as part of a planning application and is subject to Local Authority Planning and Conservation, Fire Engineering and Structural review and approval.

Schedule of Accommodation	
	1 Bed En-Suite
Level 0	0
Level 1	4
Level 2	5
Total	9

Design Key	
	En-Suite Bed/Sit Room
	Bike Store
	Circulation
	Kitchen Diner
	Bin Store
	Site Boundary Line
	Existing Habitable Window
	Existing Non-Hab Window
	Proposed Habitable Window
	Proposed Non-Hab Window

Structural Design

All structure shown on P4BA drawings is indicative only, it is the structural engineer's responsibility to identify all structural works required.

Basement to be accessed for maintenance & storage purposes only.

10. Proposed Basement Plan

24047 0m 1 2 3 4 5m

1:50 @A3


Change of Use | HMO

Newbold Buildings 35-37 Oldham Road OL16 5QJ

P4BA

P4B ARCHITECTURE
P4BA.COM
INFO@P4BA.COM
0800 731 4707

15 MEMORIAL ROAD
WORSLEY
MANCHESTER
M28 3AQ

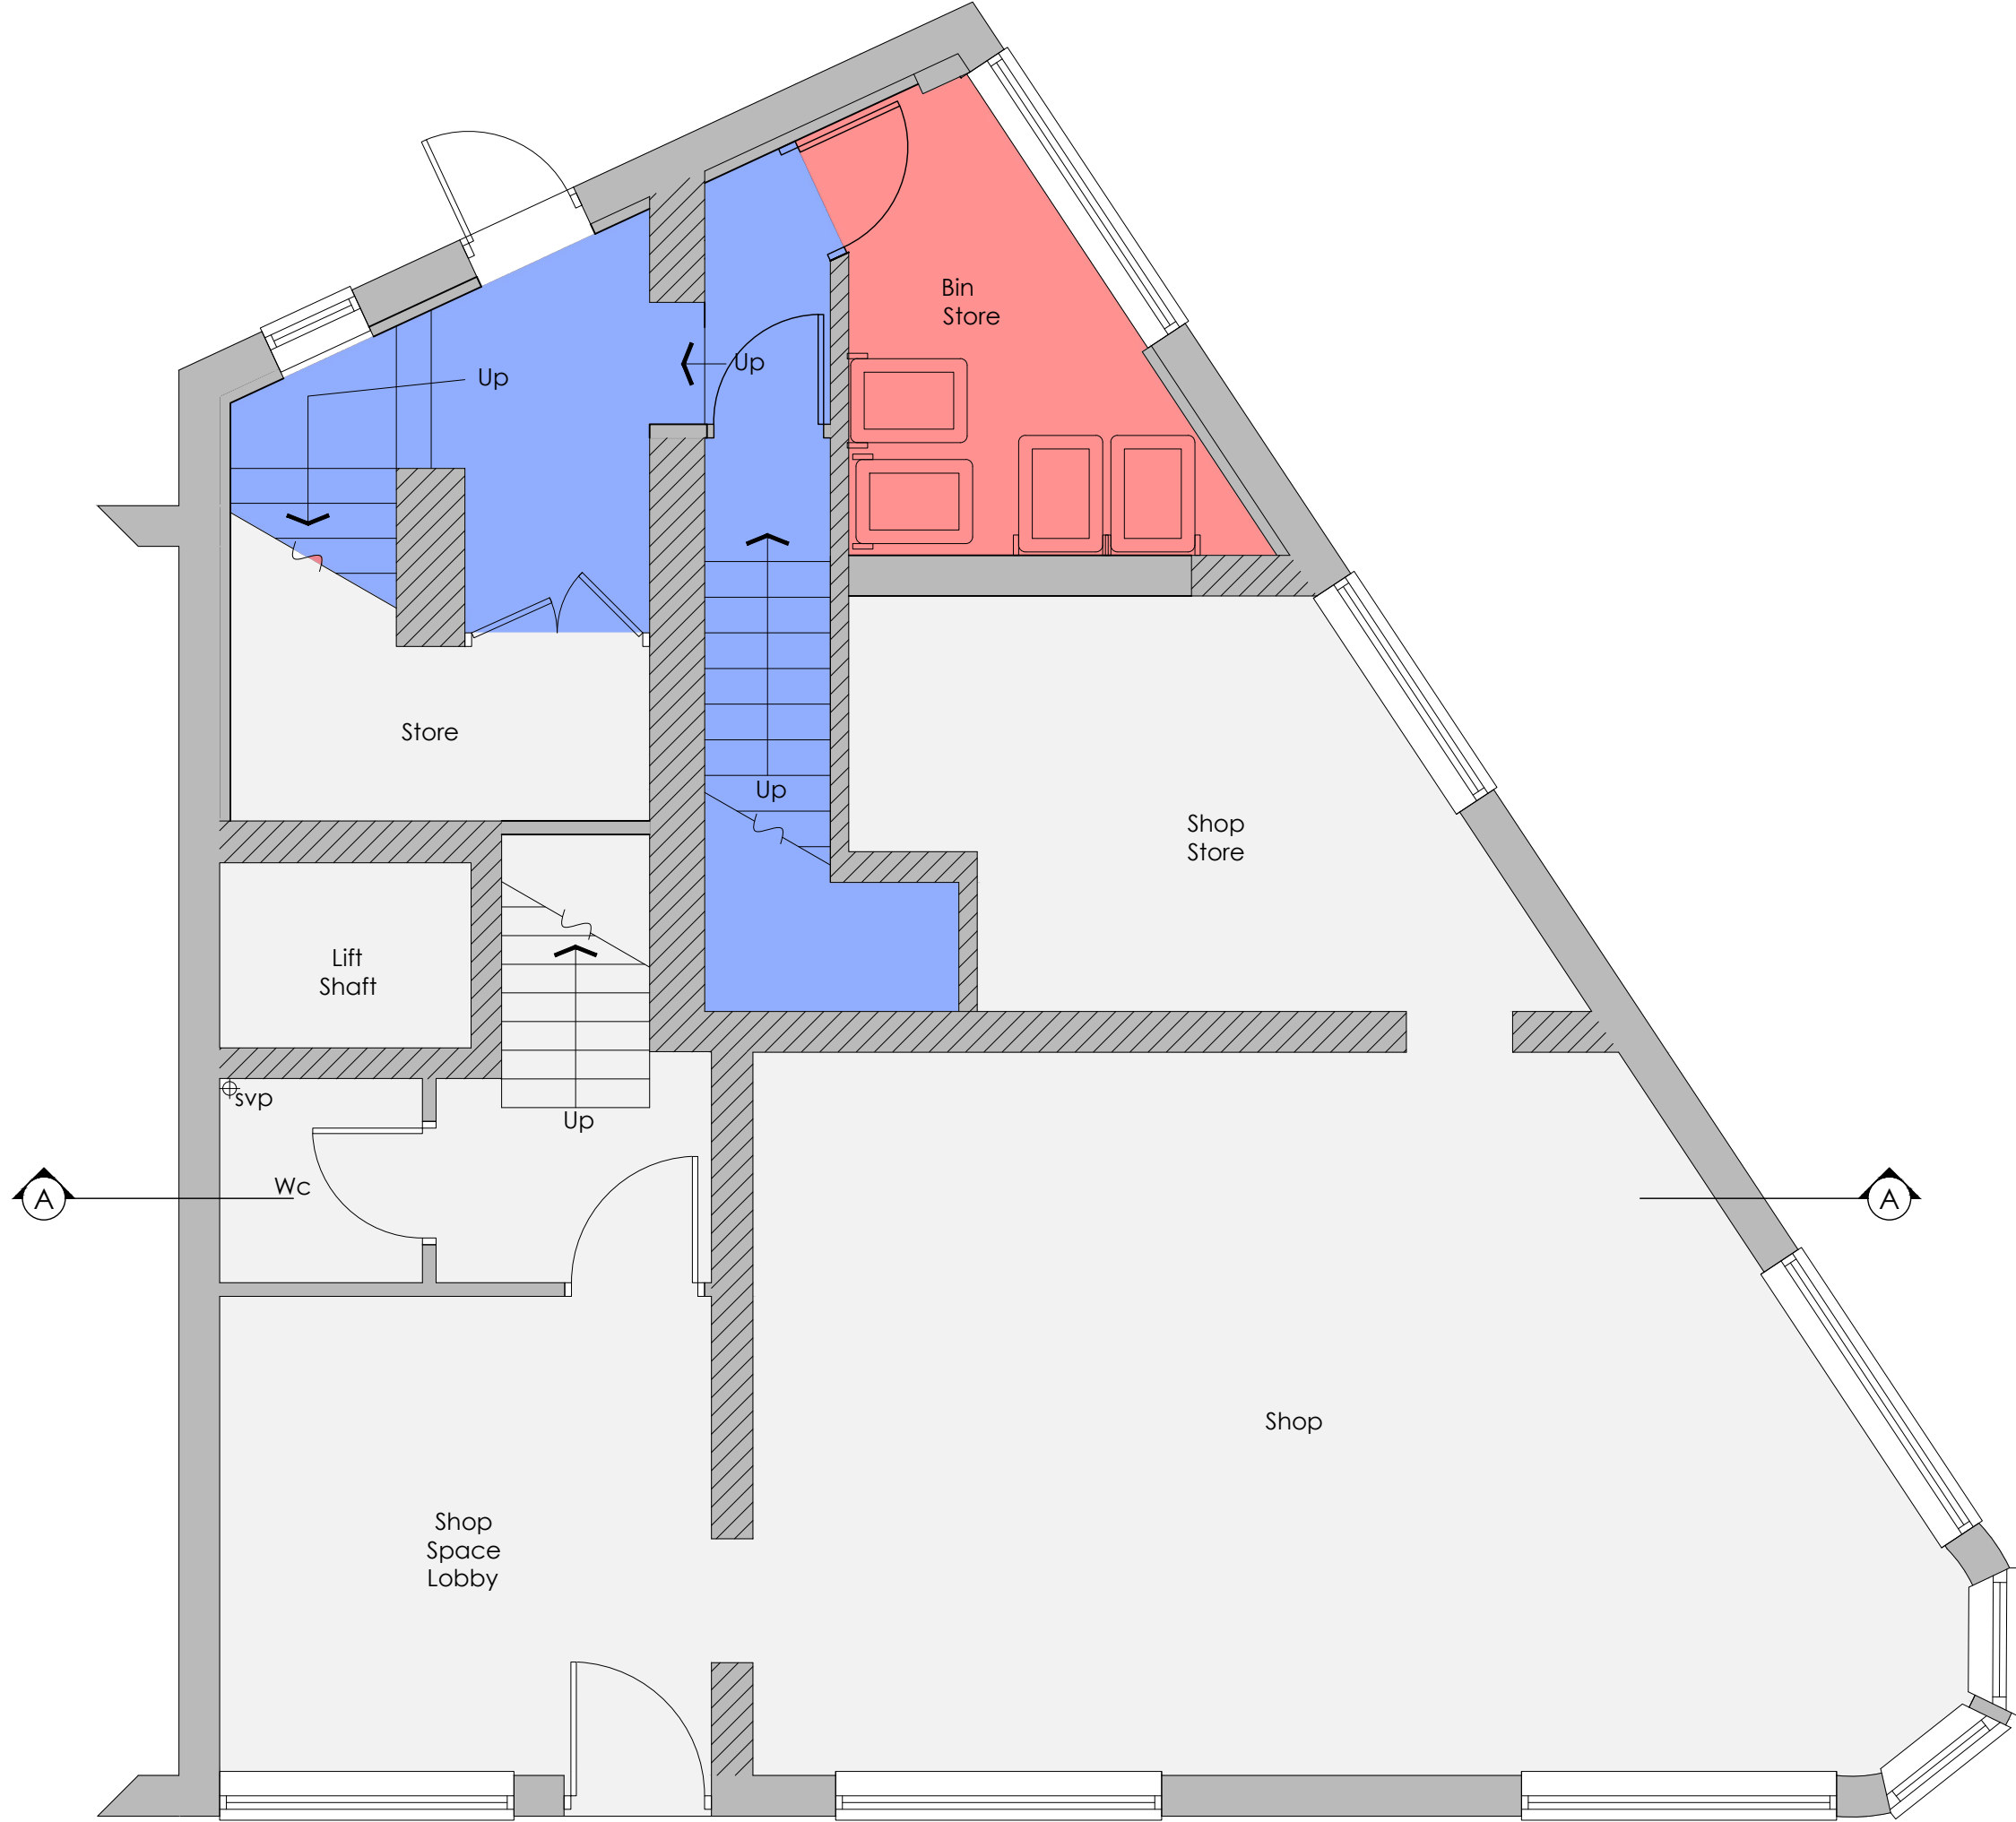

P4BA Copyright

All rights reserved. © Crown copyright 2023. These plans & specifications are the property of P4B Architecture Ltd, and shall not be re-printed, reproduced, modified in whole or part without written consent, nor shall any building or structure be constructed in accordance with such plans or specifications thereof without written consent.

Planning Disclaimer


This drawing has been prepared as part of a planning application and is subject to Local Authority Planning and Conservation, Fire Engineering and Structural review and approval.

Schedule of Accommodation	
	1 Bed En-Suite
Level 0	0
Level 1	4
Level 2	5
Total	9

Design Key	
	En-Suite Bed/Sit Room
	Bike Store
	Circulation
	Kitchen Diner
	Bin Store
	Site Boundary Line
	Existing Habitable Window
	Existing Non-Hab Window
	Proposed Habitable Window
	Proposed Non-Hab Window

Structural Design

All structure shown on P4BA drawings is indicative only, it is the structural engineer's responsibility to identify all structural works required.

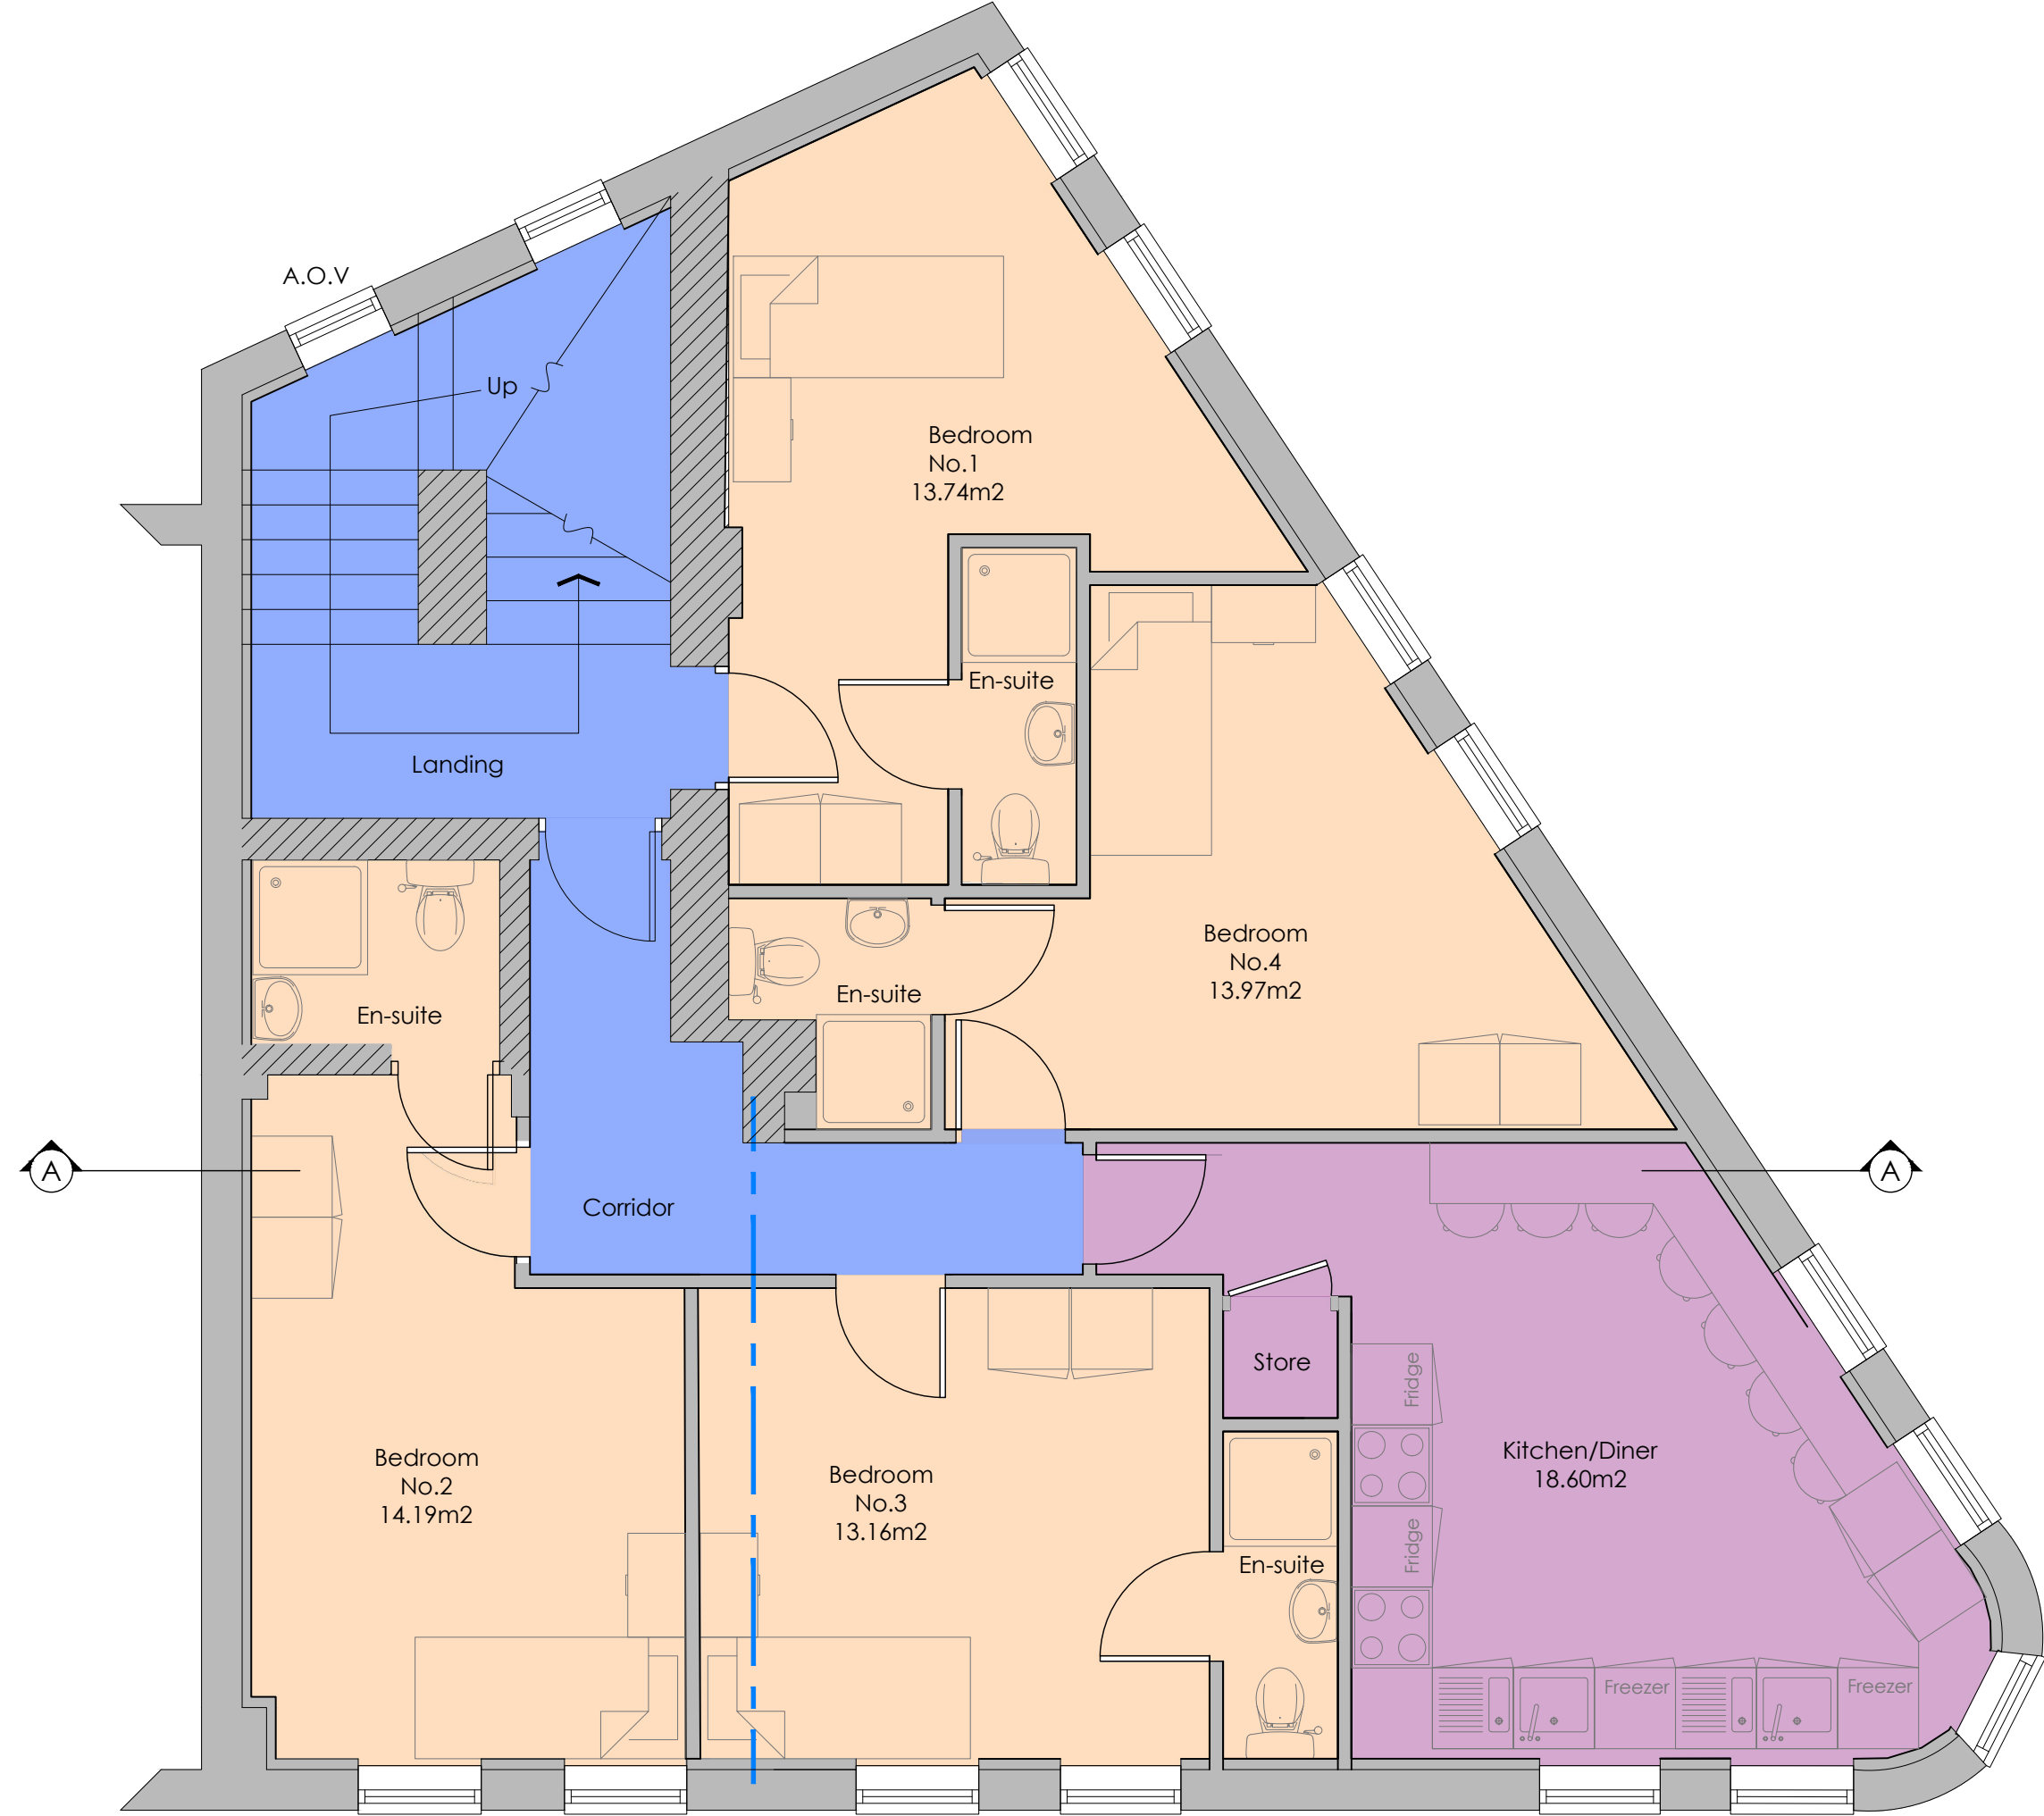

P4BA Copyright

All rights reserved. © Crown copyright 2023. These plans & specifications are the property of P4B Architecture Ltd, and shall not be re-printed, reproduced, modified in whole or part without written consent, nor shall any building or structure be constructed in accordance with such plans or specifications thereof without written consent.

Planning Disclaimer

This drawing has been prepared as part of a planning application and is subject to Local Authority Planning and Conservation, Fire Engineering and Structural review and approval.

Schedule of Accommodation	
	1 Bed En-Suite
Level 0	0
Level 1	4
Level 2	5
Total	9

Design Key	
	En-Suite Bed/Sit Room
	Bike Store
	Circulation
	Kitchen Diner
	Bin Store
	Site Boundary Line
	Existing Habitable Window
	Existing Non-Hab Window
	Proposed Habitable Window
	Proposed Non-Hab Window

Structural Design

All structure shown on P4BA drawings is indicative only, it is the structural engineer's responsibility to identify all structural works required.

12. Proposed First Floor Plan

24047 0m 1 2 3 4 5m

1:50 @A3


Change of Use | HMO

Newbold Buildings 35-37 Oldham Road OL16 5QJ



P4B ARCHITECTURE
P4BA.COM
INFO@P4BA.COM
0800 731 4707

15 MEMORIAL ROAD
WORSLEY
MANCHESTER
M28 3AQ

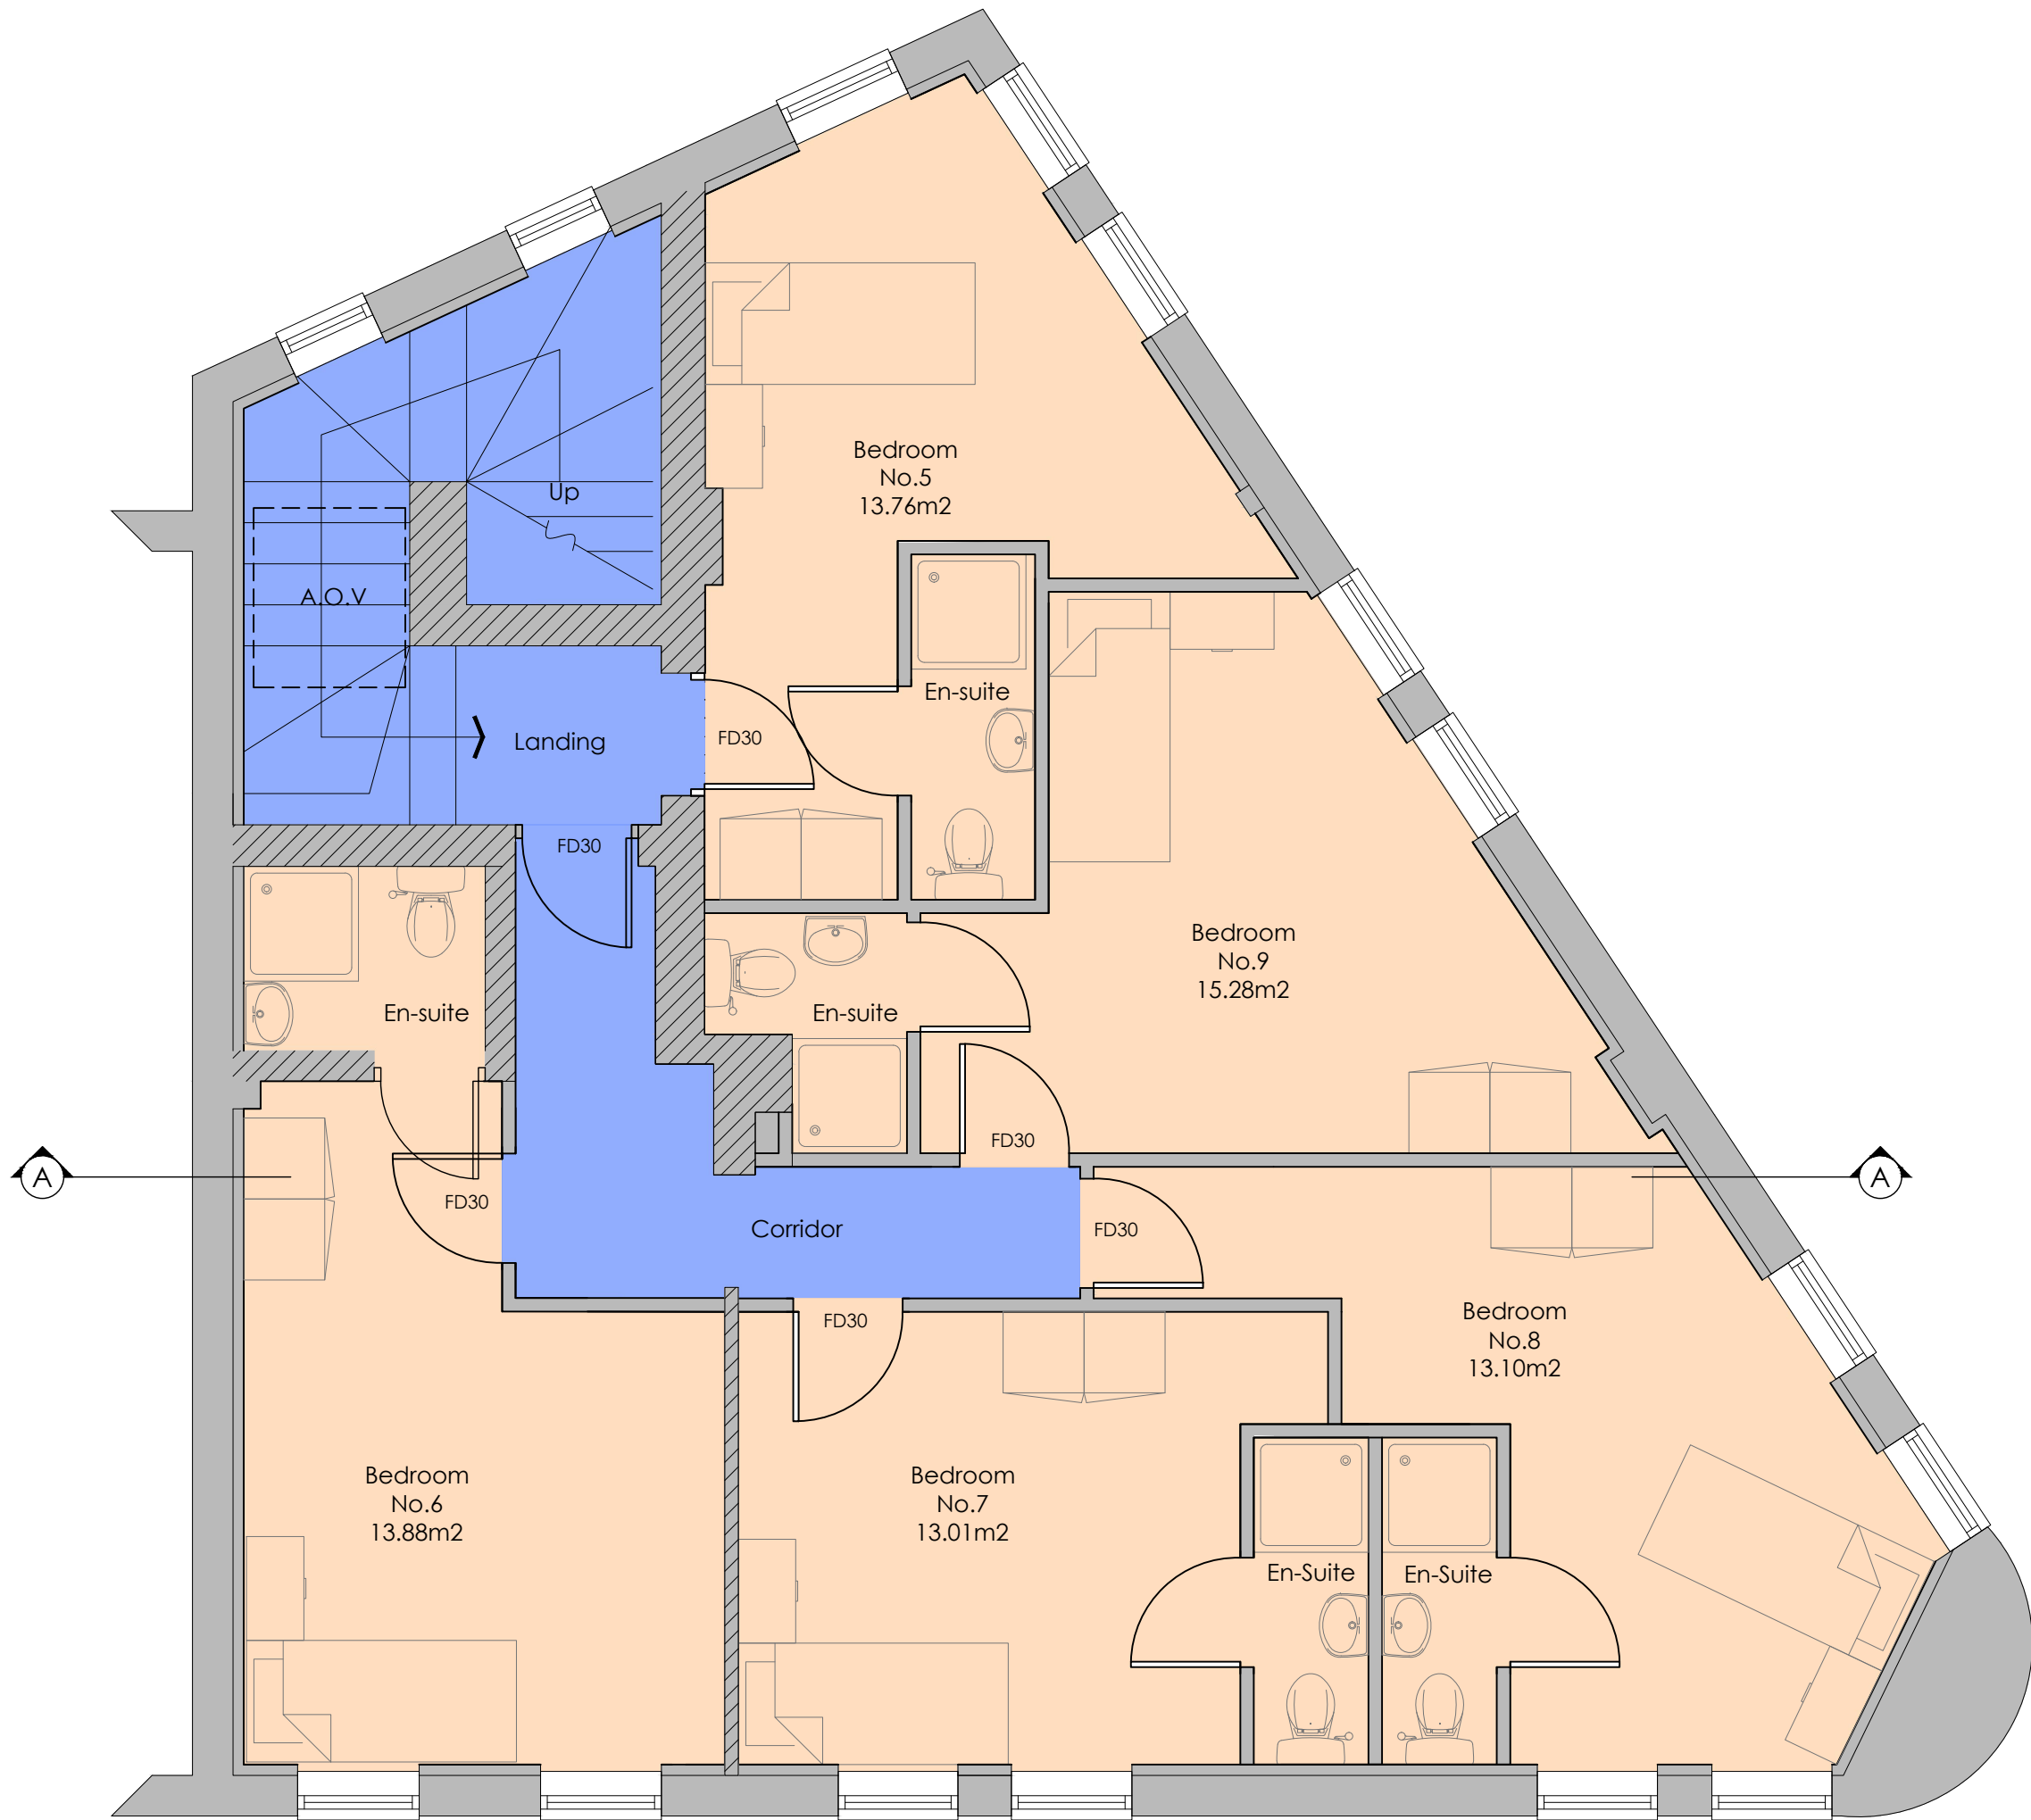

P4BA Copyright

All rights reserved. © Crown copyright 2023. These plans & specifications are the property of P4B Architecture Ltd, and shall not be re-printed, reproduced, modified in whole or part without written consent, nor shall any building or structure be constructed in accordance with such plans or specifications thereof without written consent.

Planning Disclaimer

This drawing has been prepared as part of a planning application and is subject to Local Authority Planning and Conservation, Fire Engineering and Structural review and approval.

Schedule of Accommodation	
	1 Bed En-Suite
Level 0	0
Level 1	4
Level 2	5
Total	9

Design Key	
	En-Suite Bed/Sit Room
	Bike Store
	Circulation
	Kitchen Diner
	Bin Store
	Site Boundary Line
	Existing Habitable Window
	Existing Non-Hab Window
	Proposed Habitable Window
	Proposed Non-Hab Window

Structural Design

All structure shown on P4BA drawings is indicative only, it is the structural engineer's responsibility to identify all structural works required.