
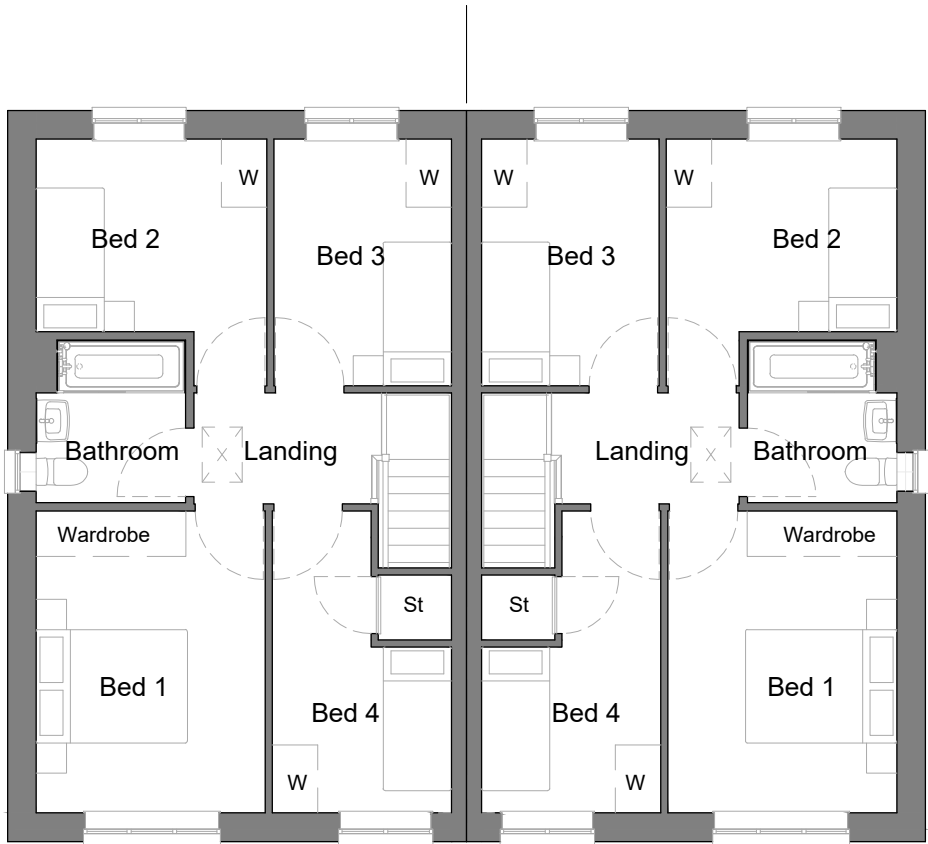
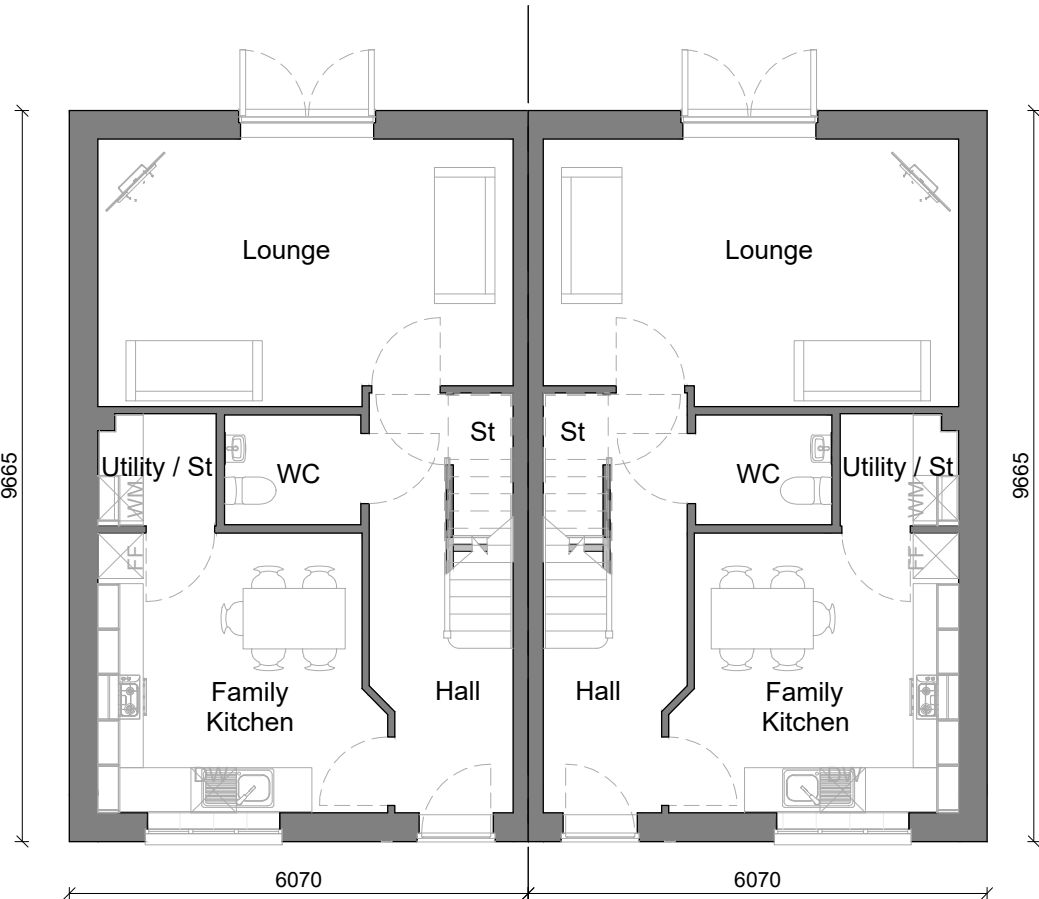


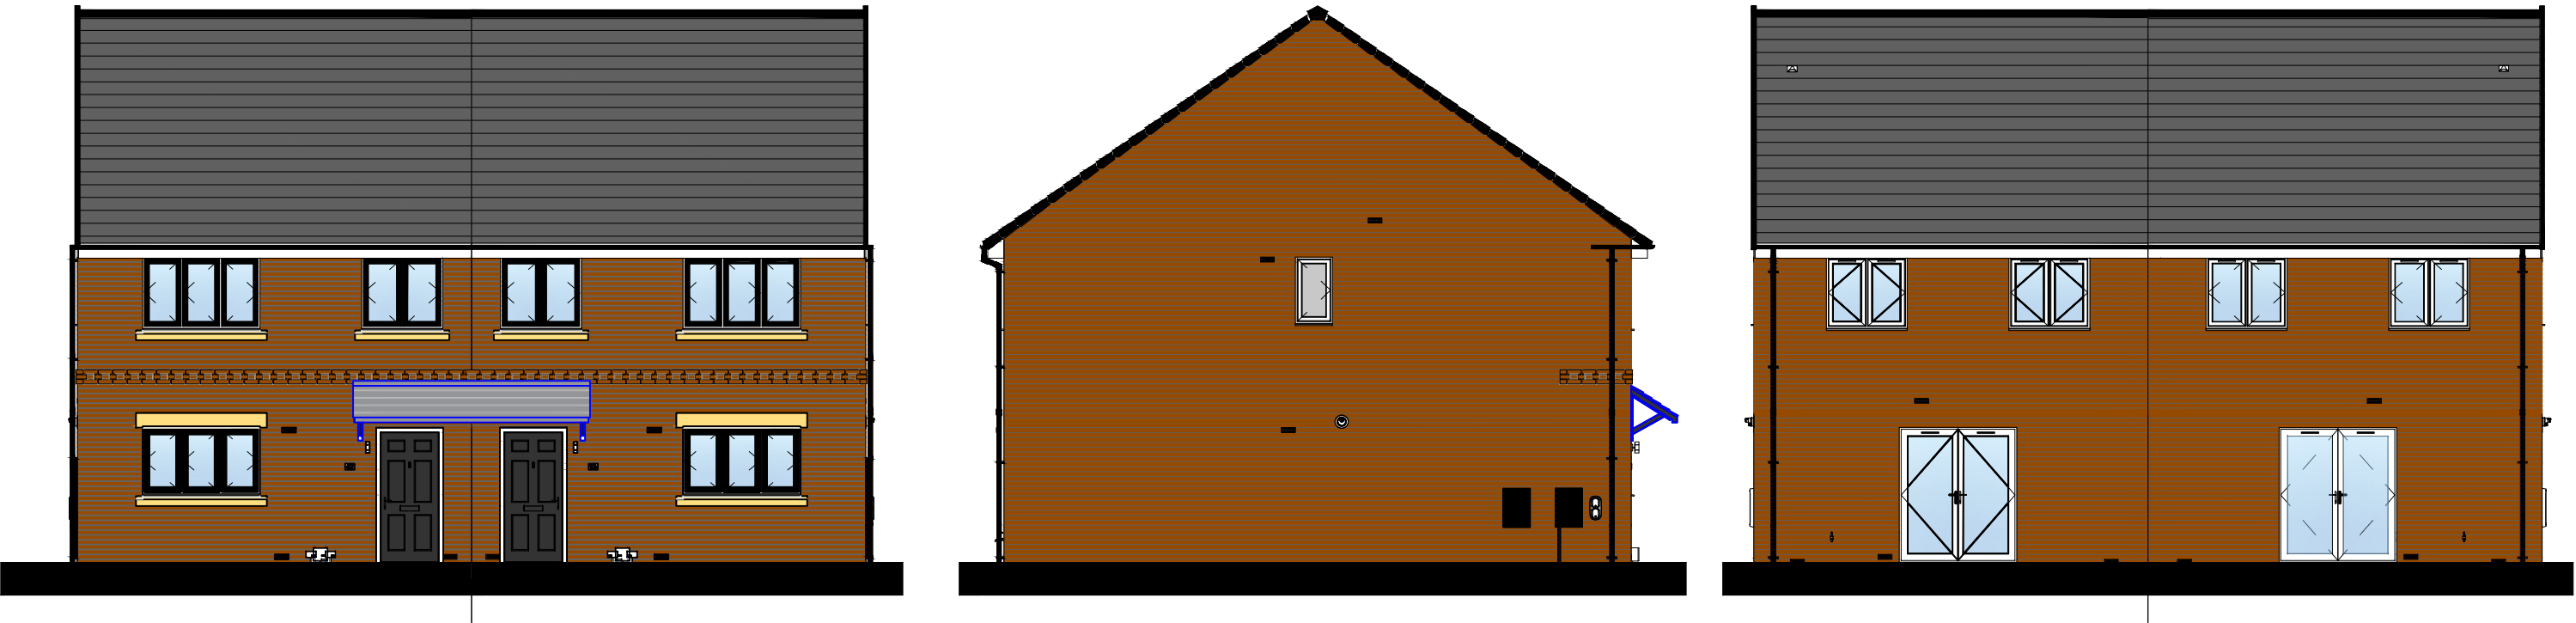

Winterborne Canal Frontage - Plots 141-142 156-157

A	FEATURE DENTIL COURSE ADDED. ARTSTONE HEADS AND CILLS IN LIEU OF BRICK SOLDIERS.	PP-RP	-
ARCH	CHECK	ENG	CHECK
THE WINTERBORNE - PLANNING DRAWING CANAL			
		M.C.I. Developments Ltd. 15 Beecham Court, Smithy Brook Road, Wigan, WN3 6PR tel: 08448871467 fax: 08448871468 web: www.mcidevelopments.com email: admin@mcidevelopments.com	
A KEEPMOAT HOMES COMPANY			
TRUB FARM, ROCHDALE			
IG	1:100	000	DRAWING NUMBER
20.05.24	@ A3		MCI-000-DR-A-WIN-202
			REV
			A