

PROJECT REF
24070

DRAWING REF

212 A

SCALE

1:100 @ A1

DATE




DEC '24

CLIENT
MR S THOMAS
LAND @ LANGLEY LANE
MIDDLETON
MANCHESTER
M24 5AN

PROJECT
NEW BUILD DETACHED HOUSE &
ASSOCIATED LANDSCAPING

DRAWING TITLE
PROPOSED STREET SCENE

PLANNING

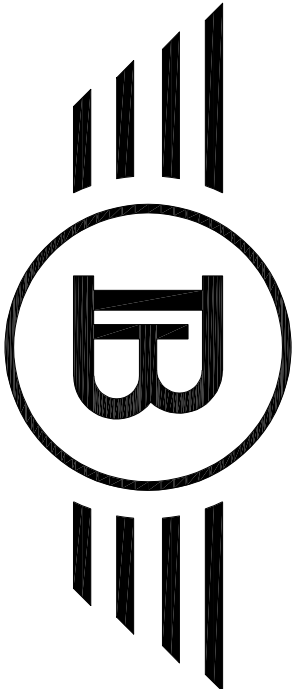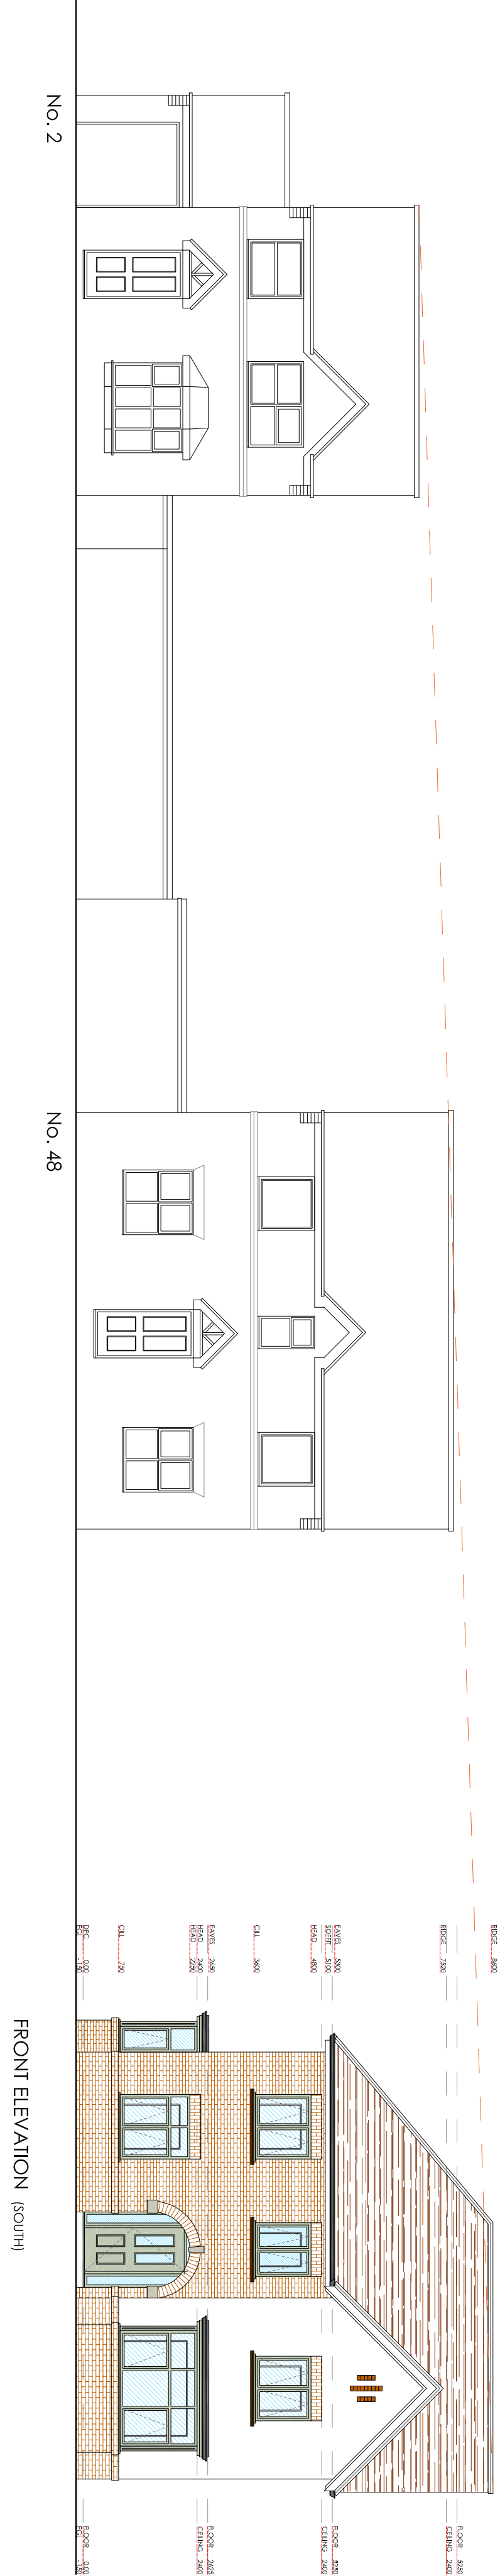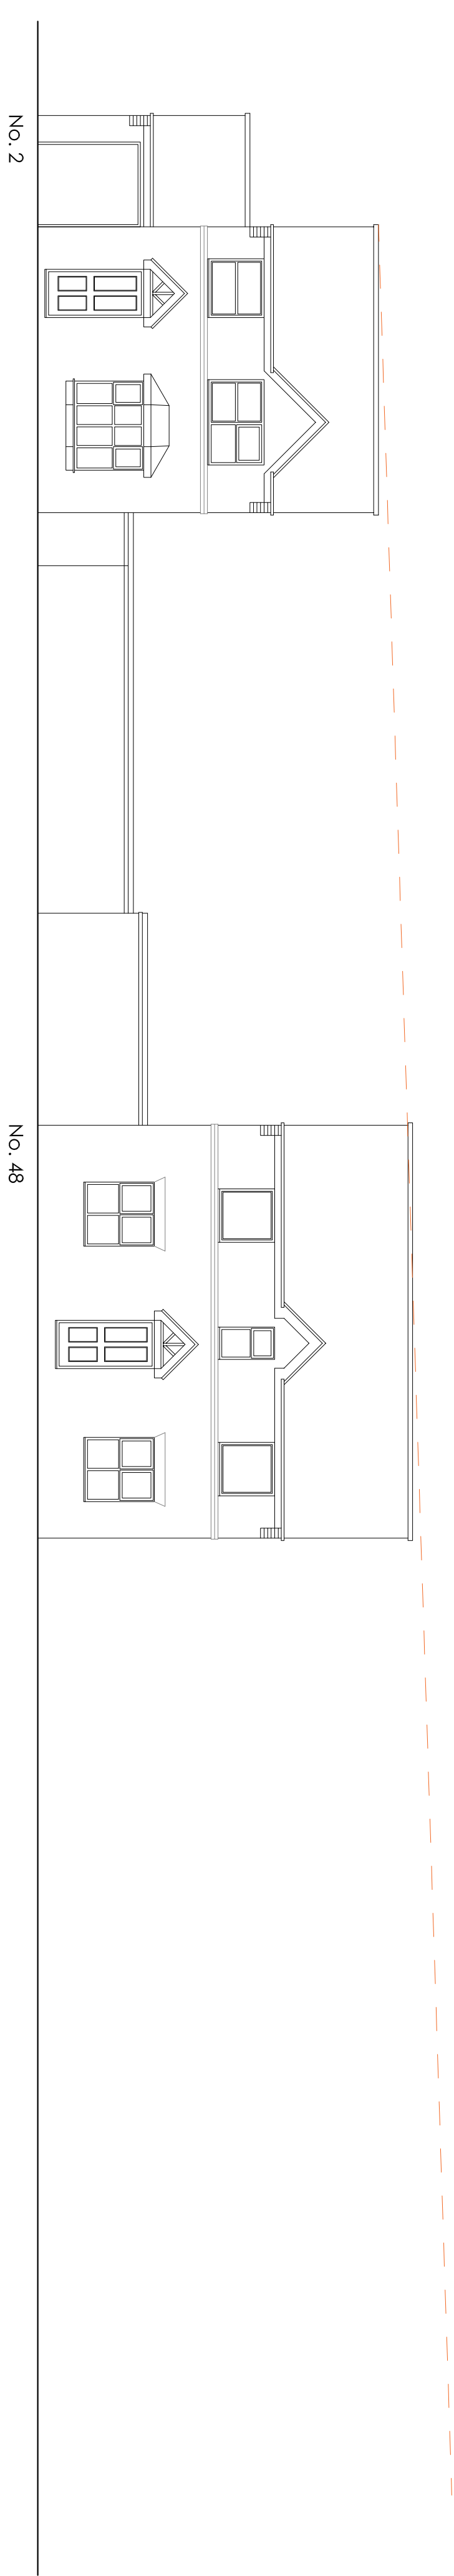

BLUECHIP ARCHITECTURE

07999 294 675

DESIGN@BLUECHIP-ARCHITECTURE.CO.UK

WWW.BLUECHIP-ARCHITECTURE.CO.UK

18 BOTANY ROAD | WORSLEY | MANCHESTER | M20 8JS

COPYRIGHT PROTECTED & ISSUED UNDER LICENCE TO THE CLIENT NAMED ABOVE. UNLESS OTHERWISE STATED, ALL RIGHTS ARE RESERVED. NOT REPRODUCIBLE WITHOUT PERMISSION. 17.03.25

A. UPDATED FOLLOWING LPA COMMENTS 17.03.25
ISSUED FOR PLANNING APPROVAL 18.12.24

