




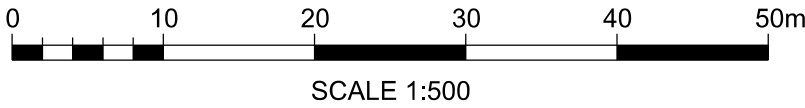


SITE AREA
SCALE 1:500

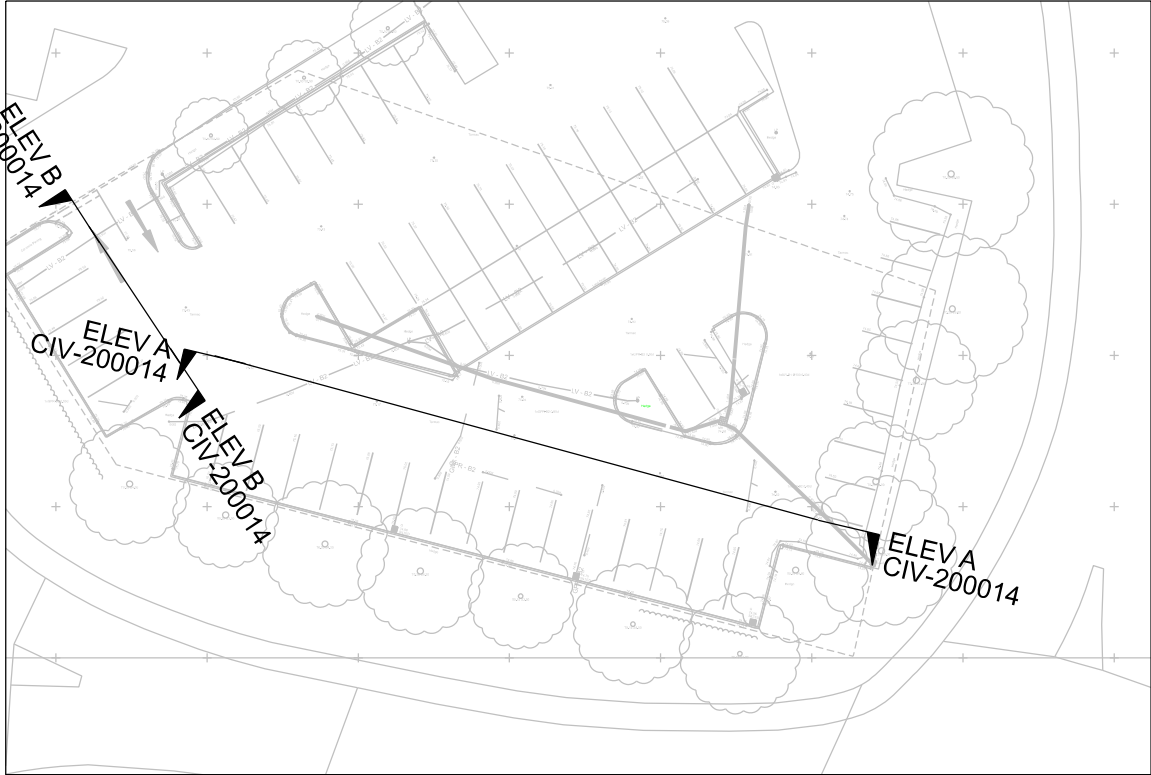



ELEV B
SCALE 1:100

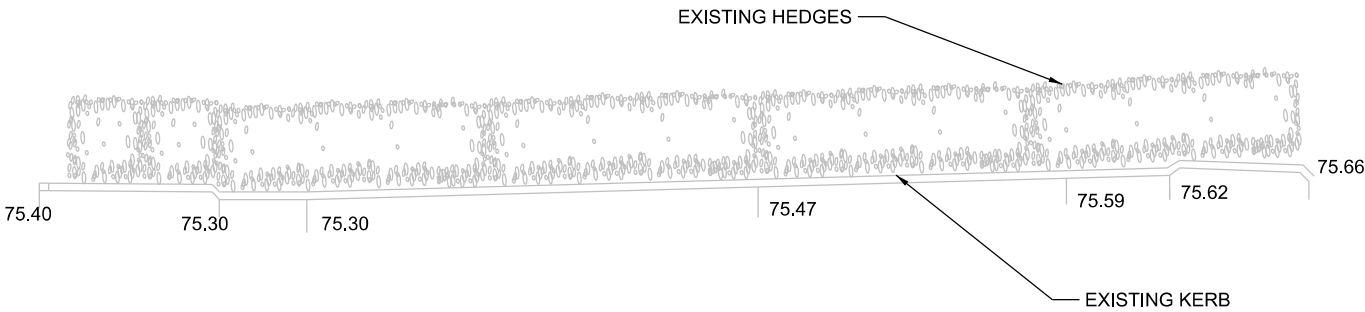

ELEV A
SCALE 1:100

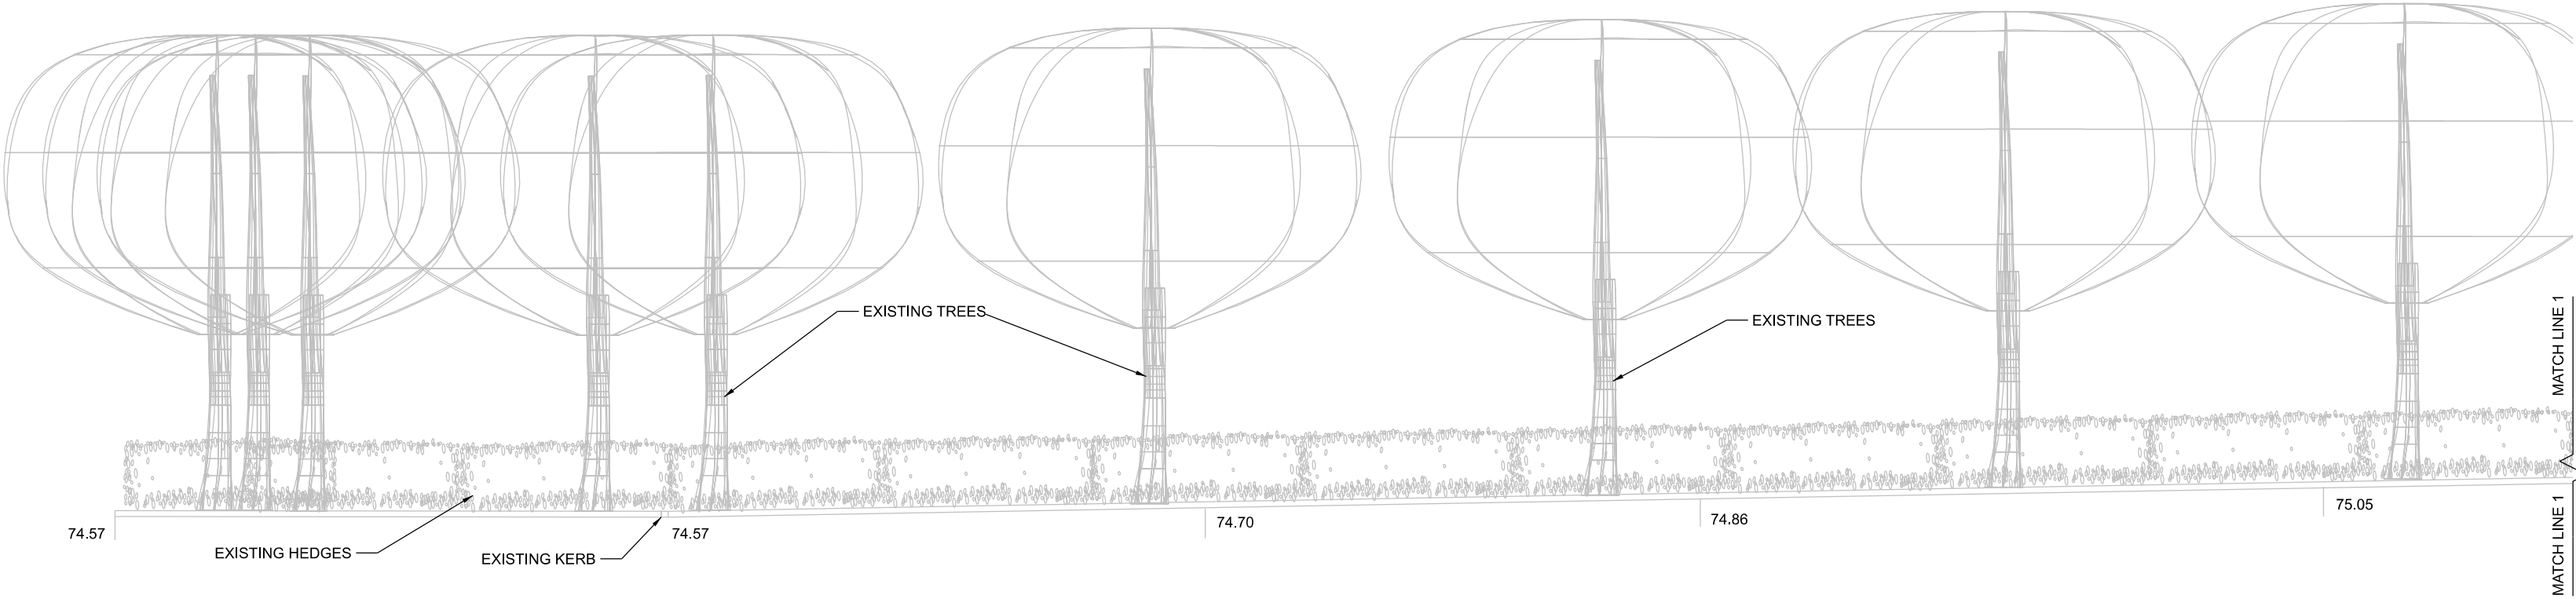

ELEV A
SCALE 1:100

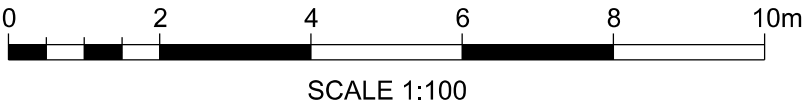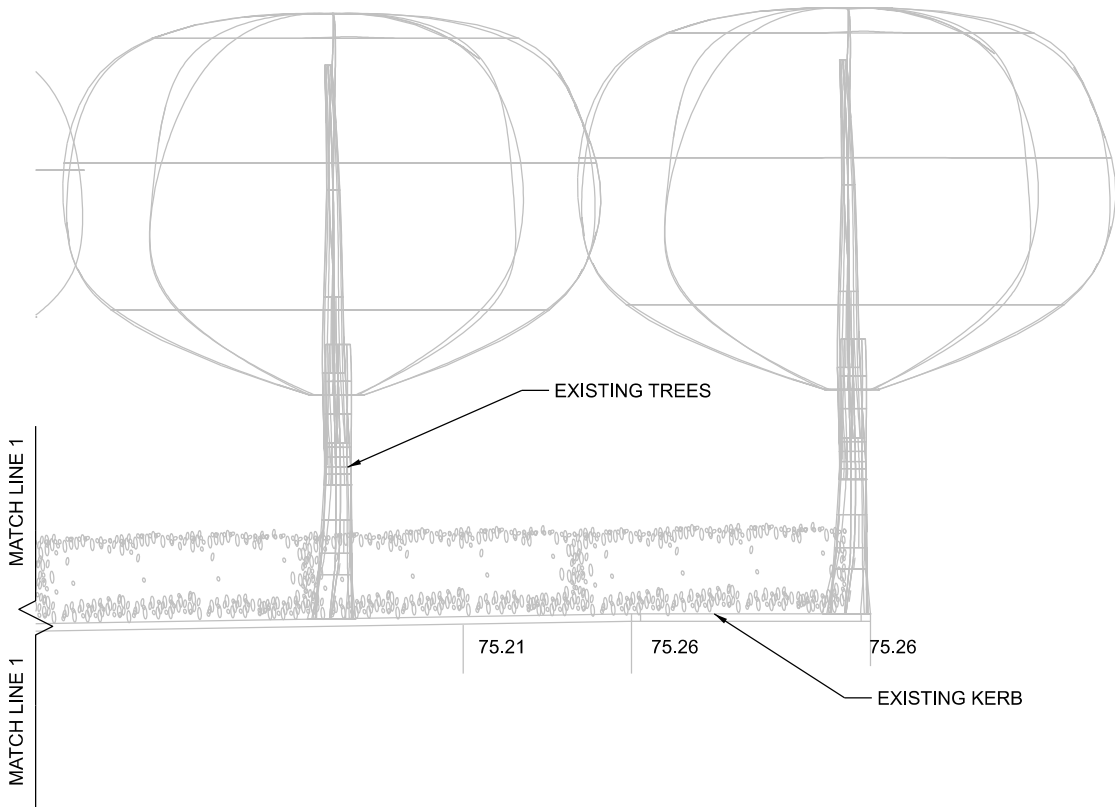

NOTES:
1. ALL DIMENSIONS ARE IN MILLIMETRES (mm) AND LEVELS ARE IN METRES (m) UNLESS STATED OTHERWISE.

COLOUR CONVENTIONS	
BLACK	- EXISTING OR UNCHANGED
BLUE	- MODIFIED OR TO BE MOVED
GREEN	- REDUNDANT OR TO BE REMOVED
RED	- PROPOSED OR ADDITIONAL
PURPLE	- WORKS FOR FUTURE

P05	04/12/24	ISSUED FOR REVIEW	HP	SV	VS
P04	16/07/24	ISSUED FOR REVIEW	MB	SV	VS
P03	31/05/24	ISSUED FOR REVIEW	ADI	Chk	App
P02	24/01/24	ISSUED FOR REVIEW	ADI	Chk	App
P01	10/11/23	ISSUED FOR REVIEW	ADI	Chk	App
Rev	Date	Description of Revisions	Drawn	Chkd	Appr

Suitability

S0 - WORK IN PROGRESS



Poise Group Ltd
No 5, C - D Bear Lane
London
SE1 0UH

Contractor(s)

IONITY

Ionity GmbH
Moosacher Strasse 84,
D-80809 Munich
Germany

Project

8312 - IONITY
VILLAGE HOTEL
MANCHESTER BURY

Drawing Title

EXISTING SITE ELEVATIONS LAYOUT

Designed	ADITYA	Signed		Date	08/11/23
Drawn	ADITYA	Signed		Date	08/11/23
Checked	S VENKATESHA	Signed		Date	12/07/24
Approved	V K SHAH	Signed		Date	15/07/24
Scale(s)	RTD	ELR & Mileage	ELR&Mileage		
Alternative Reference					Sheet
Drawing Number	8312-POI-DRG-CIV-200014				01 of 01
				Revision	P05