

FRONT ELEVATION 1:50

SCALE BAR 1:50

0 0.5 1 2 3m

UP AND DOWN ELECTRICALLY OPERATED GARAGE DOOR

REAR ELEVATION 1:50

UPVC WINDOW


UPVC WINDOWS & DOORS

BLACK UPVC GUTTER TO FALL AND DOWN PIPE

120MM HORIZONTAL CEMENT BOARDING ON BATTENS ON WATERPROOF MEMBRANE


0.6MM THICK GREEN COAT MICA COATED ROOF SHEET 41/1000 TILE FORM. SLATE GREY BY CLADDON LTD.

UPVC WINDOW

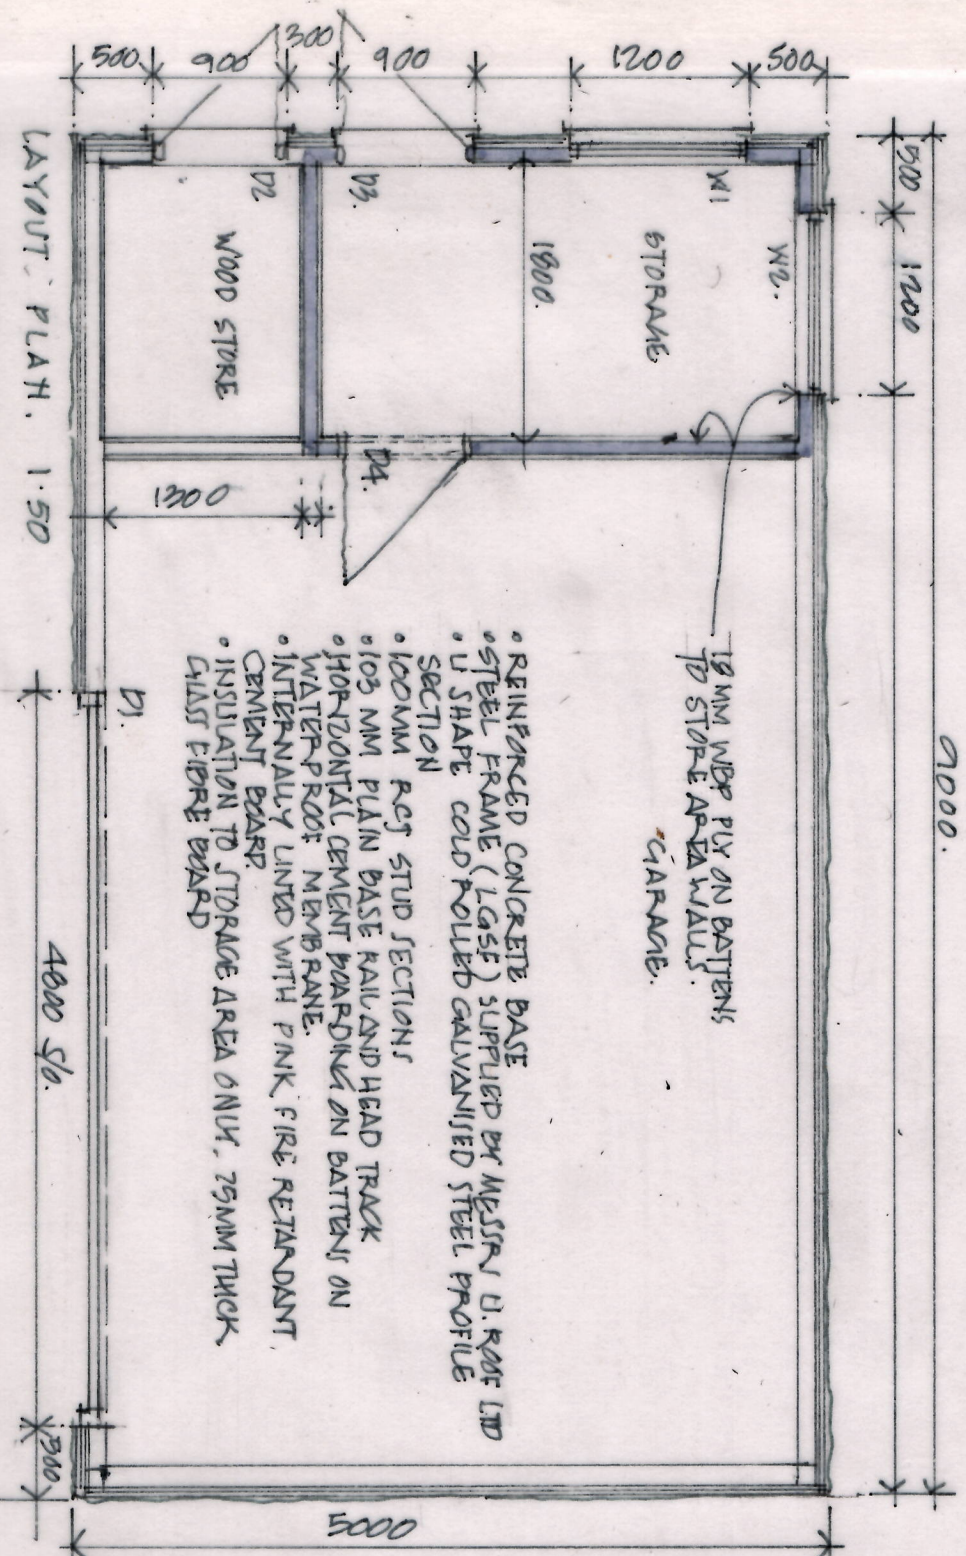

LAYOUT PLAN 1:50

- REINFORCED CONCRETE BASE
- STEEL FRAME (LGSF) SUPPLIED BY MESSRS U. ROOF LTD
- U SHAPE COLD ROLLED GALVANISED STEEL PROFILE SECTION
- 100MM REG STUD SECTIONS
- 103MM PLAIN BASE RAIL AND HEAD TRACK
- HORIZONTAL CEMENT BOARDING ON BATTENS ON WATERPROOF MEMBRANE
- INTERIALLY LINED WITH PINK FIRE RETARDANT CEMENT BOARD
- INSULATION TO STORAGE AREA ONLY, 75MM THICK GLASS FIBRE BOARD
- 18MM WBP PLY ON BATTENS TO STORAGE AREA WALLS
- GARAGE

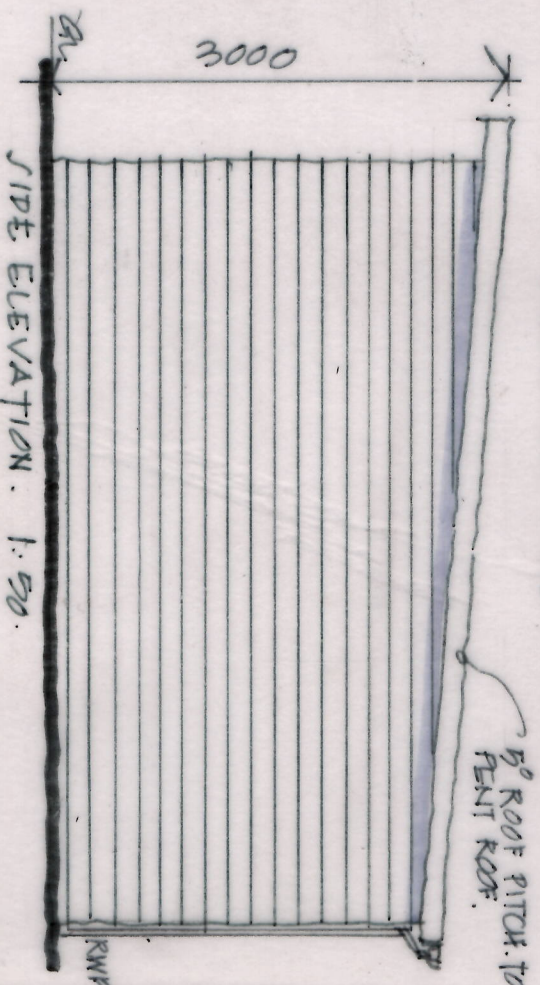

SIDE ELEVATION 1:50

UPVC WINDOW

UPVC WINDOWS & DOORS

PLANNING:

DO NOT SCALE FROM THIS DRAWING. USE NOTED DIMENSIONS ONLY AND CHECK ON SITE.

ALL DIMENSIONS ARE IN MILLIMETRES.

PROPOSED DEMOLITION OF EXISTING GARAGE AND SHED AND REPLACING WITH NEW GARAGE AND CADDEN ROOM FOR MR AND MRS. C. HALFORD AT 42 CHADWICK LANE HERWOOD. OLD LAL.

GARAGE.

CL/CH/03.