


410 BIRCH ROAD
PROPOSED ELEVATION 'C'
(REAR ELEVATION)

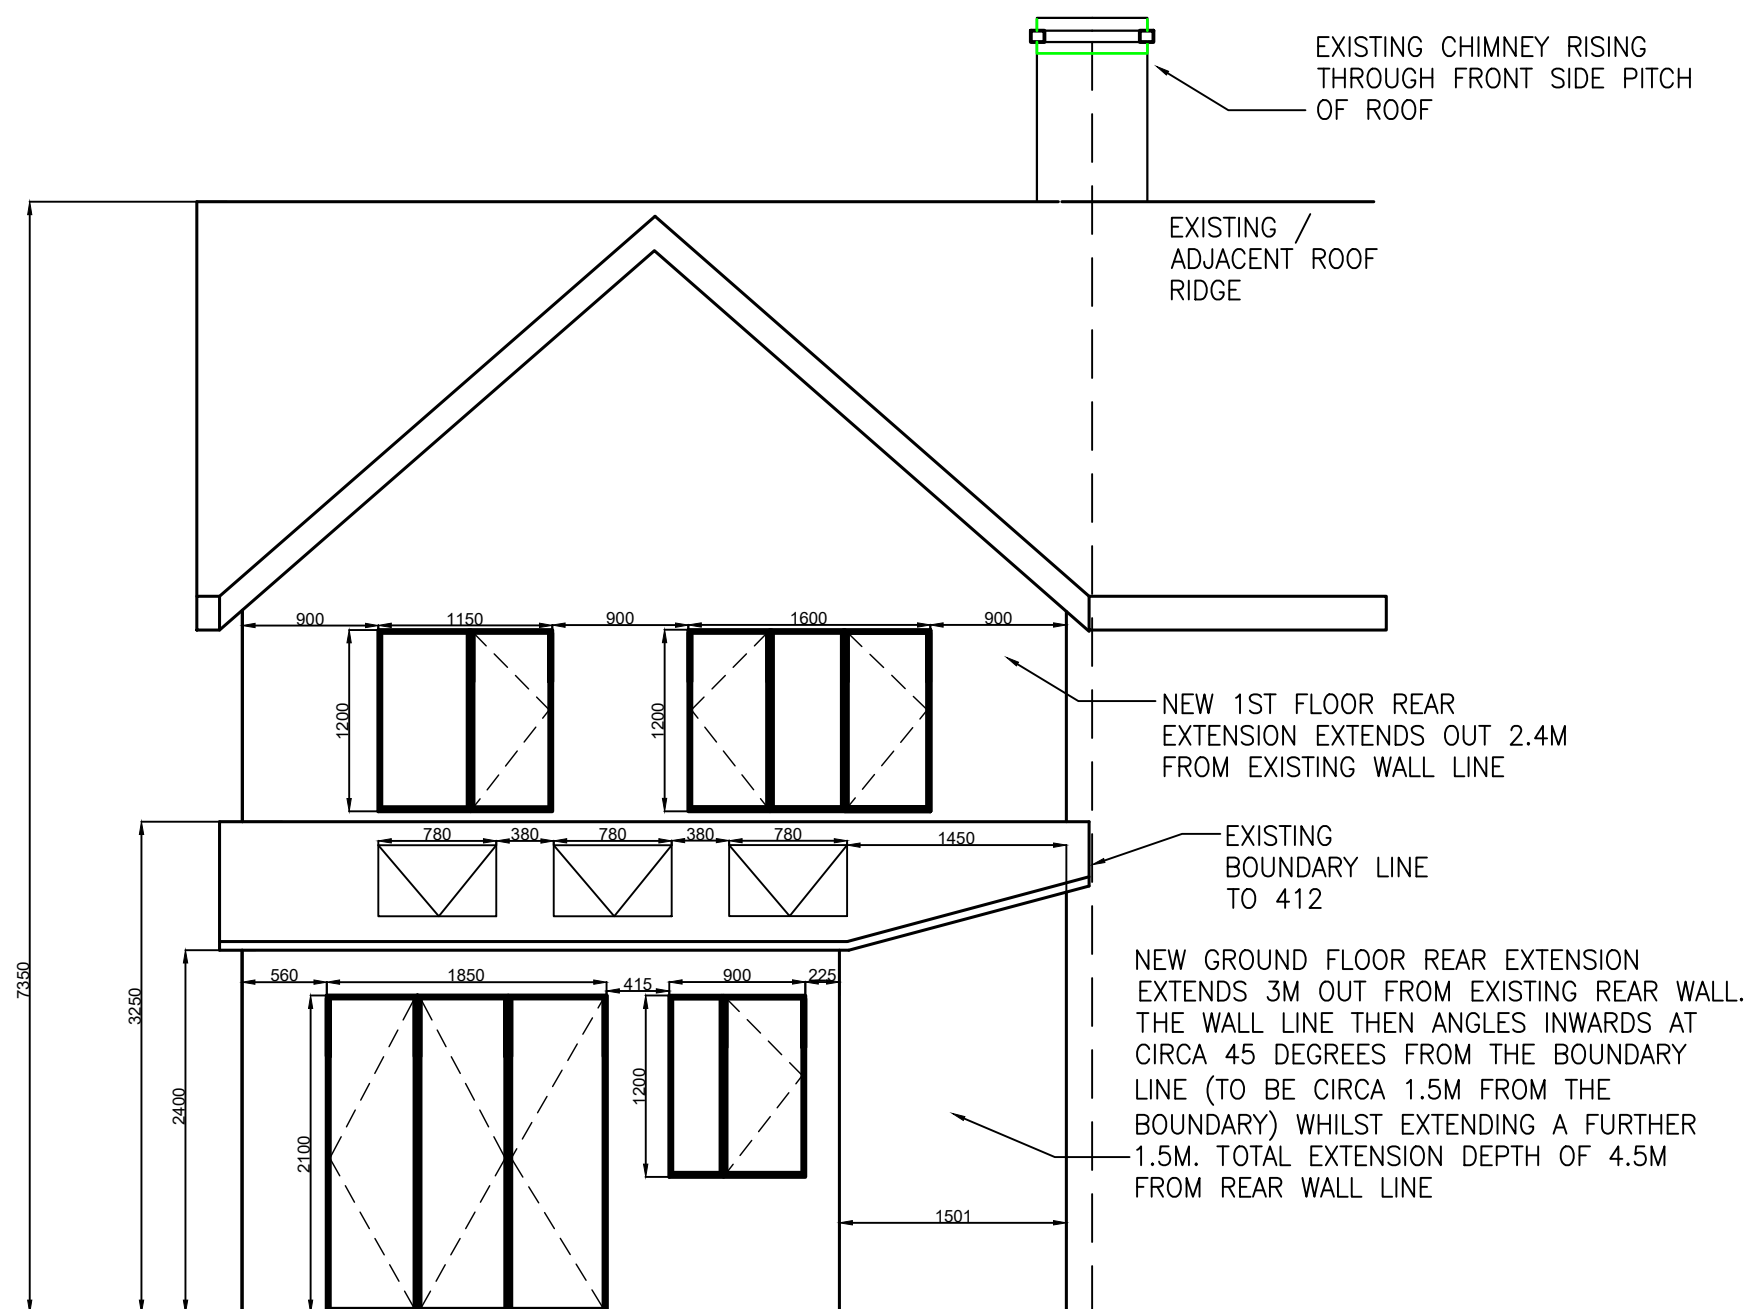

1:50

