




Proposed Bentley Street Street-scene 1:200

Scale Bar 1:200

0 10 20m

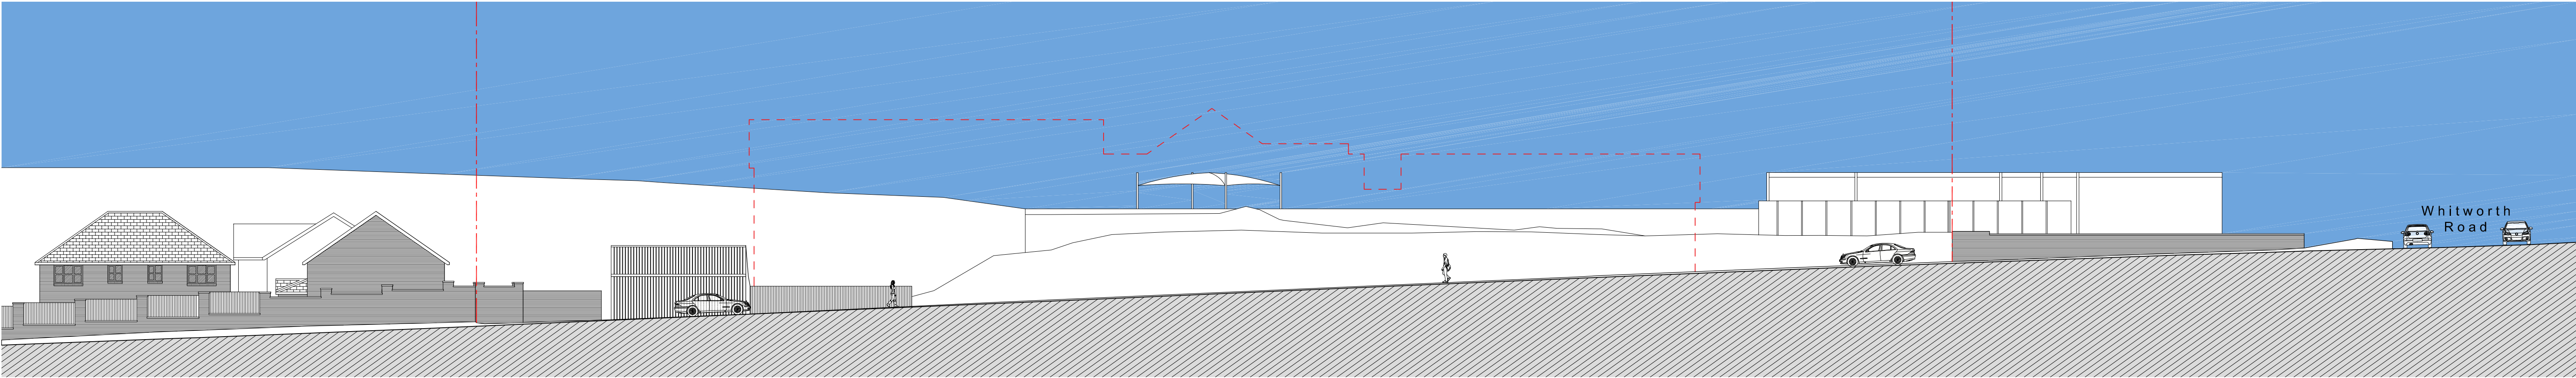

Existing Bentley Street Street-scene 1:200

Scale Bar 1:200

0 10 20m