

VISUAL SCALE 1:100 @ A3




01_P-Elevation
1 : 100



02_P-Elevation
1 : 100



03_P-Elevation
1 : 100

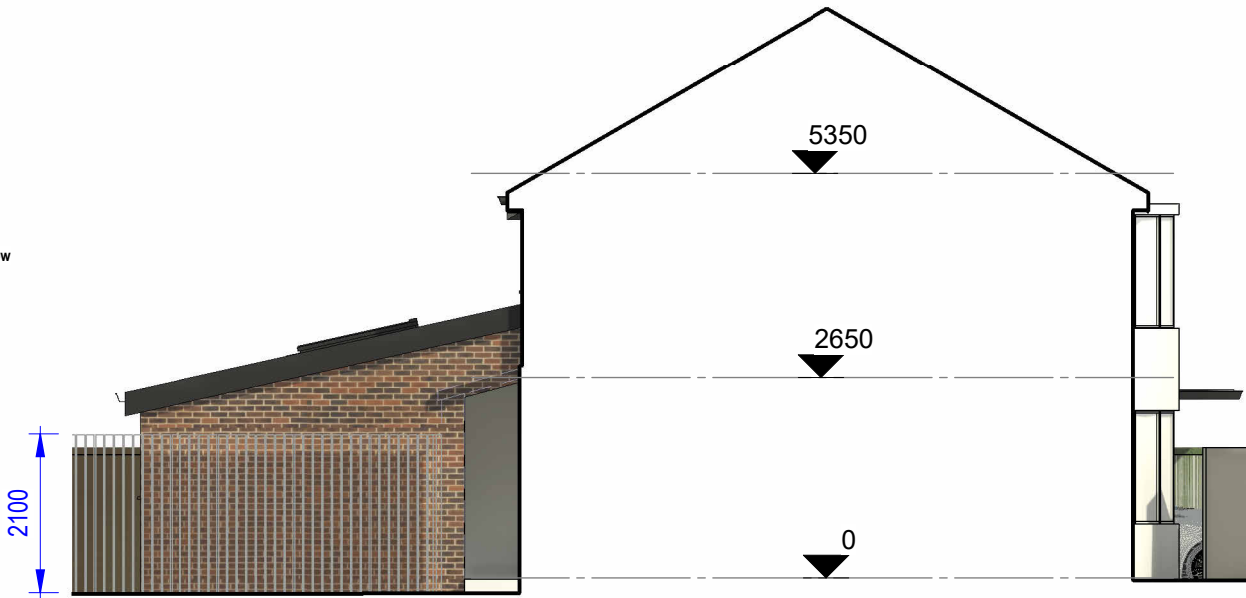

04_P-Elevation
1 : 100

COPYRIGHT © ALL RIGHTS RESERVED BY VIKAS ALYAS LTD. DO NOT SCALE FROM DRAWING. DRAWING INDICATES DESIGN INTENT ONLY. REPORT ANY DISCREPANCIES TO CLIENT / VA LTD. NOT TO BE USED FOR CONSTRUCTION UNLESS STATED SO. TO BE READ IN CONJUNCTION WITH OTHER DRAWINGS OR SPECIFICATION WHERE PROVIDED.



0161 511 8479

vikas@architek.uk
916 Stockport Road, Levenshulme, Manchester, M19 3AB

No.	Description	Date
P1	Issue to Planning	07.10.2024

PROJECT		ADDRESS		CLIENT		
Multiple extensions to host dwelling and erection of outbuilding annexe		19 Birch Road, Rochdale OL12 9QQ		Misbha Riaz & Abdul Zafran		
Rochdale MB Council		PURPOSE OF ISSUE		Date	Project number	Scale (@ A3)
Planning		Proposed Elevations		15.03.2024	1264	1 : 100
				Drawn by	DRAWING NUMBER	
				VA	A107	
				Checked by	REV	
				VA	P1	