
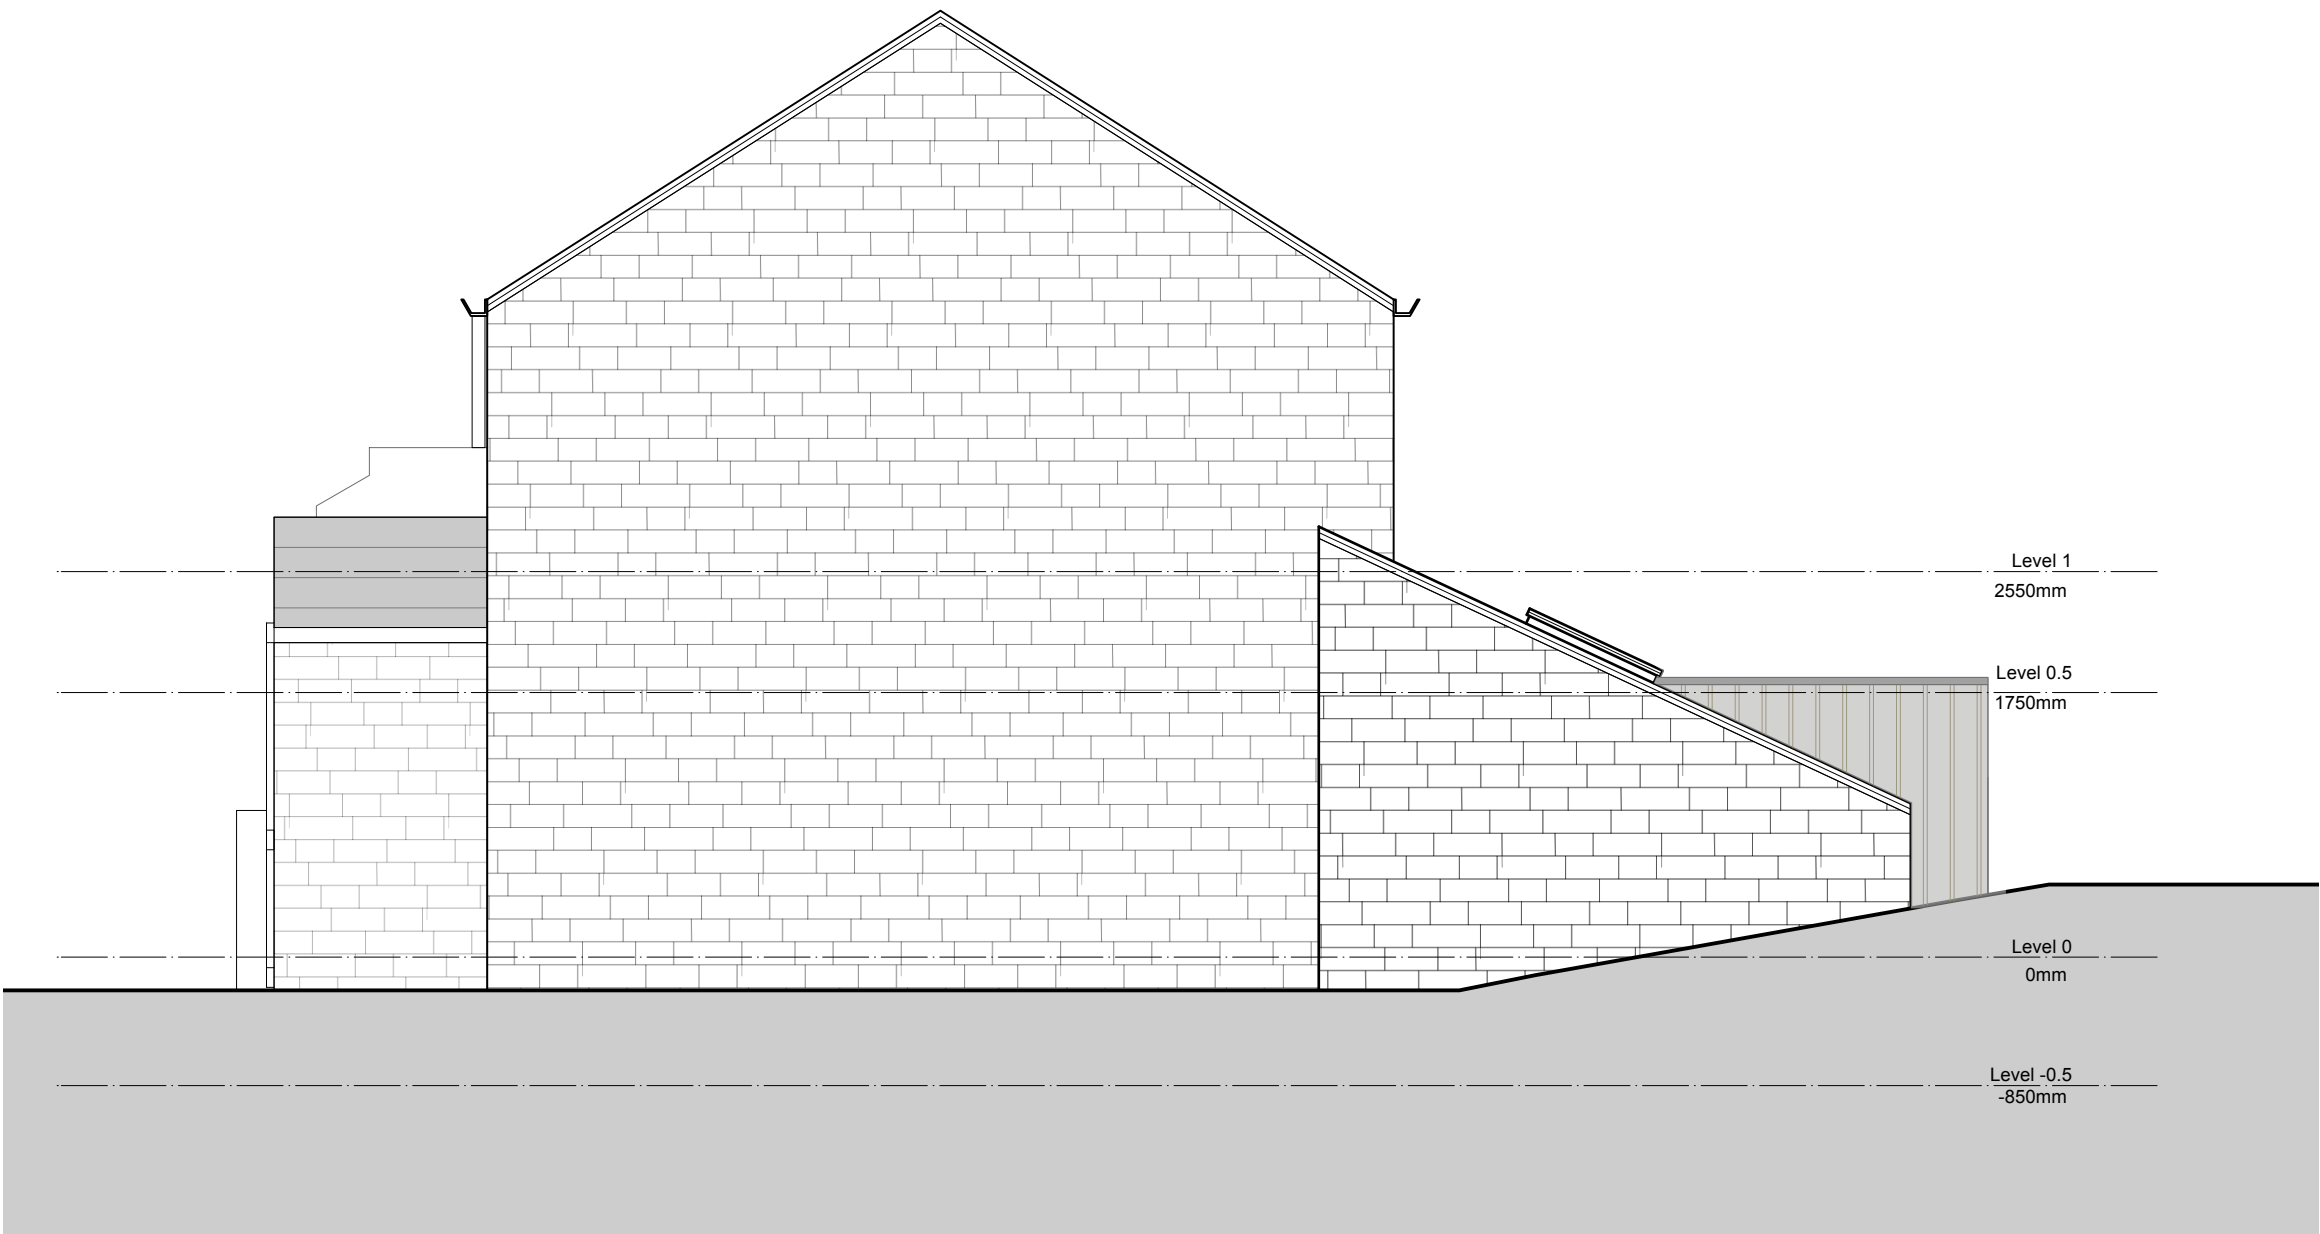
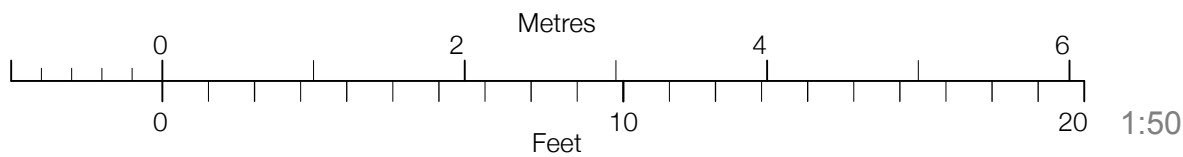


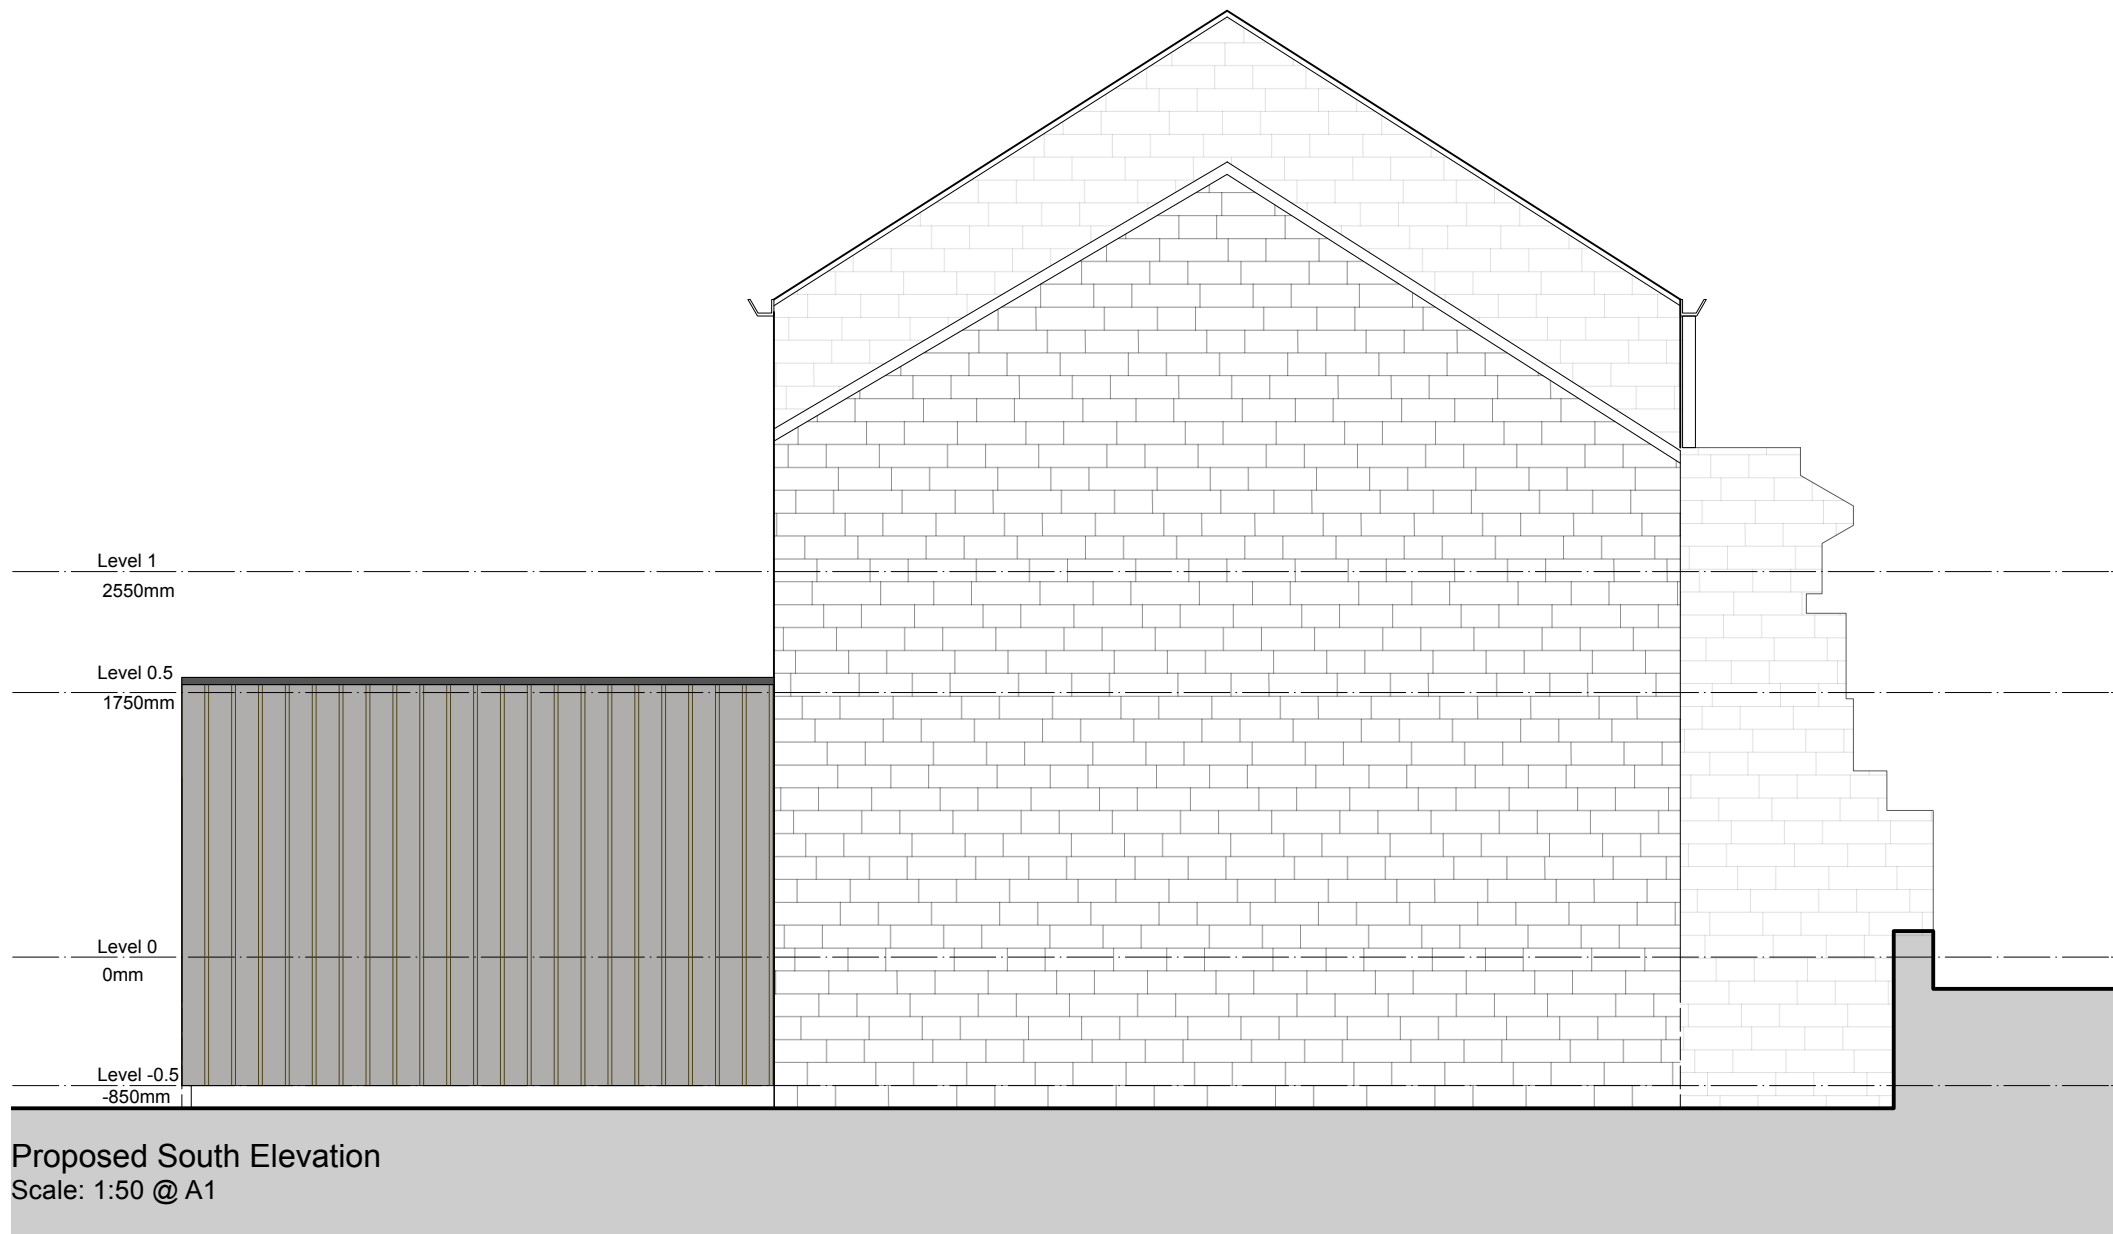

B	01/08/25	MB	Elevation and plan amended following Planning Suggestions
A	08/07/25	MB	Elevations and plans updatoad

Revision

Project

House Extension

Address

Syke Farm, Rooley Moor Road, OL12 6BN

Client

Robert Brierley

Drawing

Proposed Elevations



Chartered Architects
RIBA Chartered Practice

www.storah.com mail@storah.com 01706 813214

Scale Sheet Size Date Drawn

1:50 ISO A1 MB

Drawing Number Revision

24-055-211 B