




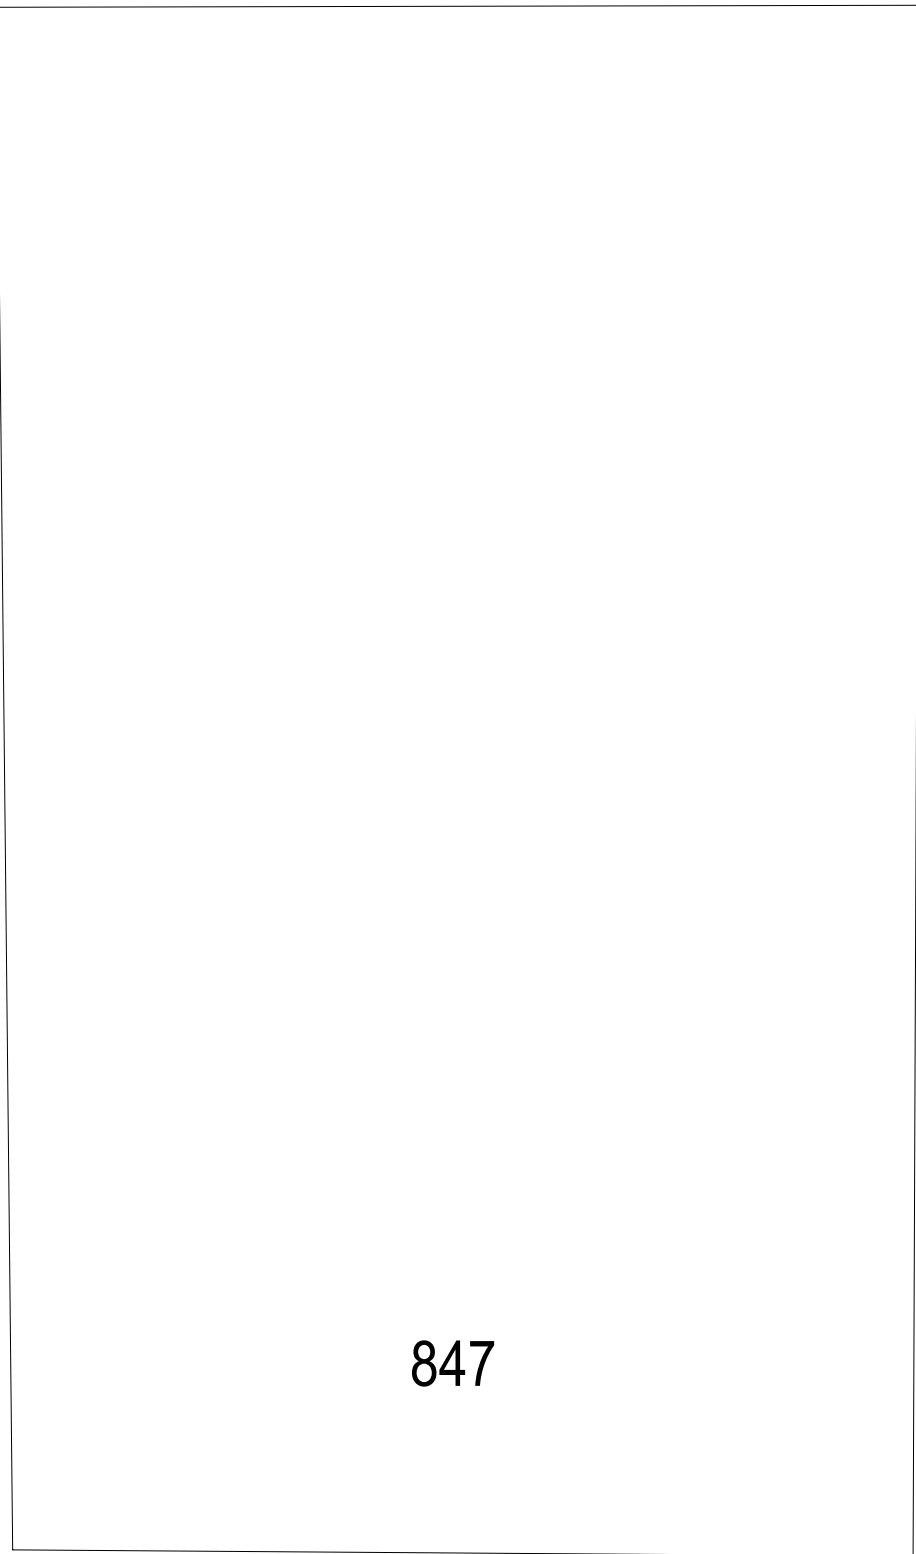

847

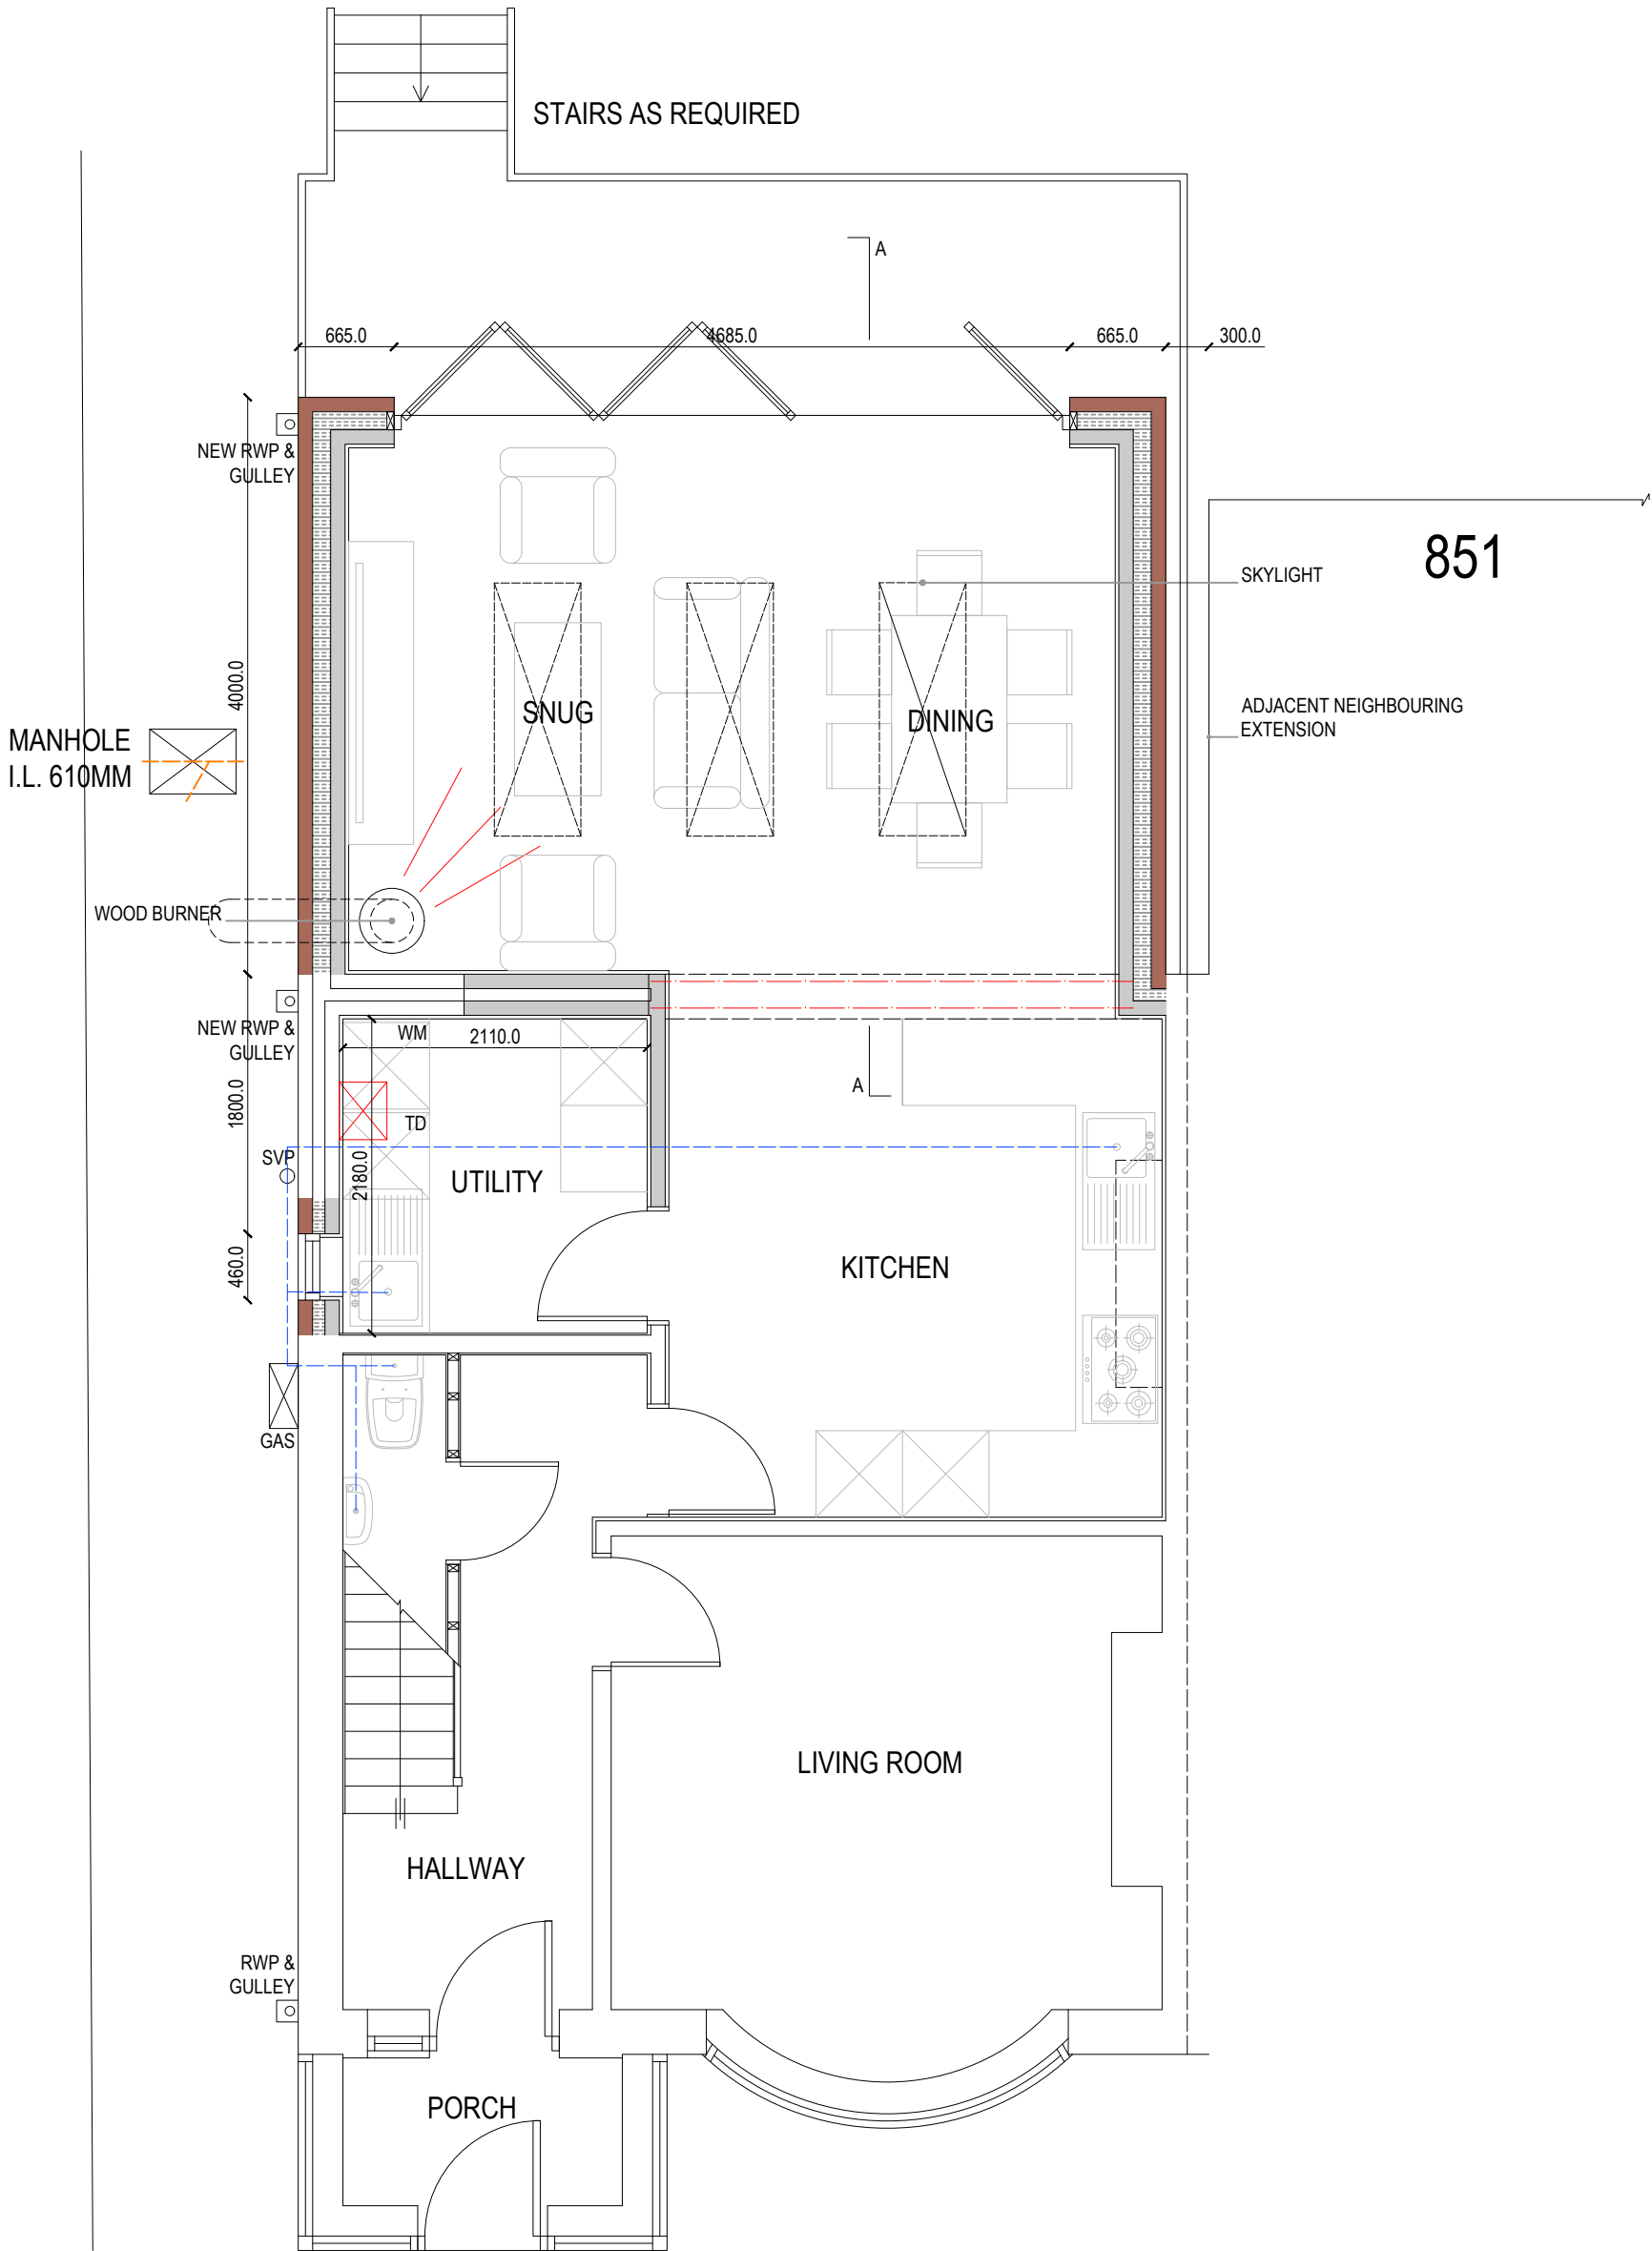

PROPOSED GROUND

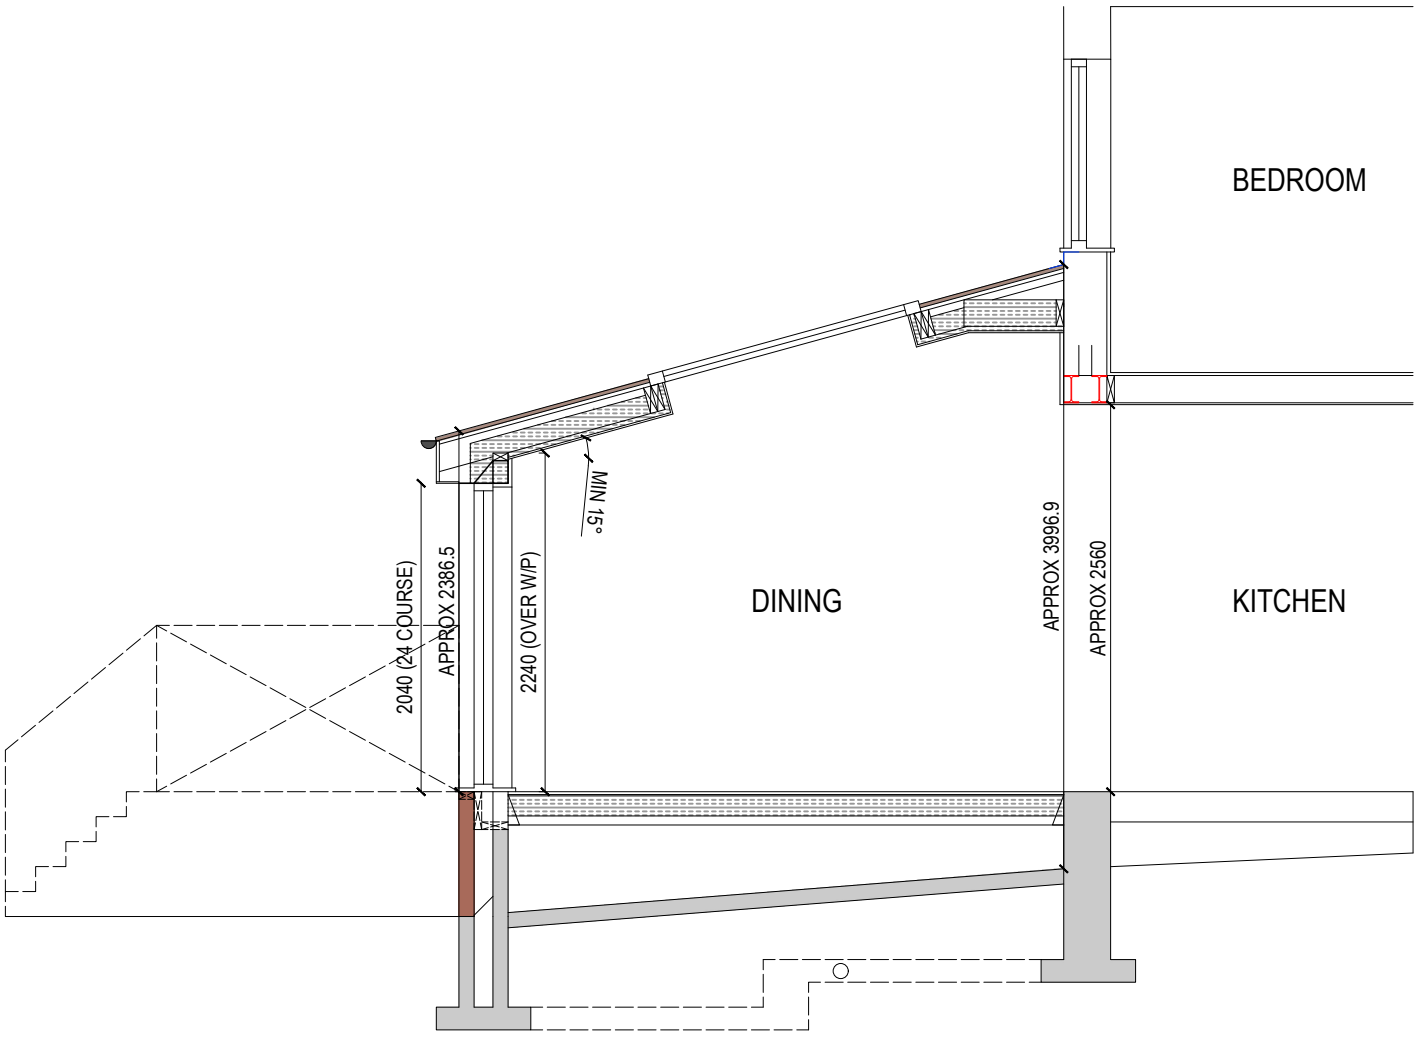

PROPOSED SECTION A-A



W: adeptdesignltd.co.uk M: 07496819002 E: enquiries@adeptdesignltd.co.uk	
PROJECT	849 MANCHESTER ROAD, MIDDLETON, M24 2RA
TITLE	SINGLE-STOREY REAR EXTENSION
NUMBER	A01.1
SCALE	1:50 [A1]
REVISION	001
DESCRIPTION	PROPOSED FLOOR PLAN & CROSS-SECTION
STATUS	COMPLETE
DRAWN	RR
CHECKED	MP
DATE	28/11/2024