
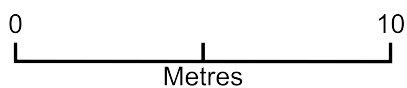


PLAN SITE DRAWING

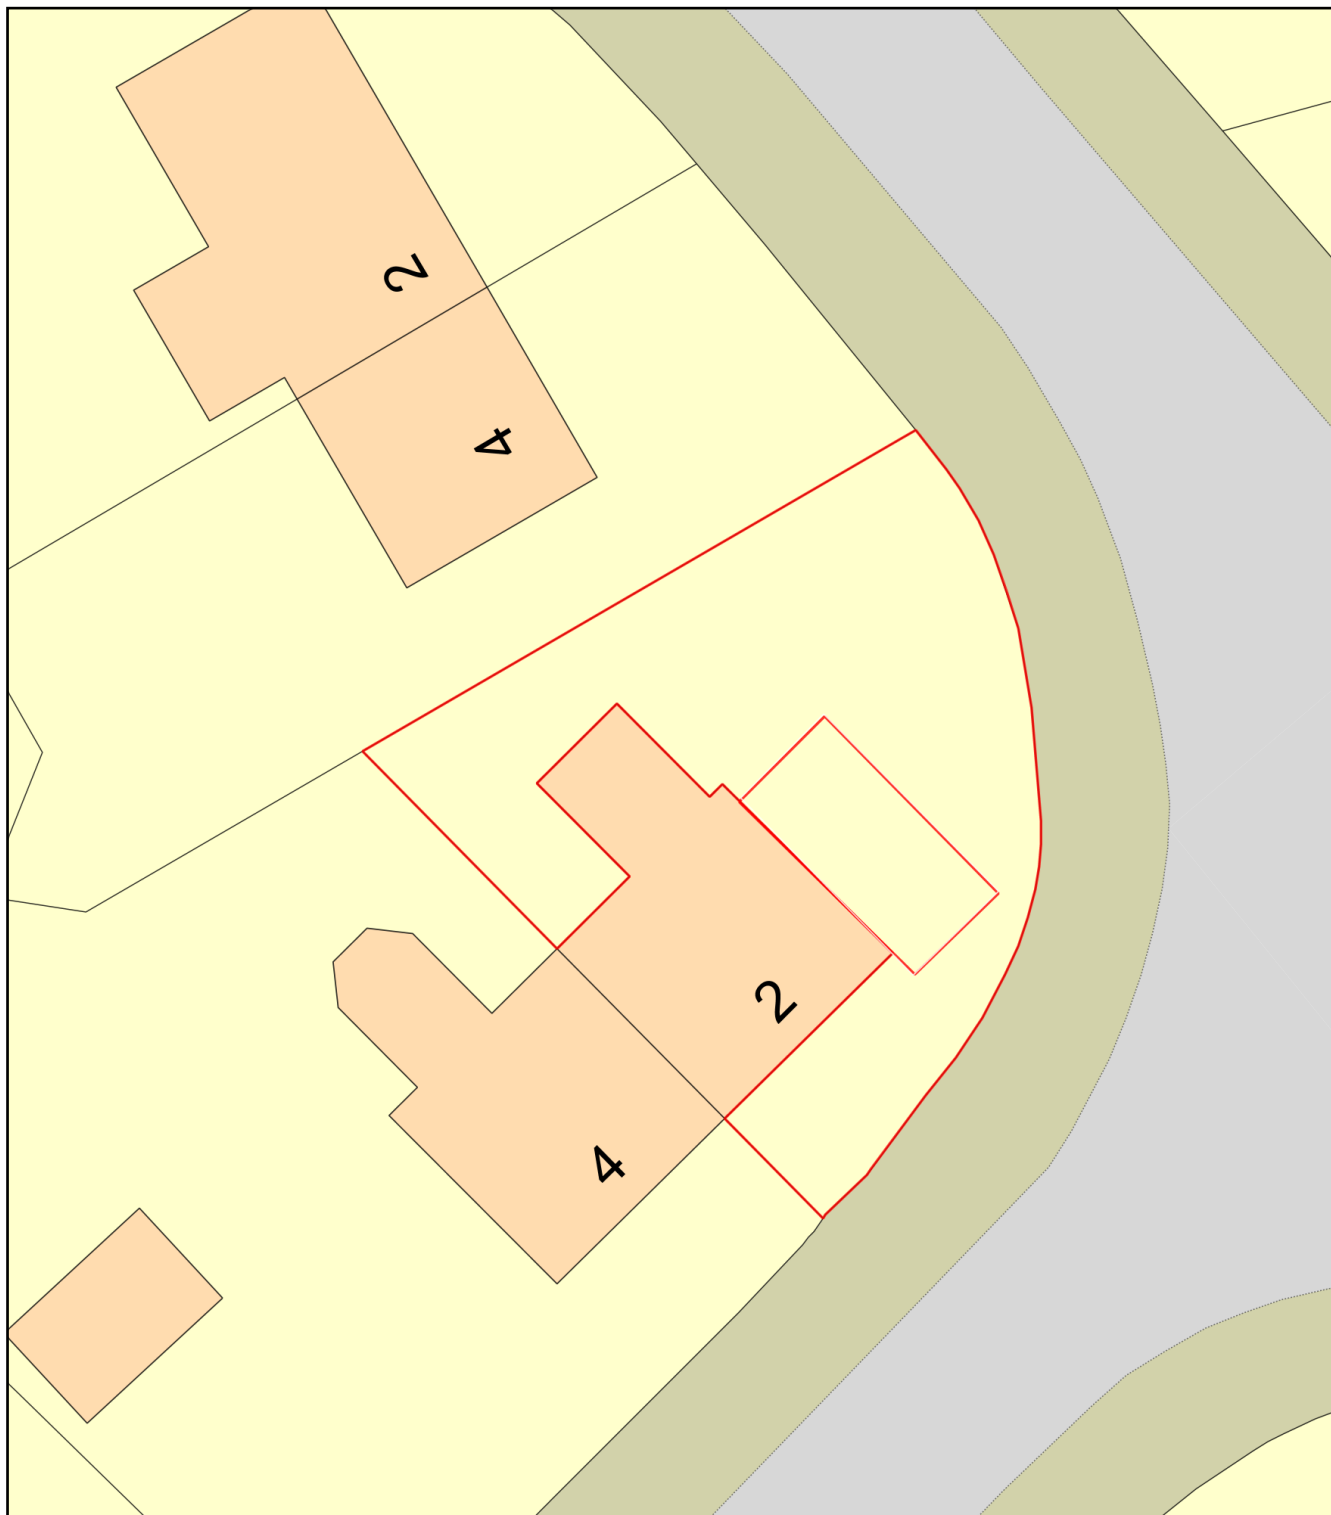

Plan Produced for: martin abbott

Date Produced: 08 May 2025

Plan Reference Number: TQRQM25128141914175

Scale: 1:200 @ A4