




- Project for Assessment Boundary
- g3c - other neutral grassland
- g4 - modified grassland
- w1g - other woodland-broadleaved
- h3 - dense scrub
- u1b - developed land. sealed surface
- u1b5 - buildings
- u1c - artificial unvegetated unsealed surface
- r1 - standing open water and canals
- Surveys Not Complete Prior to Scoping
- r2b - Other rivers and streams (ditch)



Project	Northern Gateway (JPA1.1)
Drawing Title	Draft Habitat Features Plan
Scale	As Shown (Approximate)
Drawing No.	Figure 10.4
Date	October 2024
Checked	NB

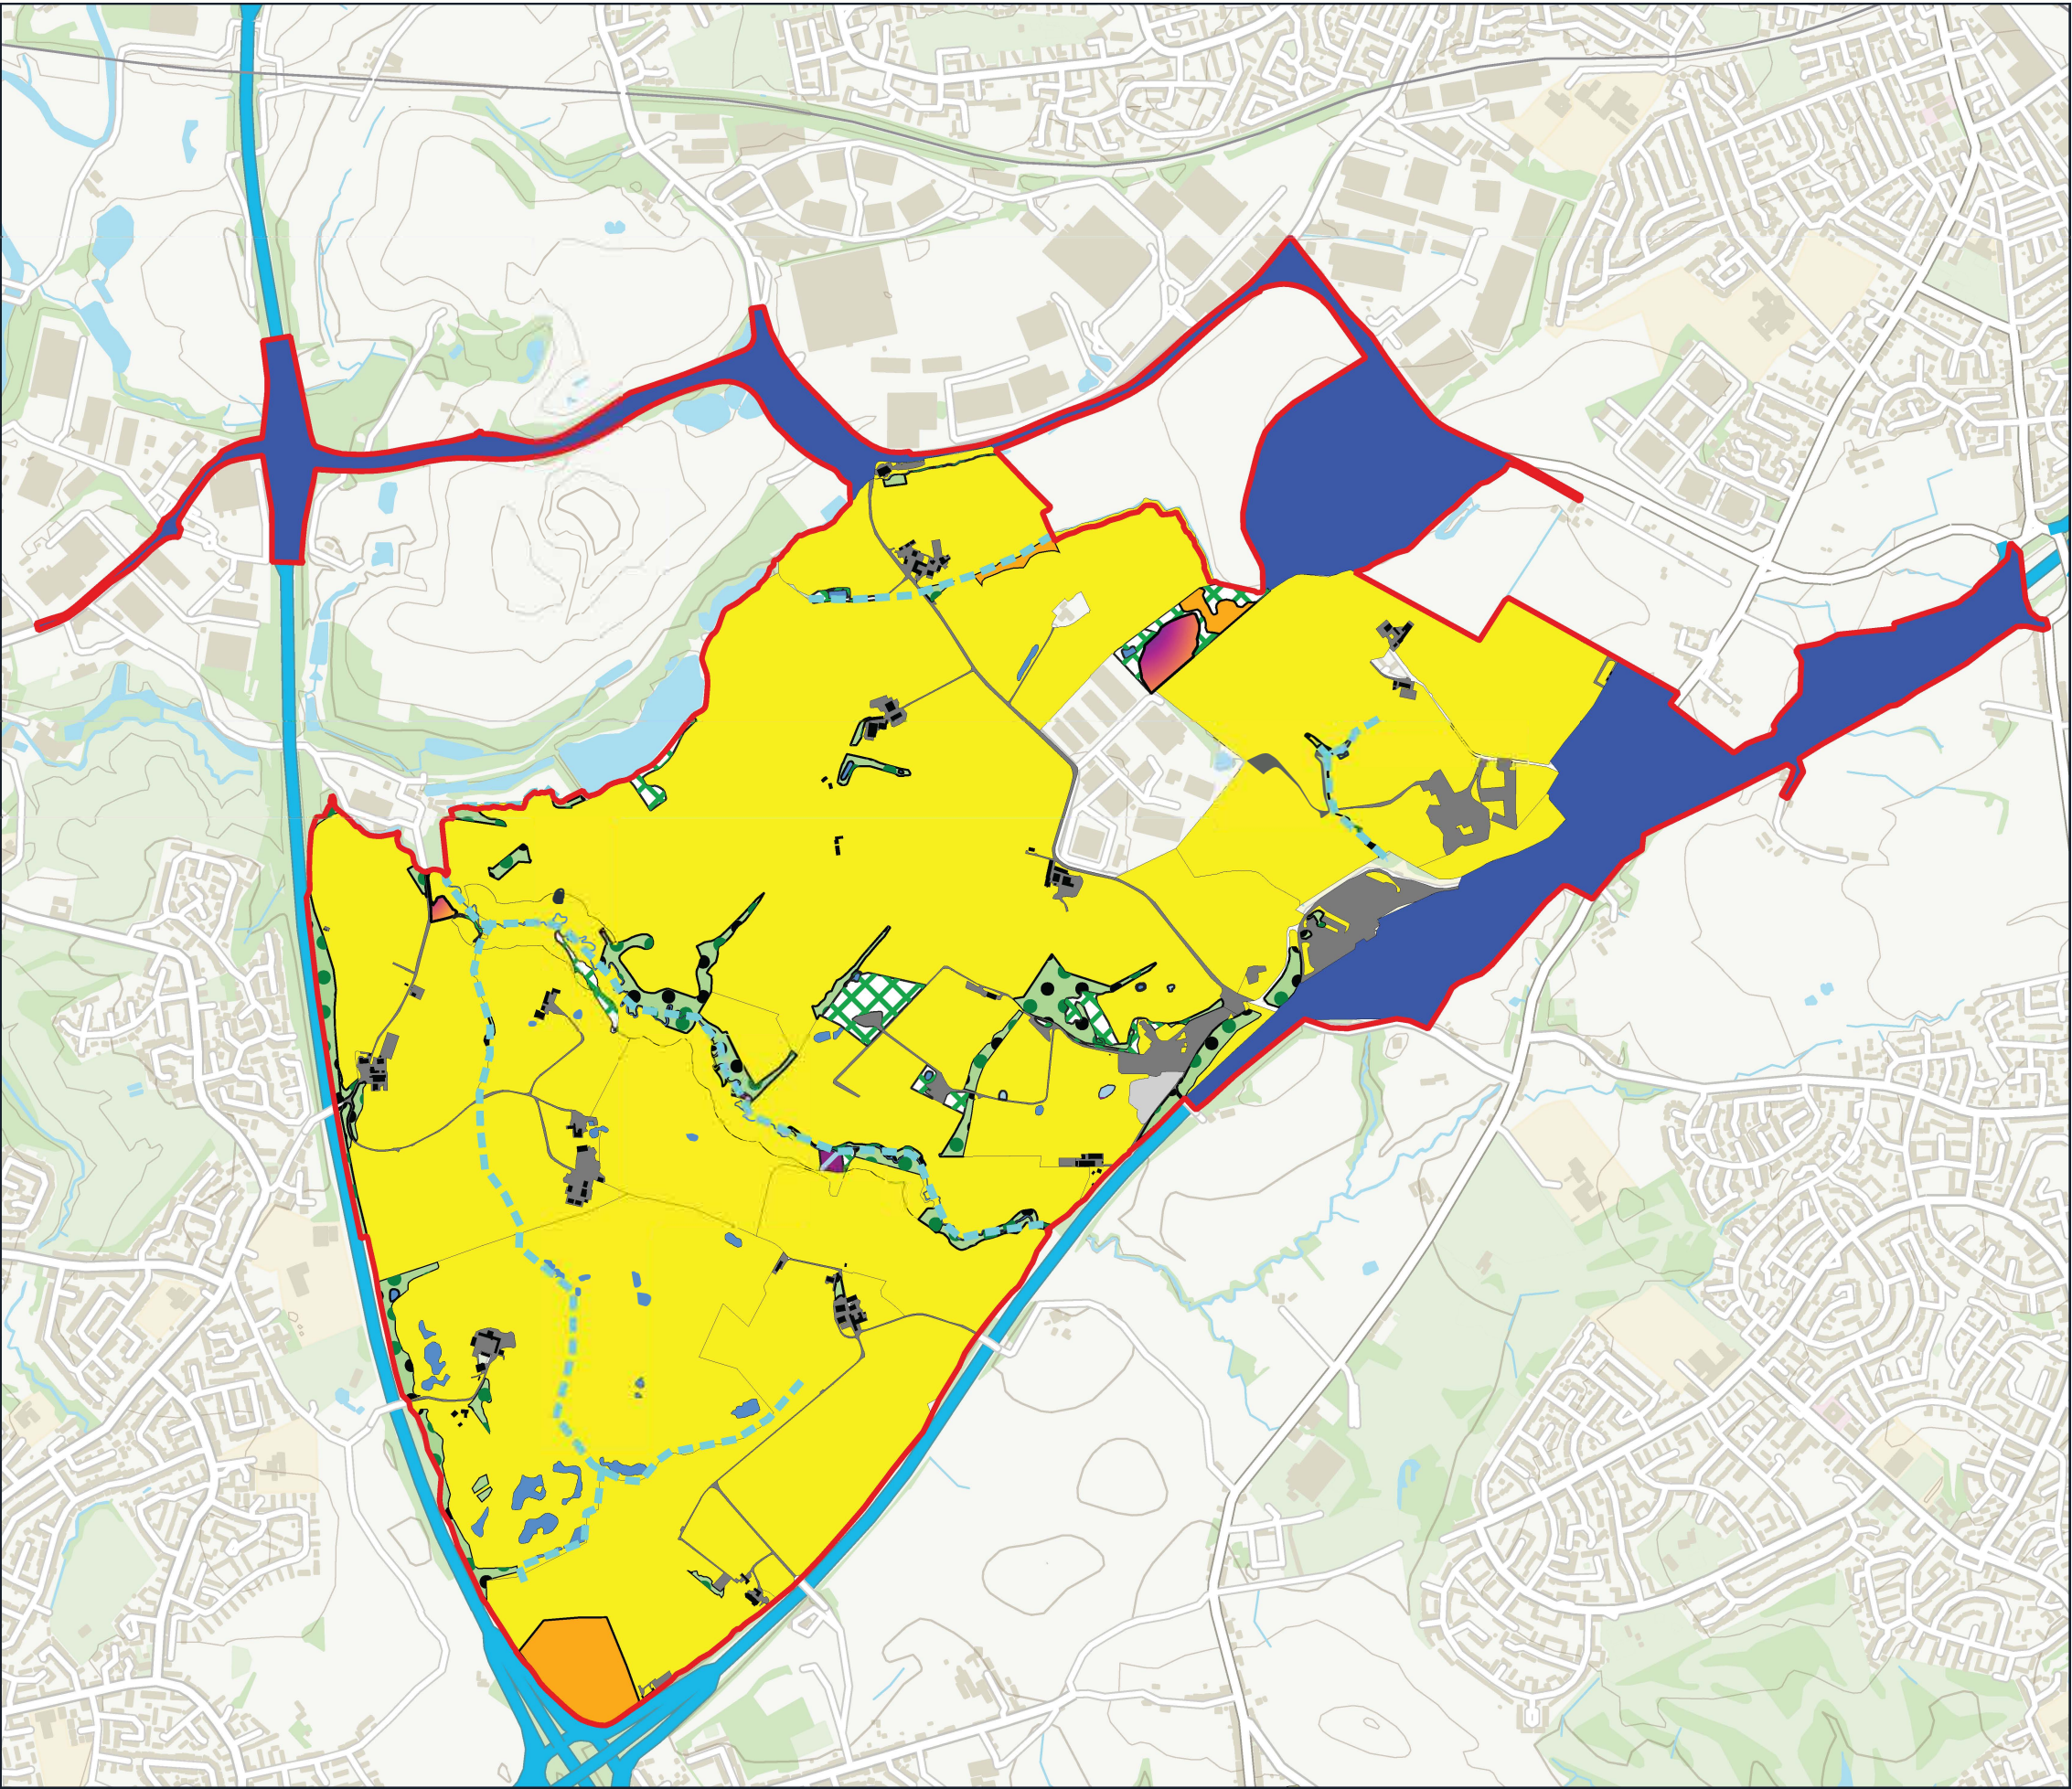

3 Jordan Street, Deansgate, Manchester, M15 4PY
T: 0161 256 8367 E: info@tylergrange.co.uk W: www.tylergrange.co.uk