


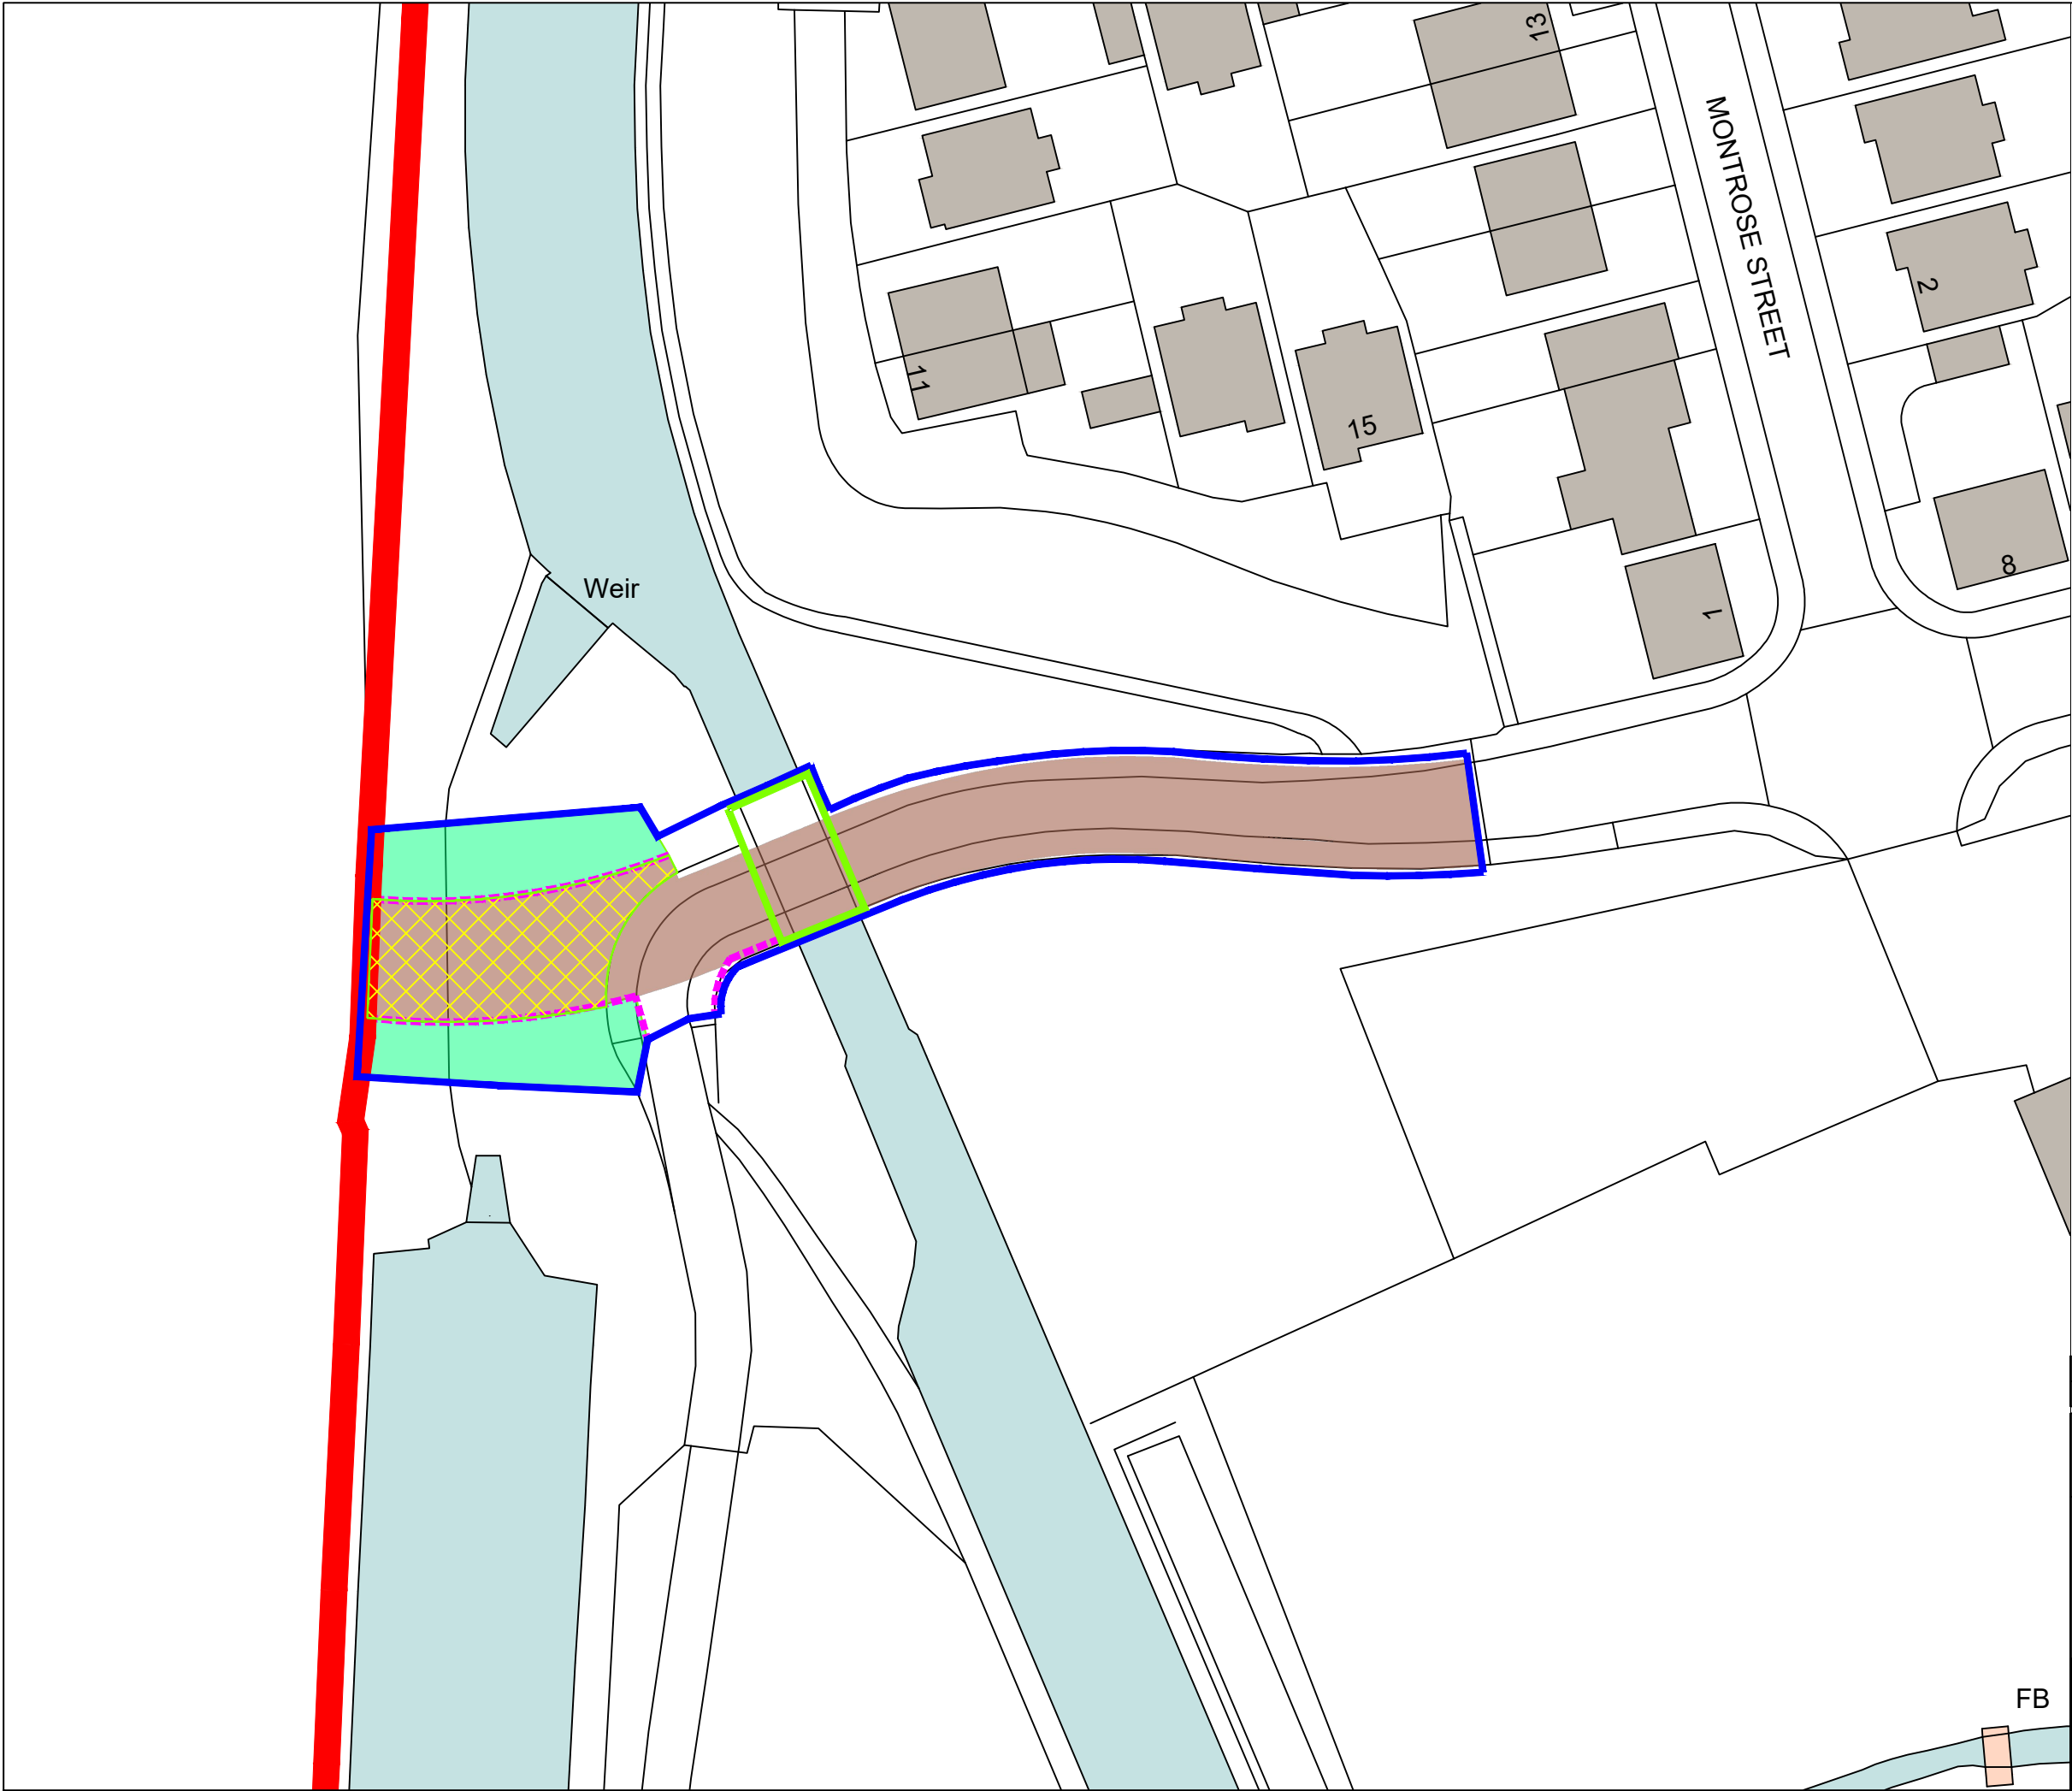

KEY

SITE BOUNDARY

CANAL BRIDGE

LAND WITH IN CRT OWNERSHIP

FENCING TO BE ERECTED

EXISTING ROAD TO BE UPGRADED

BANKING SUPPORTING ROAD

NEW ACCESS TO BE INSTALLED FROM EXISTING ROAD

PL04	13.03.25	LS	Updated following comments		
PL03	03.01.25	JG	Updated following comments		
PL02	18.11.24	JG	Updated following comments		
PL01	12.11.24	IG	Updated following comments - coloured lines		
REV	DATE	DRAWN	DESCRIPTION	ARCH CHECK	ENG CHECK

TITLE

CANAL BRIDGE

MCI

A KEEPMOAT HOMES COMPANY

PROJECT					
TRUB FARM, ROCHDALE					
DRN BY	IG	SCALE	JOB REF	DRAWING NUMBER	REV
DATE	5.09.24	1:500 @ A3	JOB	MCI-100-DR-A-522	PL04