
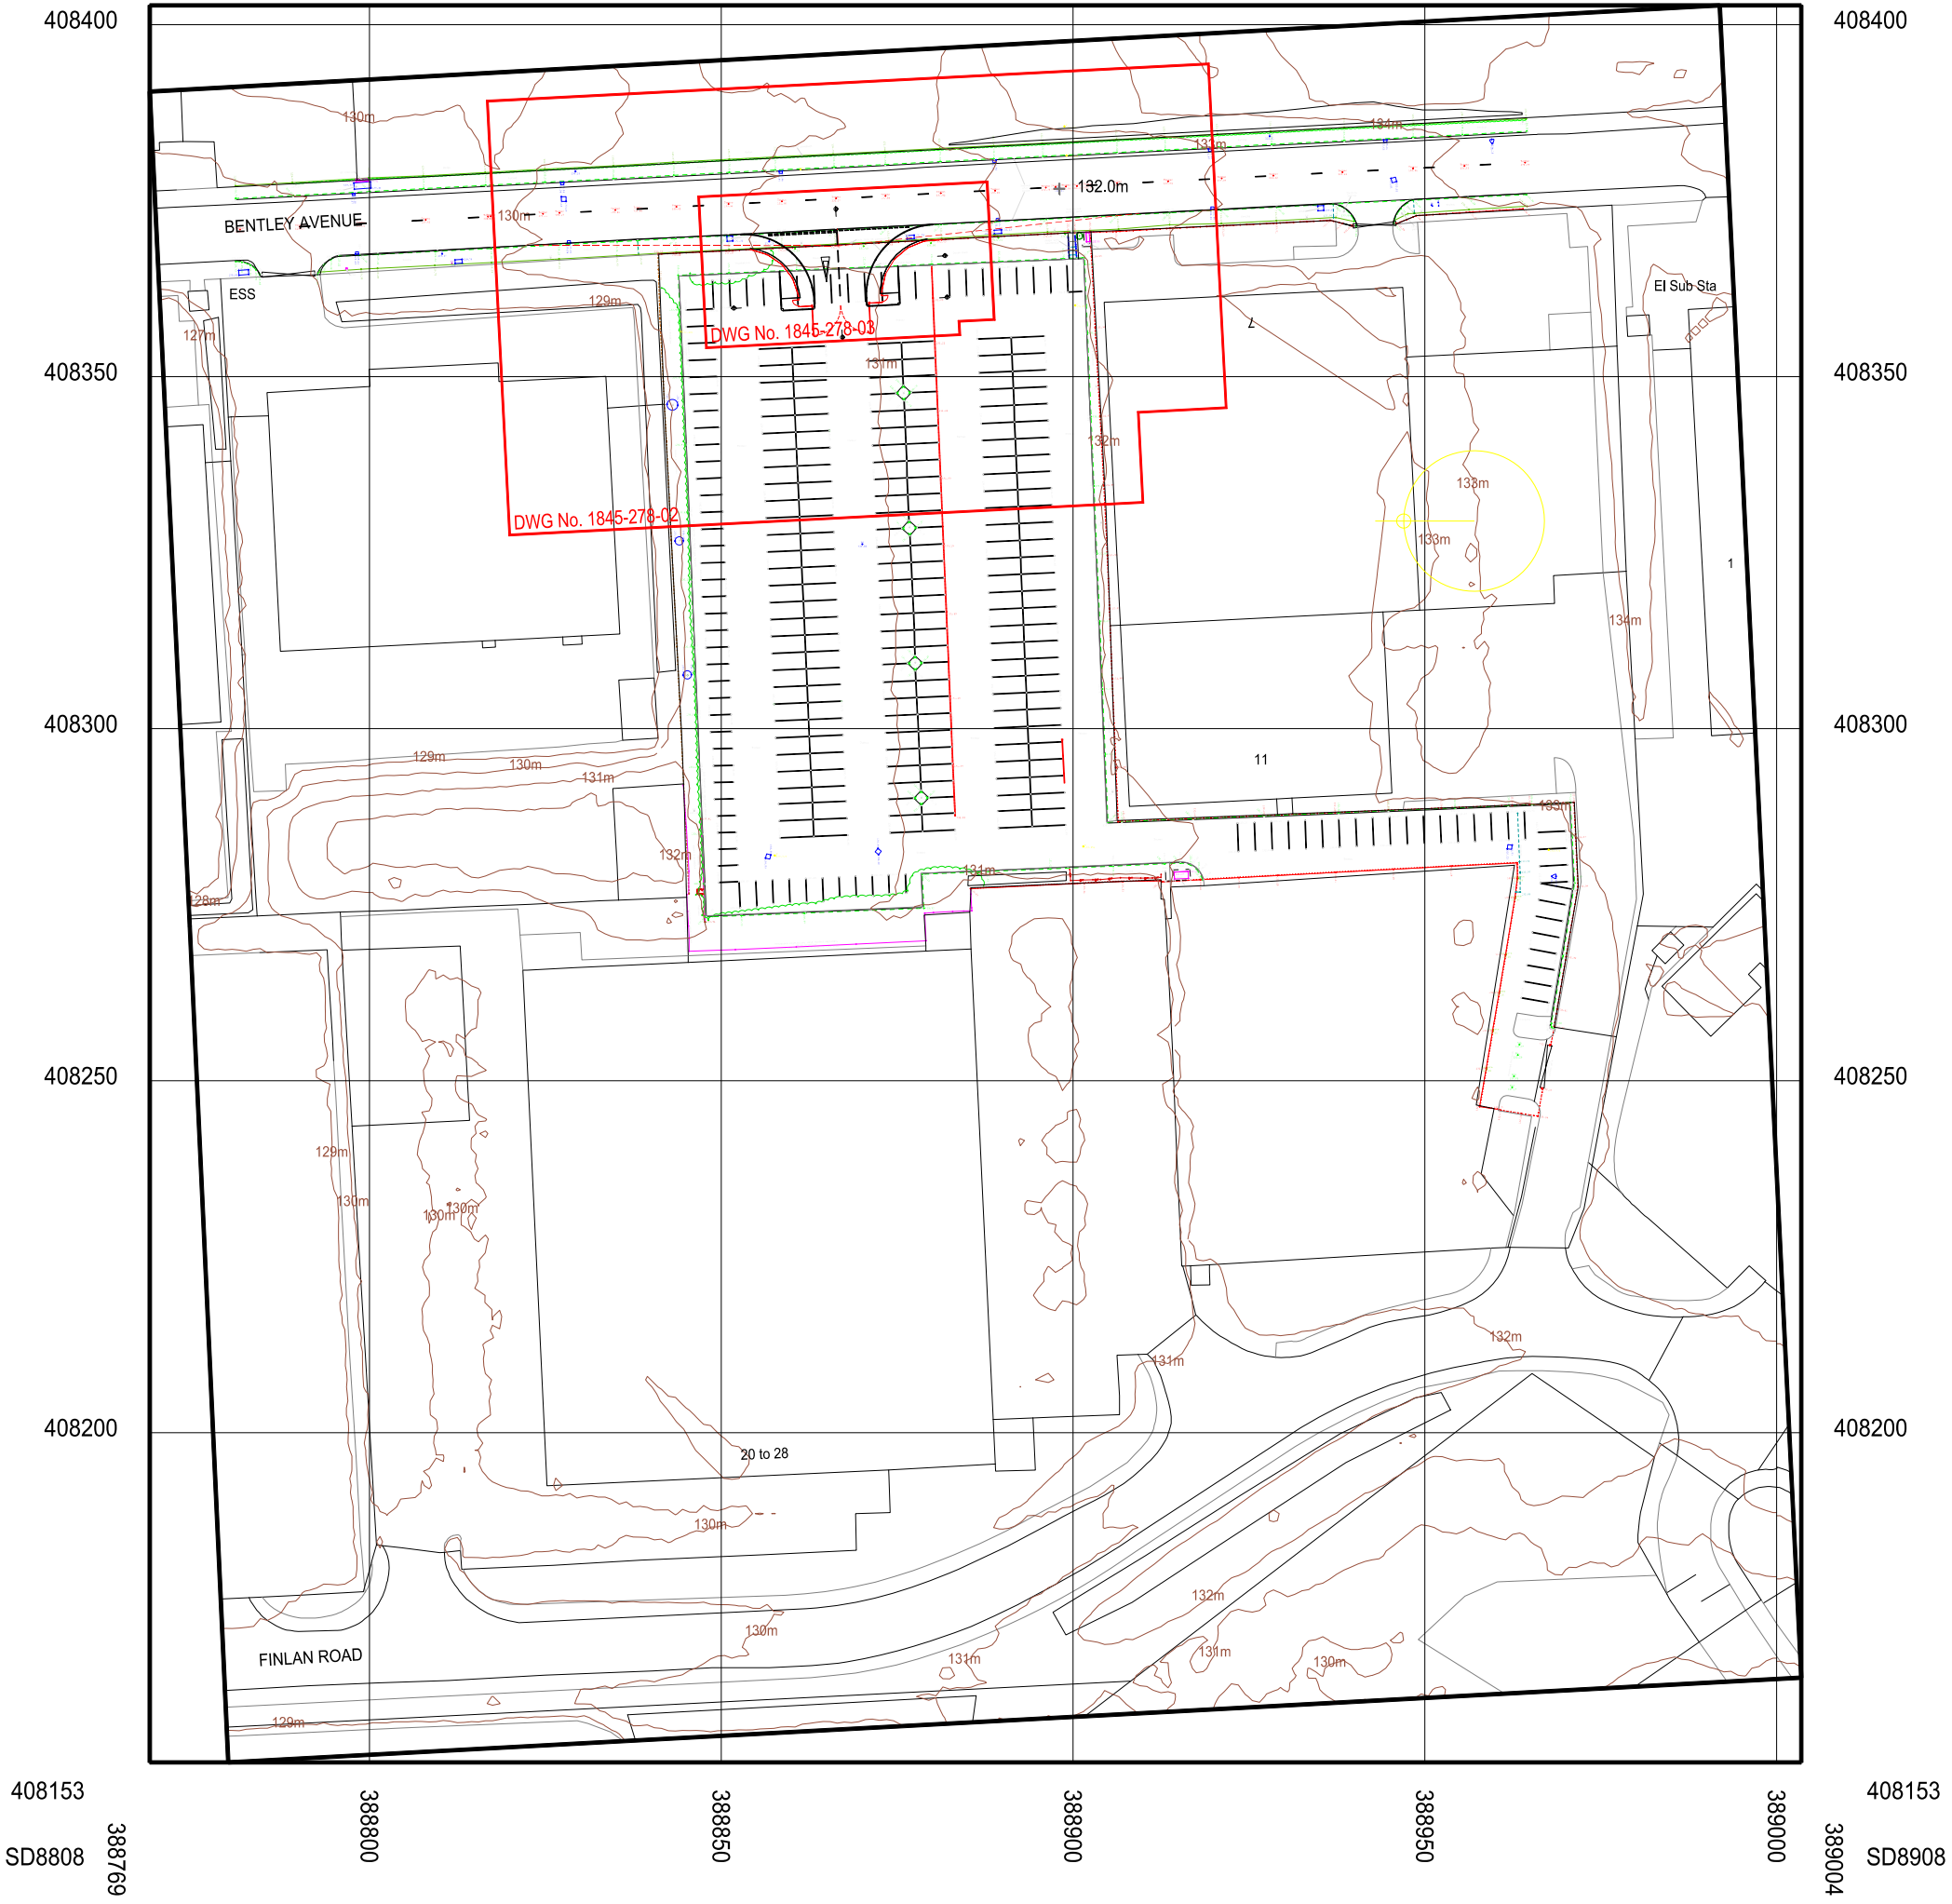


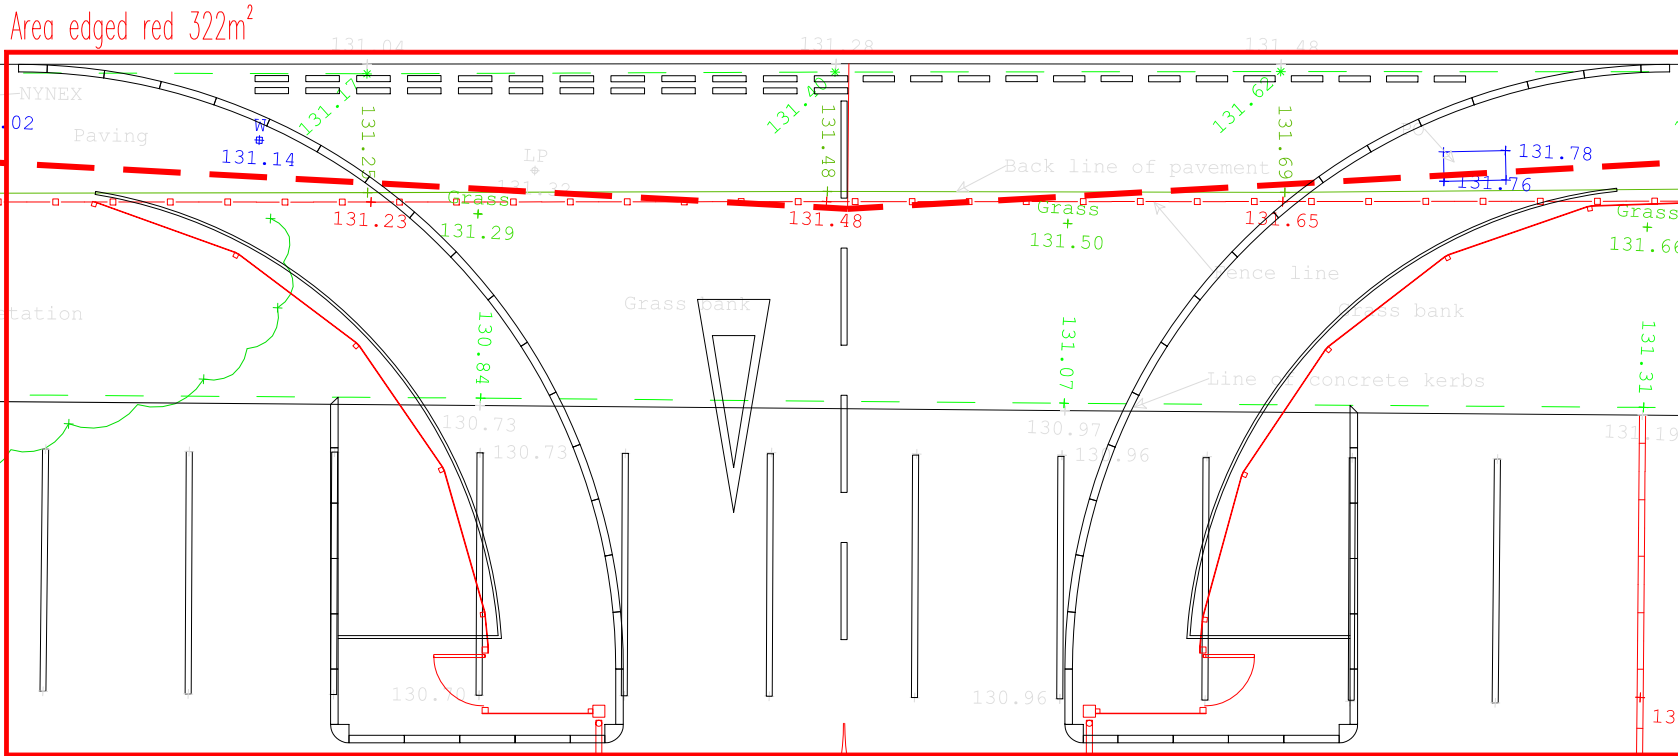

Do not use this drawing for construction unless the "Drawing Status" states "Construction"

Ref:	Legend:
------	---------

DRAWING TITLE:


DRAWING NUMBER: 1845-278-02	DRAWING STATUS: Preliminary
--------------------------------	--------------------------------

PROJECT:
Proposed Bentley Avenue access
Stakehill Industrial Estate
Middleton
Manchester
M24 2UG

DRAWING SCALE: 1:125	PAPER SIZE: A1	DATE CREATED: Mar 24
-------------------------	-------------------	-------------------------

Weir & Co
Chartered Building Surveyors
Construction Consultants

11 Mill Lane
Capesthorpe
Siddington
Macclesfield

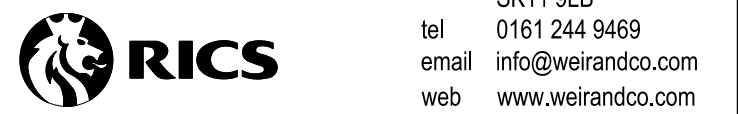

11 Mill Lane
Capesthorpe
Siddington
Macclesfield
SK11 9LB
0161 244 9469
info@weirandco.com
www.weirandco.com

All dimensions are to be checked on site no dimensions to be scaled from this drawing if dimensions are required and not shown contact Weir & Co

ef: Legend:





DRAWING TITLE: Proposed new access plan	
DRAWING NUMBER: 1845-278-03	DRAWING STATUS: Preliminary


PROJECT: Proposed Bentley Avenue access
Stakehill Industrial Estate
Middleton
Manchester
M24 2UG

Weir & Co
Chartered Building Surveyors
Construction Consultants


 **RICS**

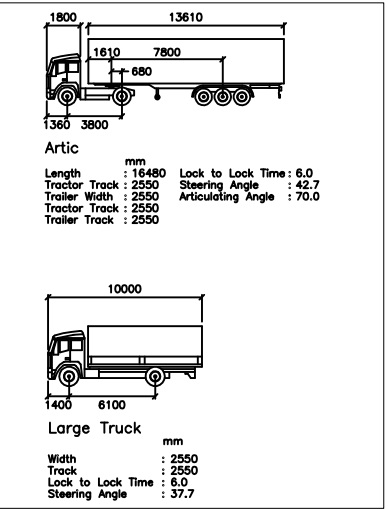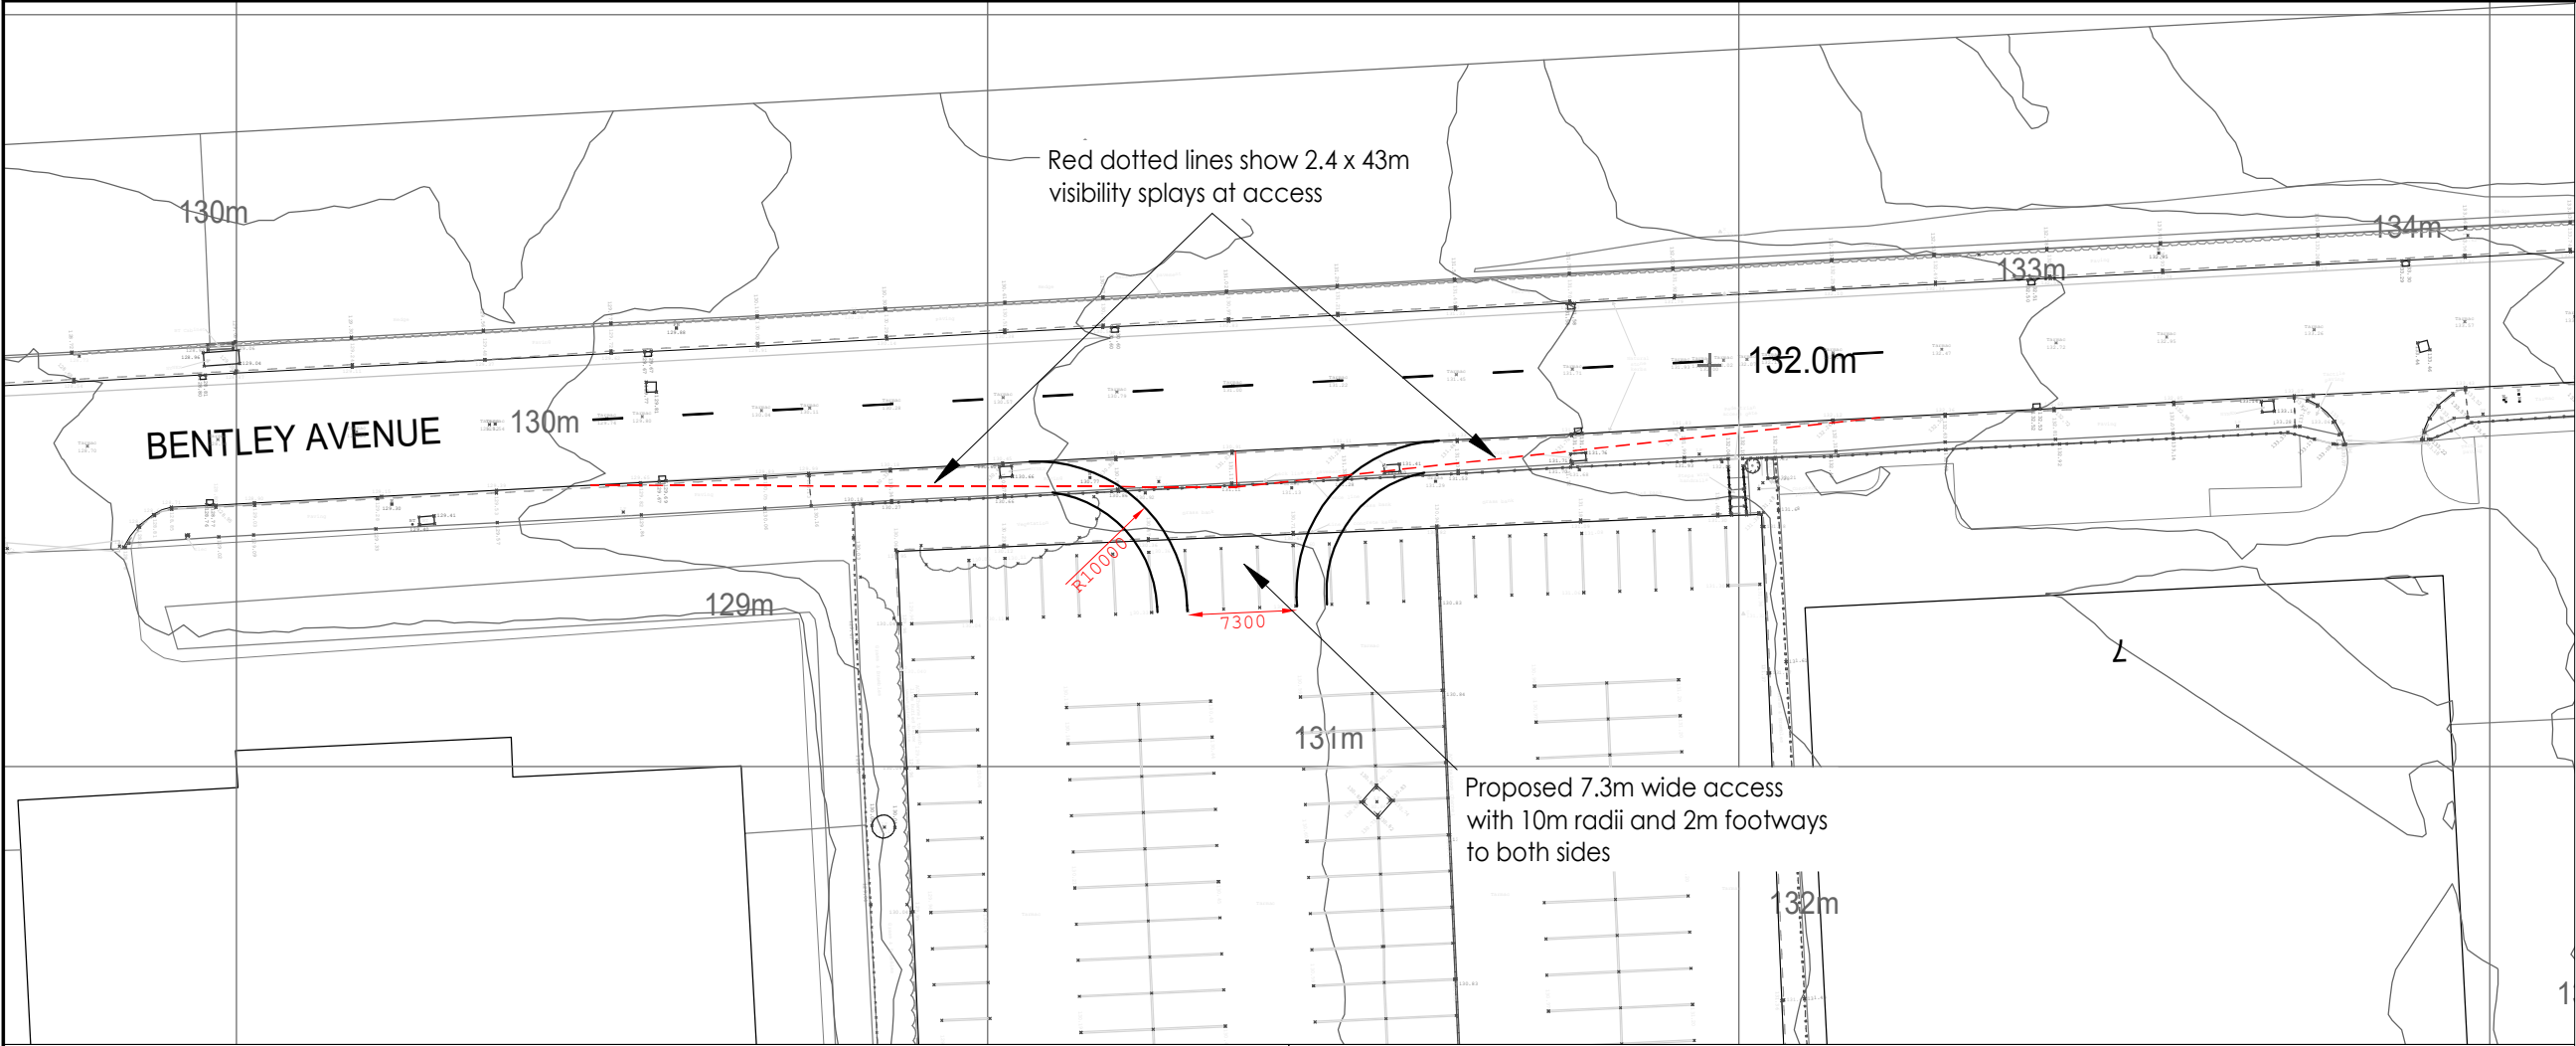

Swept Path Analysis: Articulated HGV Left Out / 10m Rigid HGV Right In

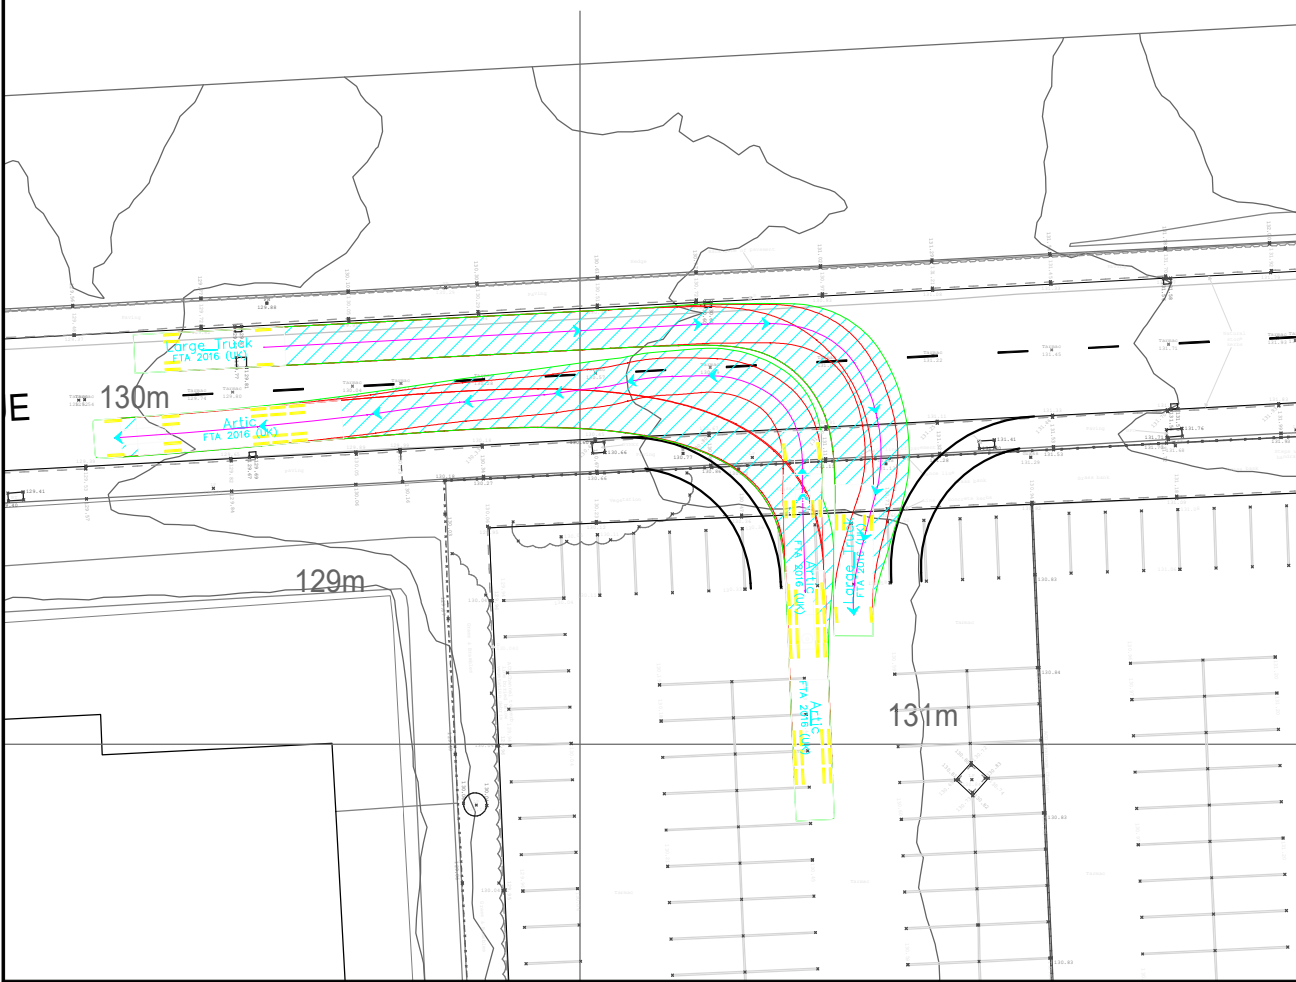

Swept Path Analysis: 10m Rigid HGV Left Out / Articulated HGV Right In

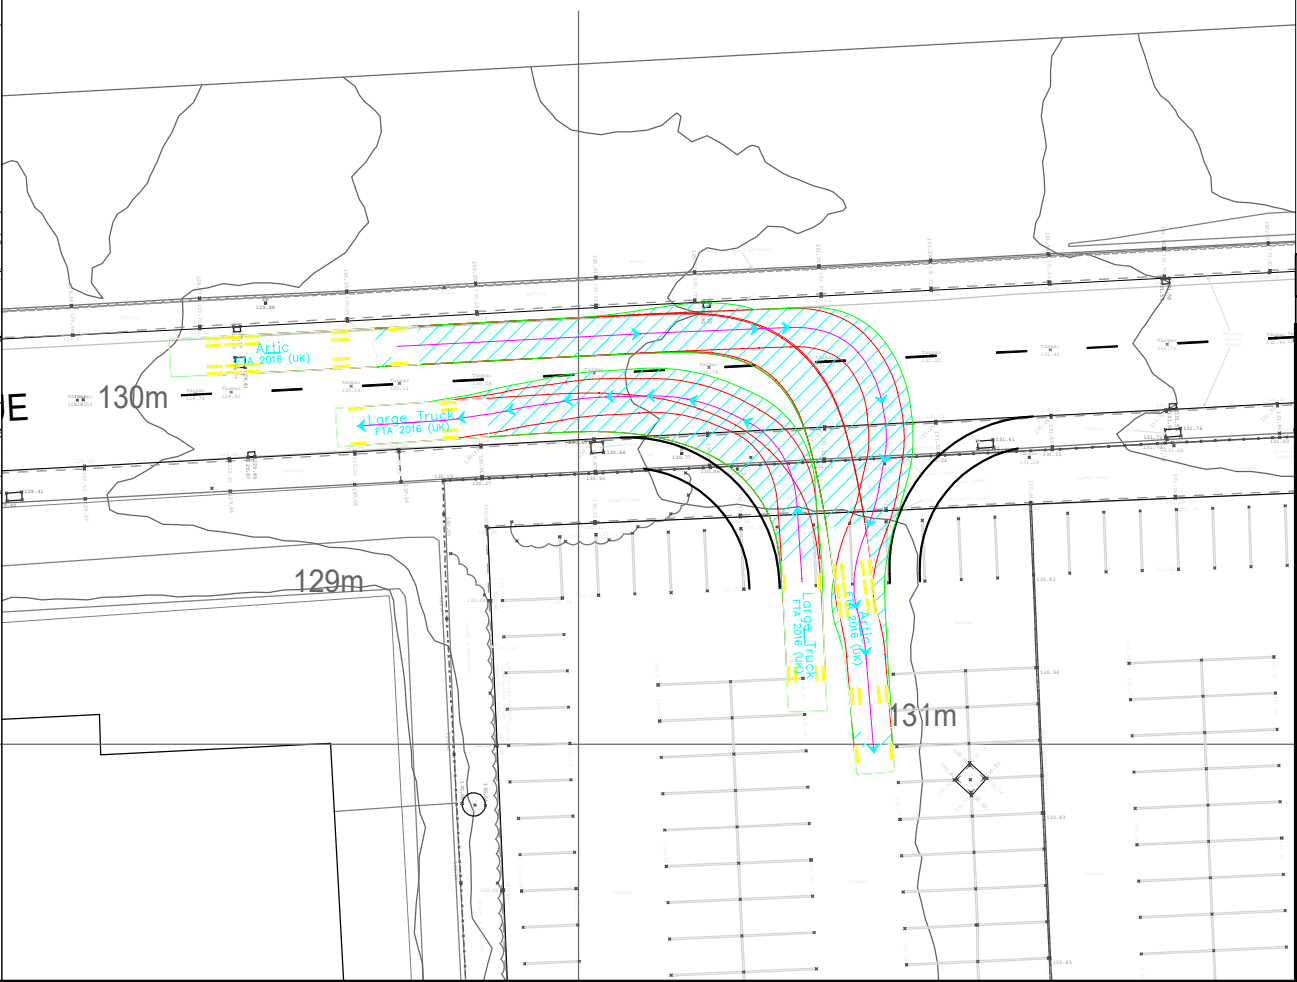

Rev.	Date	Revision Details	Drawn	Check	App.



Jactin House
24 Hood Street
Ancoats
Manchester
M4 6WX
T: 0161 327 1931
E: info@cbotransport.co.uk
W: www.cbotransport.co.uk

Client

Hollins Murray Group

Project

Stakehill Industrial Estate


Drawing Title

Proposed Bentley Avenue Access Arrangement

Drawn	Checked	Approved
SFB	PRC	PRC


Scale / Size	Date
1:500 @ A3	06.03.24

Status	Drg No	Rev
Information	CBO-0839-001	

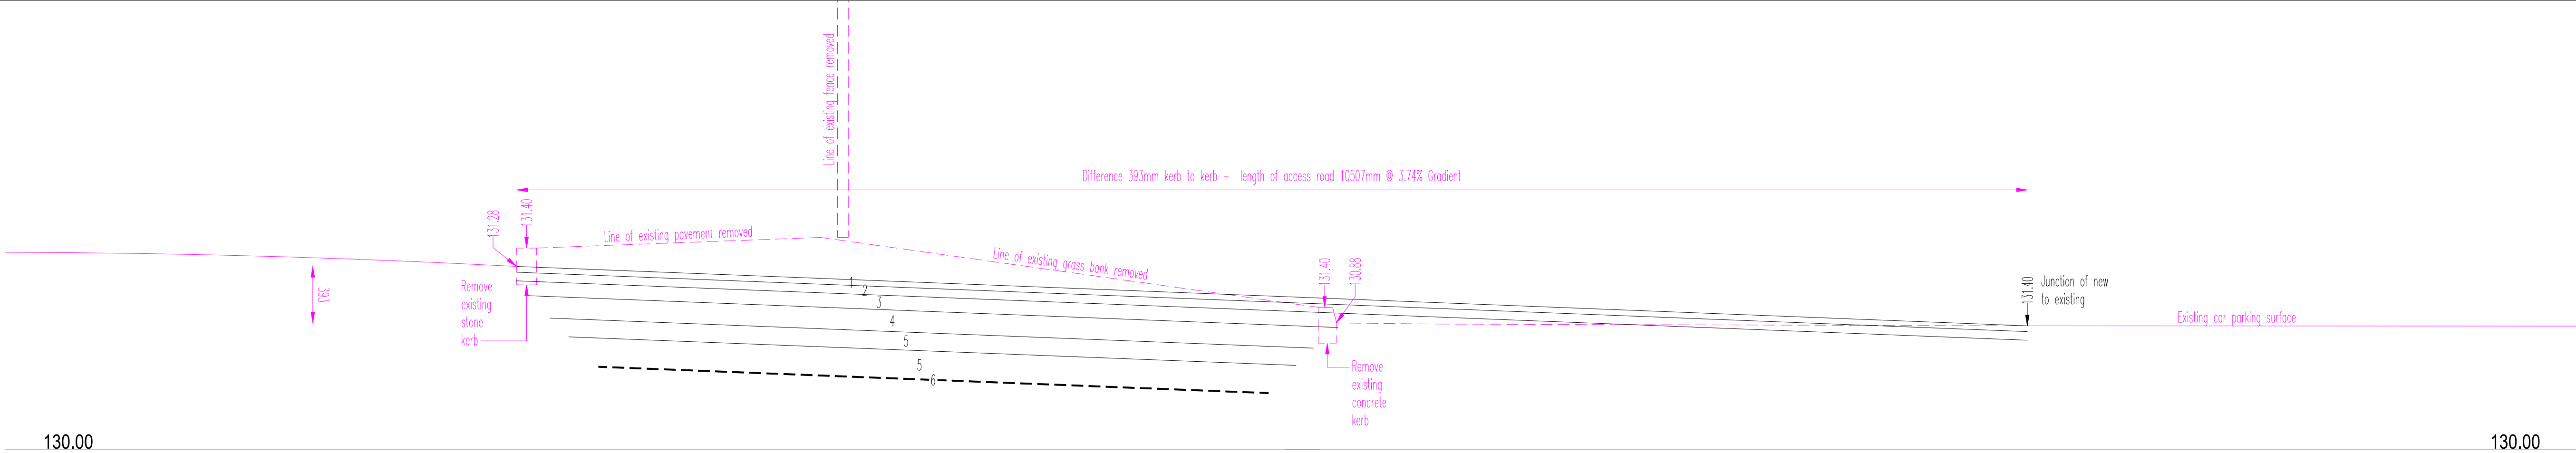


Proposed Section A-A

- 0/10mm Aggregate Industries S.M.A. TEX industrial surface course or equivalent approved. Min PSV = 55, Max AAV = 16, laid in accordance with manufacturer's requirements.
- AC 20 dense BIN 40/60 DES in accordance with BS EN 13108-1, BS PD 6691 and SHW clause 929
- AC 32 dense base 40/60 DES in accordance with BS EN 13108-1, BS PD 0801 and SHW clause 829
- Granular sub-base type1 to be in accordance with SHW clause 803 (see notes)
- CLASS 6F1, 6F2, 6F4 OR 6F5 capping in accordance with SHW clause 613 (see notes)
- Terram 1600 Geotextile membrane or equivalent approved to be provided where sub-grade material is predominantly clay.

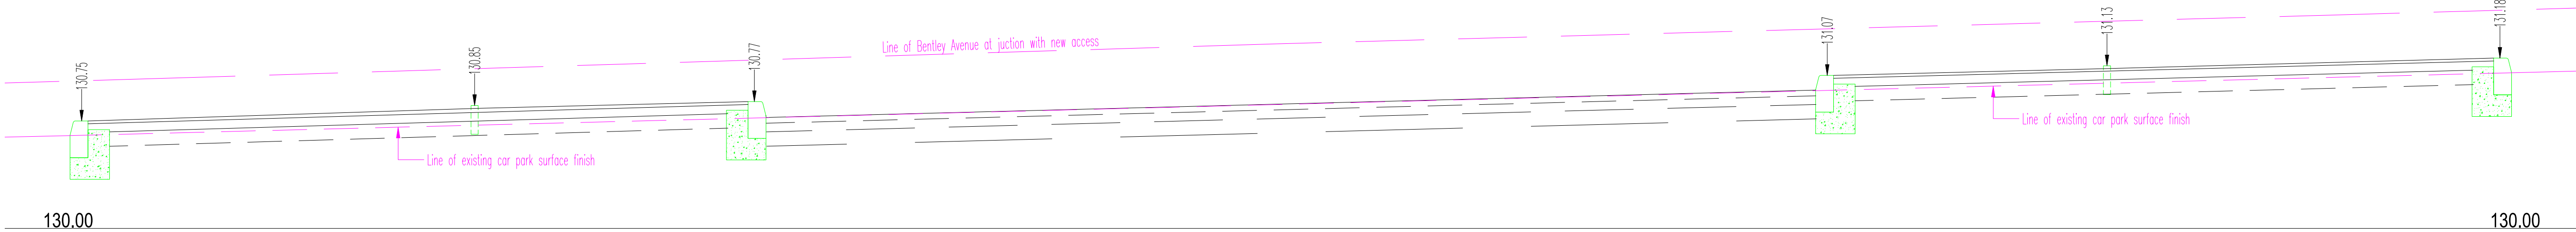

Proposed Section B-B

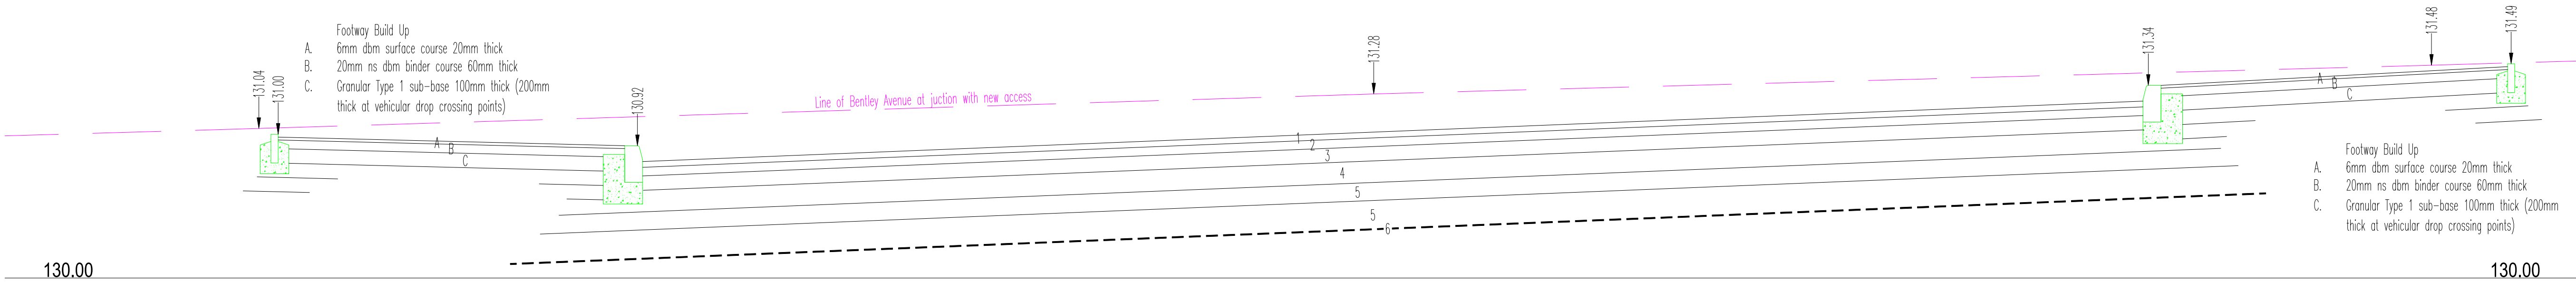

Proposed Section C-C

- 0/10mm Aggregate Industries S.M.A. TEX industrial surface course or equivalent approved. Min PSV = 55, Max AAV = 16, laid in accordance with manufacturer's requirements.
- AC 20 dense BIN 40/60 DES in accordance with BS EN 13108-1, BS PD 6691 and SHW clause 929
- AC 32 dense base 40/60 DES in accordance with BS EN 13108-1, BS PD 0801 and SHW clause 829
- Granular sub-base type1 to be in accordance with SHW clause 803 (see notes)
- CLASS 6F1, 6F2, 6F4 OR 6F5 capping in accordance with SHW clause 613 (see notes)
- Terram 1600 Geotextile membrane or equivalent approved to be provided where sub-grade material is predominantly clay.

The information contained within this document hard copy or electronic remains the intellectual property right of Weir & Co limited and is not to be disclosed to a third party without written permission from Weir & Co limited	
All dimensions are to be checked on site no dimensions to be scaled from this drawing if dimensions are required and not shown contact Weir & Co	
Do not use this drawing for construction unless the "Drawing Status" states "Construction"	
Ref	Legend

A		
Rev	Date	Description
Initials		
DRAWING TITLE:		
Proposed sections		
DRAWING NUMBER:		DRAWING STATUS:
1845-278-04		Preliminary
CLIENT:		
HMG (Stakehill) Limited		
St John's House		
Barrington Road		
Altrincham		
Cheshire WA14 1TJ		
PROJECT:		
Proposed Bentley Avenue access		
Stakehill Industrial Estate		
Middleton		
Manchester		
M24 2UG		
DRAWING SCALE:		PAPER SIZE:
1:25		A1
DATE CREATED:		Mar 24
Weir & Co		
Chartered Building Surveyors		
Construction Consultants		
11 Mill Lane		
Capesthorpe		
Siddington		
Macclesfield		
SK11 9LB		
tel 0161 244 9469		
email info@weirandco.com		
web www.weirandco.com		