


Existing elevations - Building 3

scale: 1:100@A1


Existing Building 3

Copyright of this drawing is vested in the Architect and it must not be copied or reproduced without consent. Figured dimensions only are to be taken from this drawing. All contractors must visit the site and be responsible for taking and checking all dimensions relative to their work. HULME Ltd are to be advised of any variation between drawings and site conditions. DO NOT SCALE OFF THIS DRAWING.....IF IN DOUBT ASK

Rev.	Drawn	Comments	Date
------	-------	----------	------

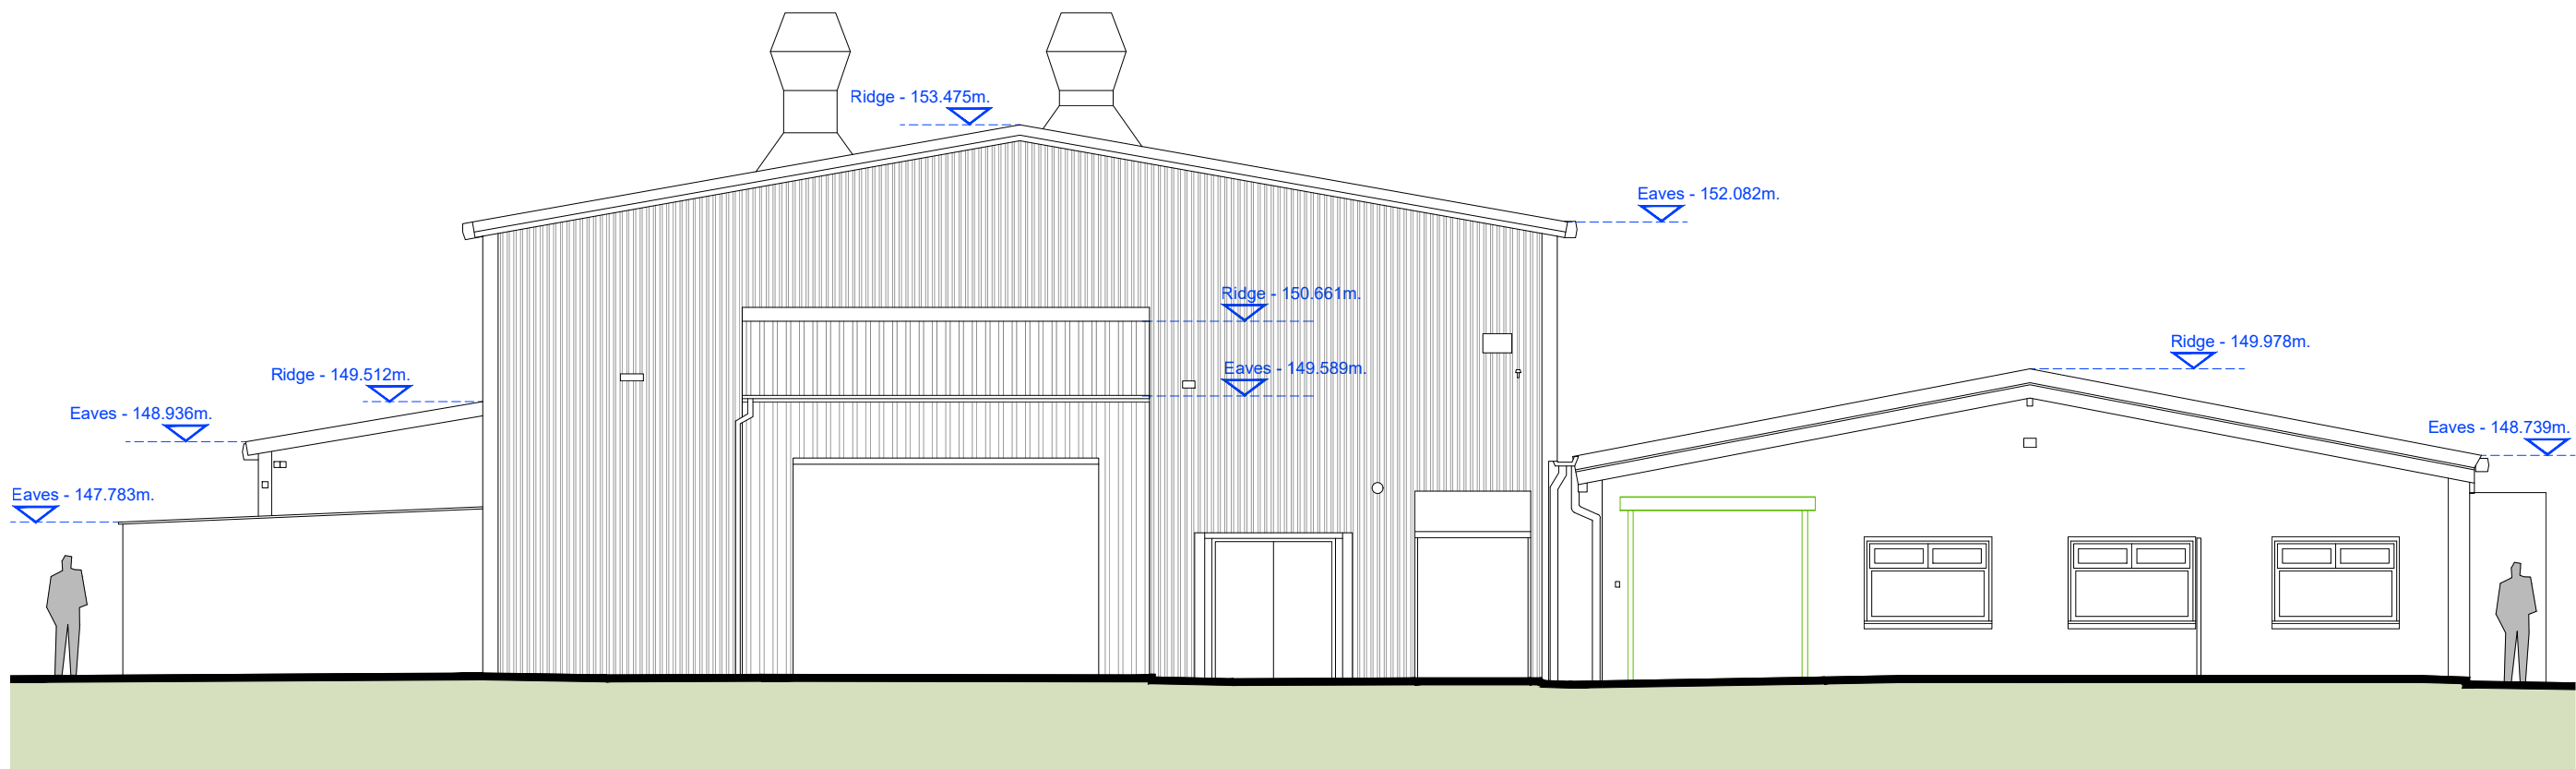


EXISTING ELEVATION 9 (BUILDING 3)
1:100@A1

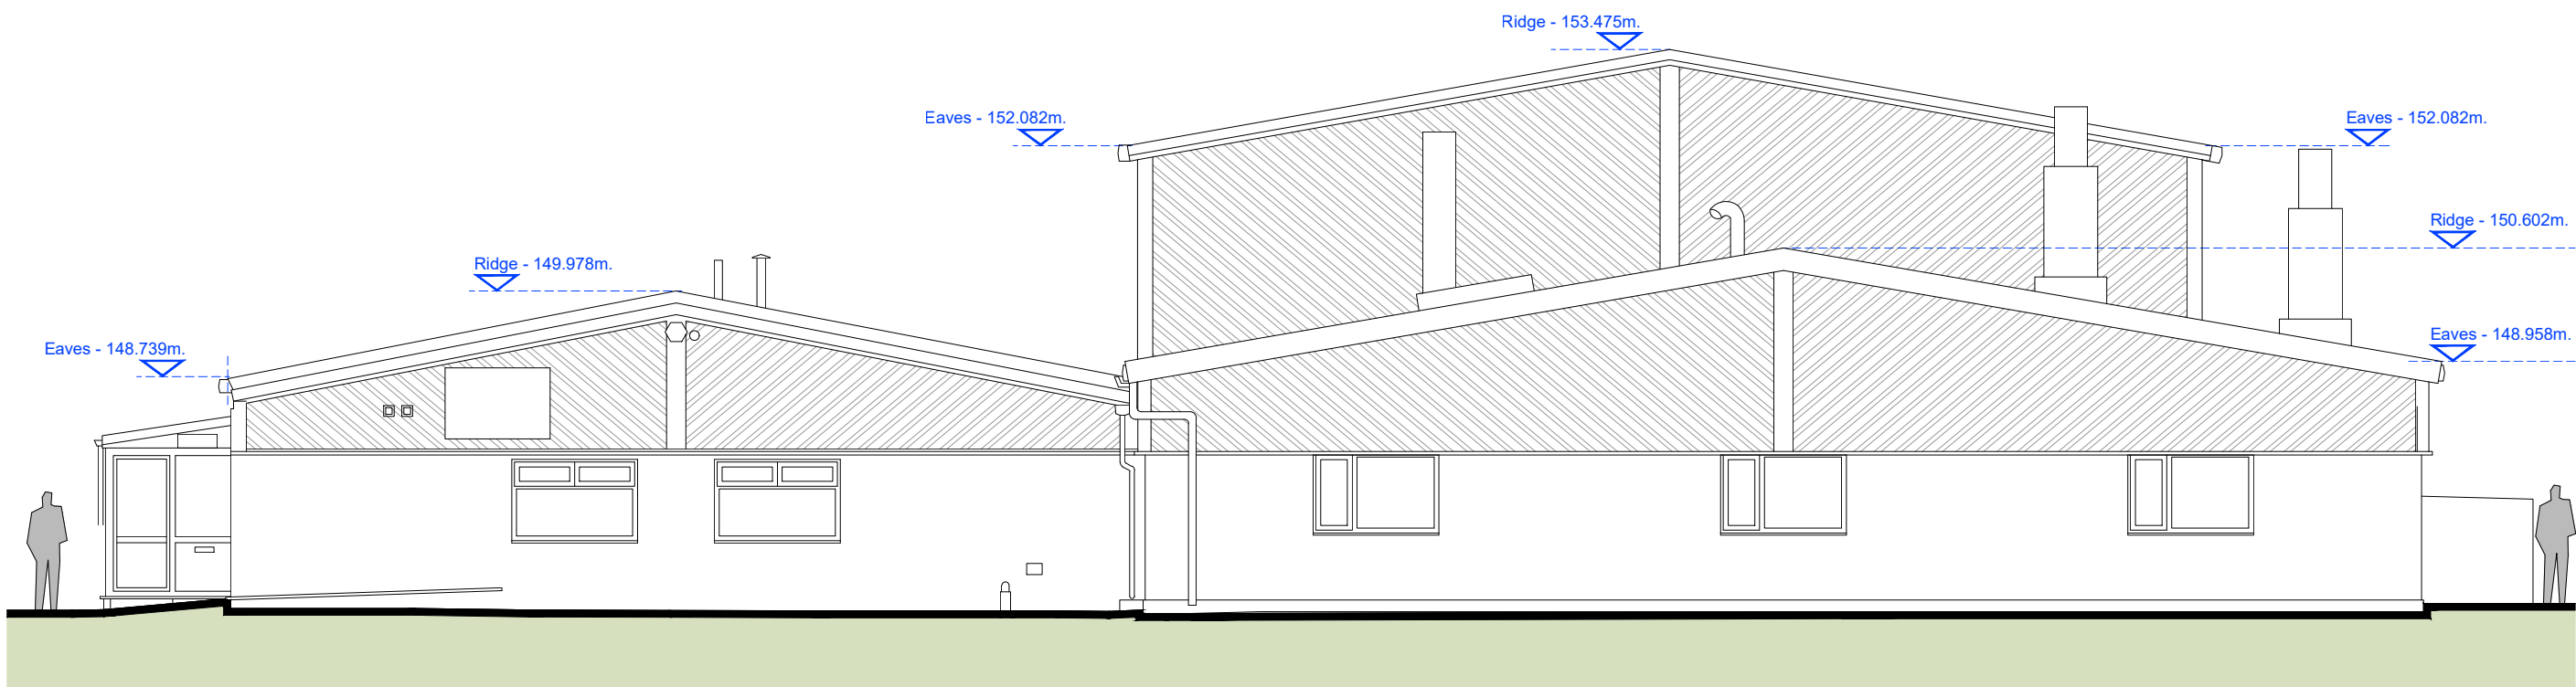

EXISTING ELEVATION 11 (BUILDING 3)
1:100@A1



EXISTING ELEVATION 10 (BUILDING 3)
1:100@A1

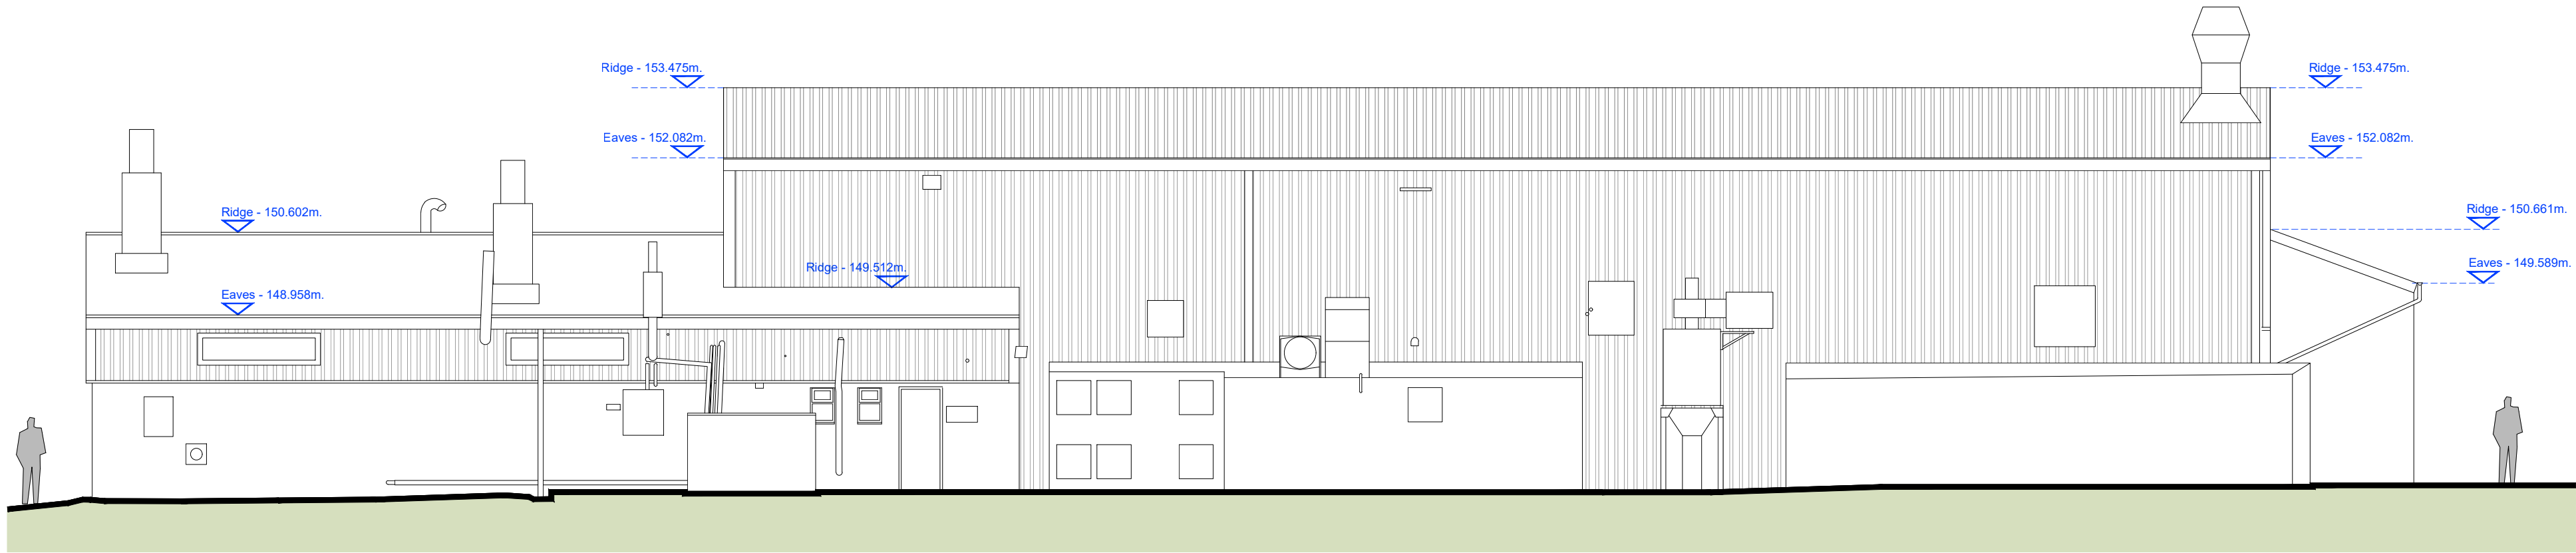

EXISTING ELEVATION 12 (BUILDING 3)
1:100@A1

Note:-
Eaves, ridge and roof heights shown on elevations have ben taken from survey information and are approximate only and are to be site checked prior to construction.

Note:-
See drawing N1238 - PL[0]02 for the location of the existing building elevations shown on this drawing.

hulmeupright

architects

Queens Gardens Business Centre
31a Ironmarket
Newcastle under Lyme
Staffordshire
ST5 1RP

Tel: 01782 621949
Email: stoke@hu-arch.co.uk
Client
CRP Limited

www.hulmeupright.co.uk

Project

Proposed re-development of existing site,
Todmorden Road, Littleborough, OL15 9EG

Title

Existing Building Elevations
Building 3

Status

PLANNING

Date

JULY 2024

Scale @A1

1:100

Project No

N1238 - PL[0]04

Drawn

NJH

Checked

DV

Rev

PLANNING