



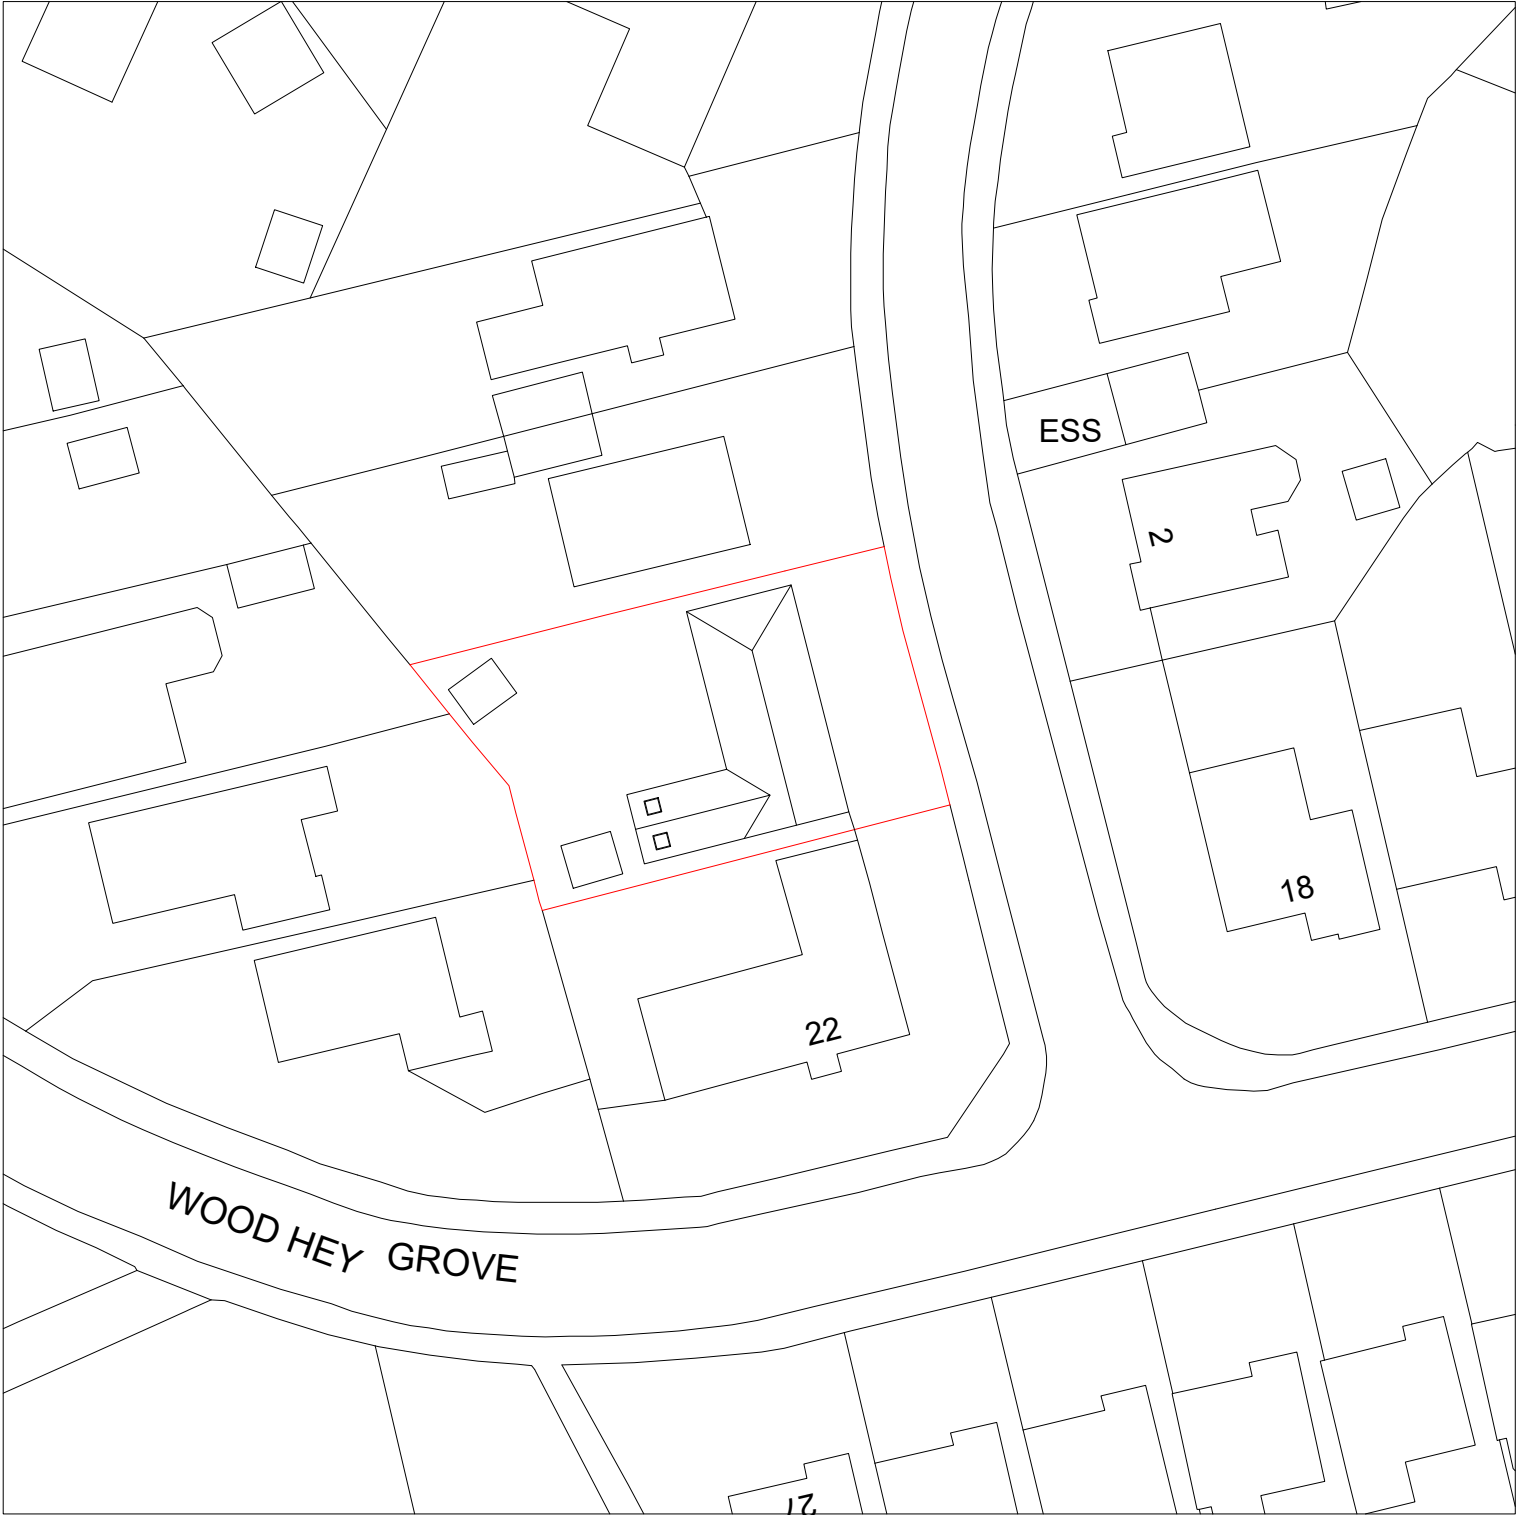

Metres

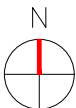

W: adeptdesignltd.co.uk | M: 07496819062 | E: enquiries@adeptdesignltd.co.uk



PROJECT	1 WAINGAP RISE, ROCHDALE, OL12 9TZ	REVISION	001
TITLE	SINGLE-STOREY REAR EXTENSION	DESCRIPTION	PROPOSED SITE PLAN
NUMBER	A101	STATUS	PLANNING ISSUE
SCALE	1:500	DATE	17/03/2025