
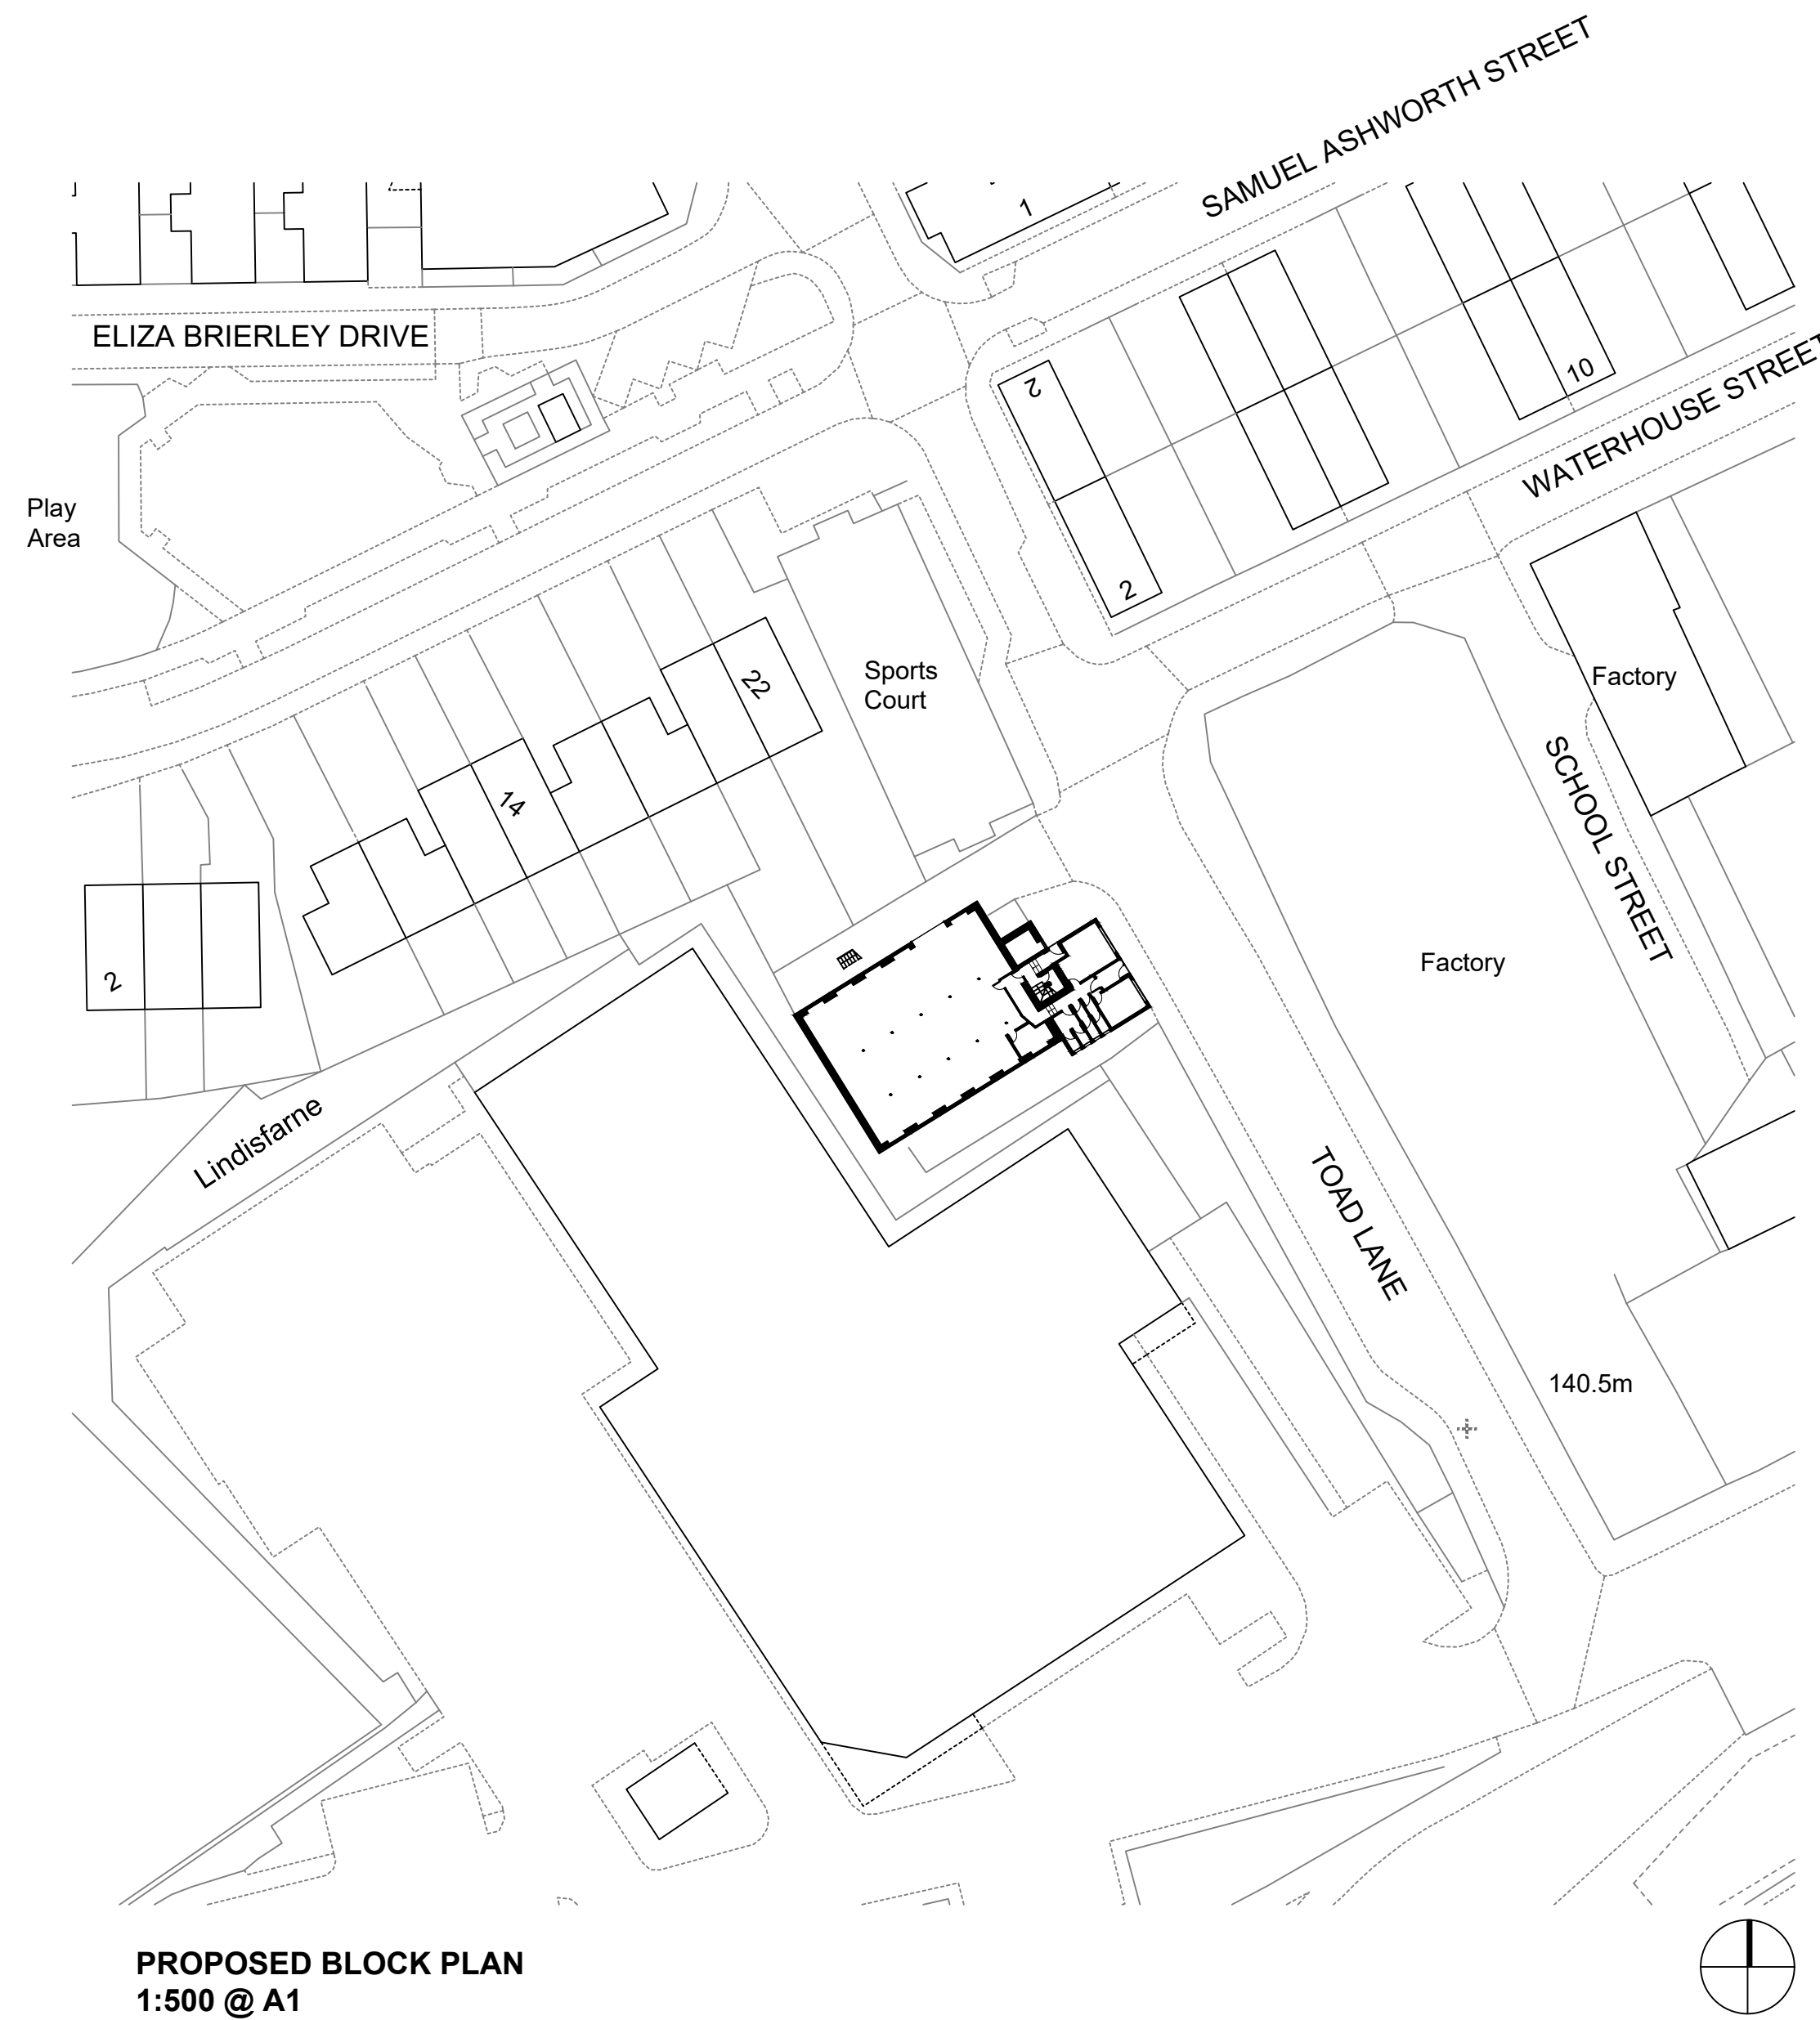


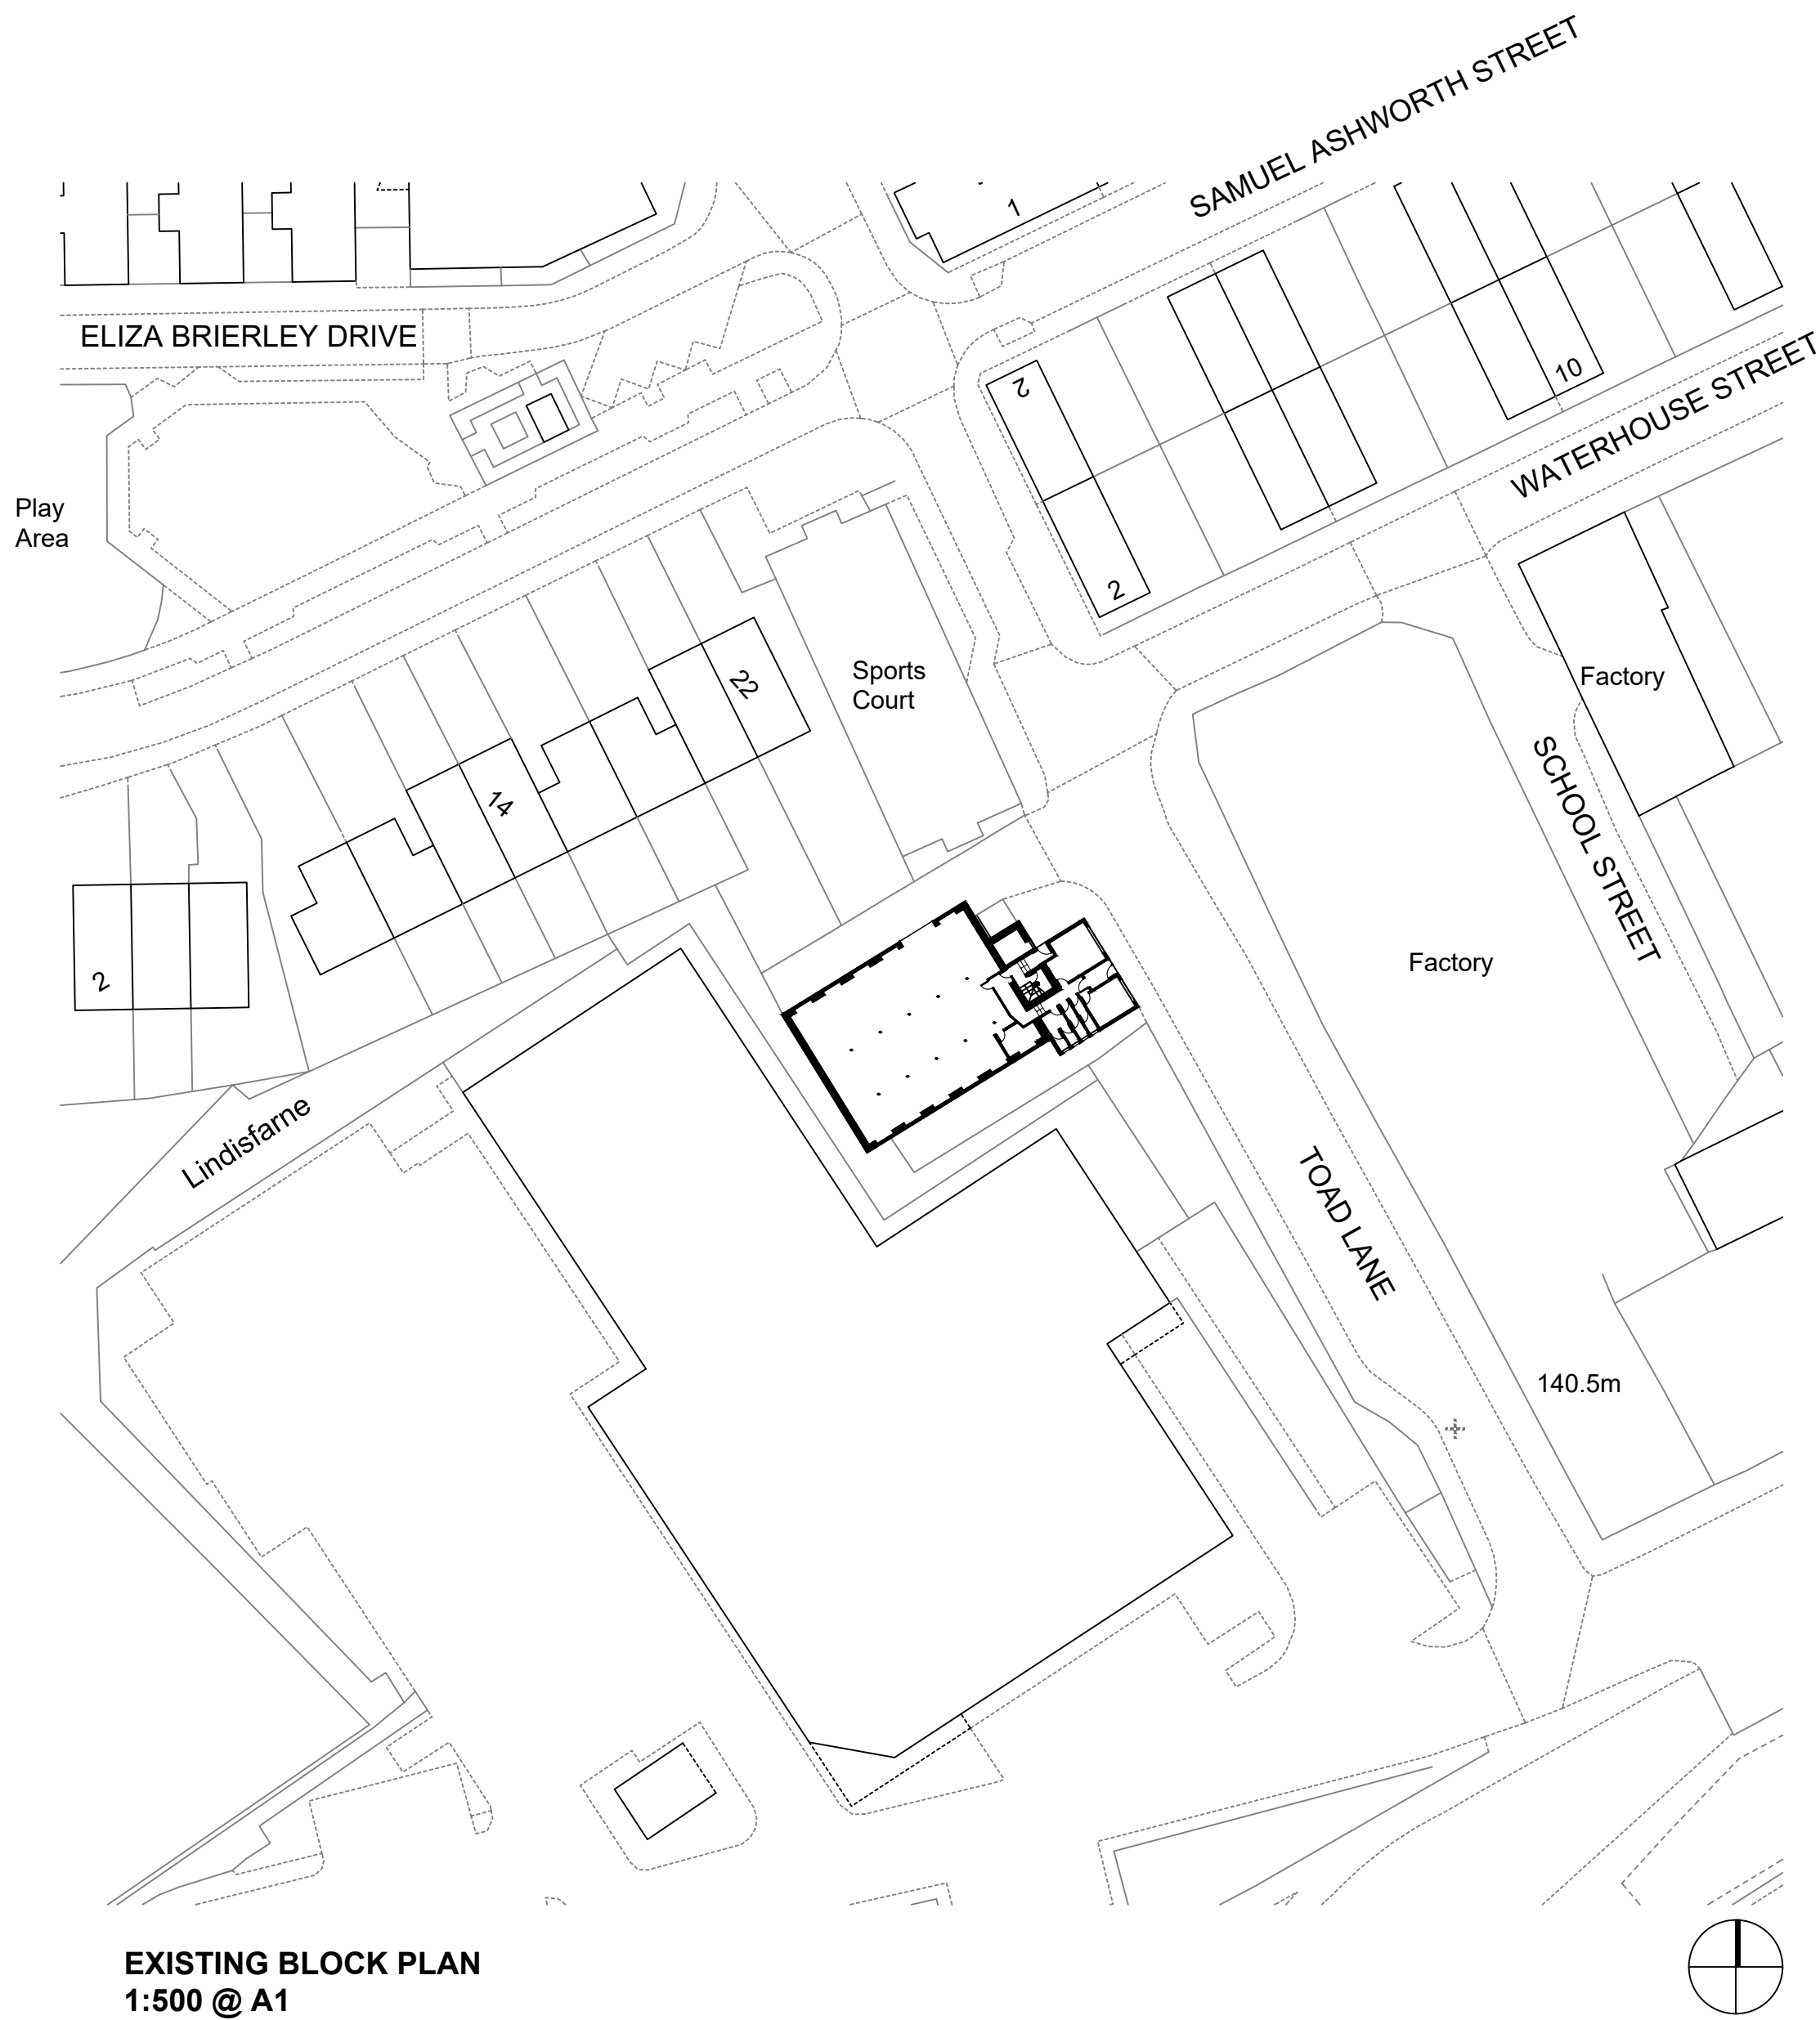

NU-FIT

ARCHITECTURAL DESIGN LTD

NOTE TO CONTRACTOR: DO NOT SCALE FROM THIS DRAWING

Client
WALJAN MILL, ROCHDALE

Project
CHANGE OF USE AND EXTERNAL STAIRCASE

PROPOSED ELEVATIONS			
Drawn by	Date	Purpose of issue	Scale
Jan.	PLANNING.		1:100 @ A1
Checked by	Date	Drawing No.	
Approved by	Date	PLANNING/26158193-D	