Full Planting Schedule

Tree

Name	Age	Height	Form	Girth	ClrStm	Brks	Buds	Root	Cntr	Ctrs	Qty
Betula pendula	2x	125-150cm	Feathered			3		B			20
Salix caprea	0/2	125-150cm				3		B			17
Sorbus aucuparia	2x	150-175cm	Feathered			3		B			18
											55

Trees

All trees are to be procured and planted in accordance with British Standard BS 8545:2014. Suppliers must demonstrate the biosecurity policies that they have in place.


Single Tree Stakes
Position: Close to tree position on windward side.
Height of stakes: 1200mm above ground (600mm below ground).
Ties: Suitable adjustable rubber belt and spacer.
Tying: Secure tree firmly but not rigidly to stake with ties. Prevent tree from touching stake using the hessian tie.
Position: Top tie within 25 mm of top of stake and additional ties equally spaced along the stake.

Seed Mixes

General Purpose Meadow Grass Mixture
Emorsgate: EG1
Sowing Rate: 5g/m2
-Mix within the road layout should be subject to a regular maintenance regime to prevent excessive grass height, reducing fire risk

Standard General Purpose Wild Flowers
Emorsgate: EM2F
Sowing Rate: 1.5g/m2
-To be overseeded onto existing grassland

Meadow Mixture for Wetlands
Emorsgate: EM8
Sowing Rate: 5g/m2

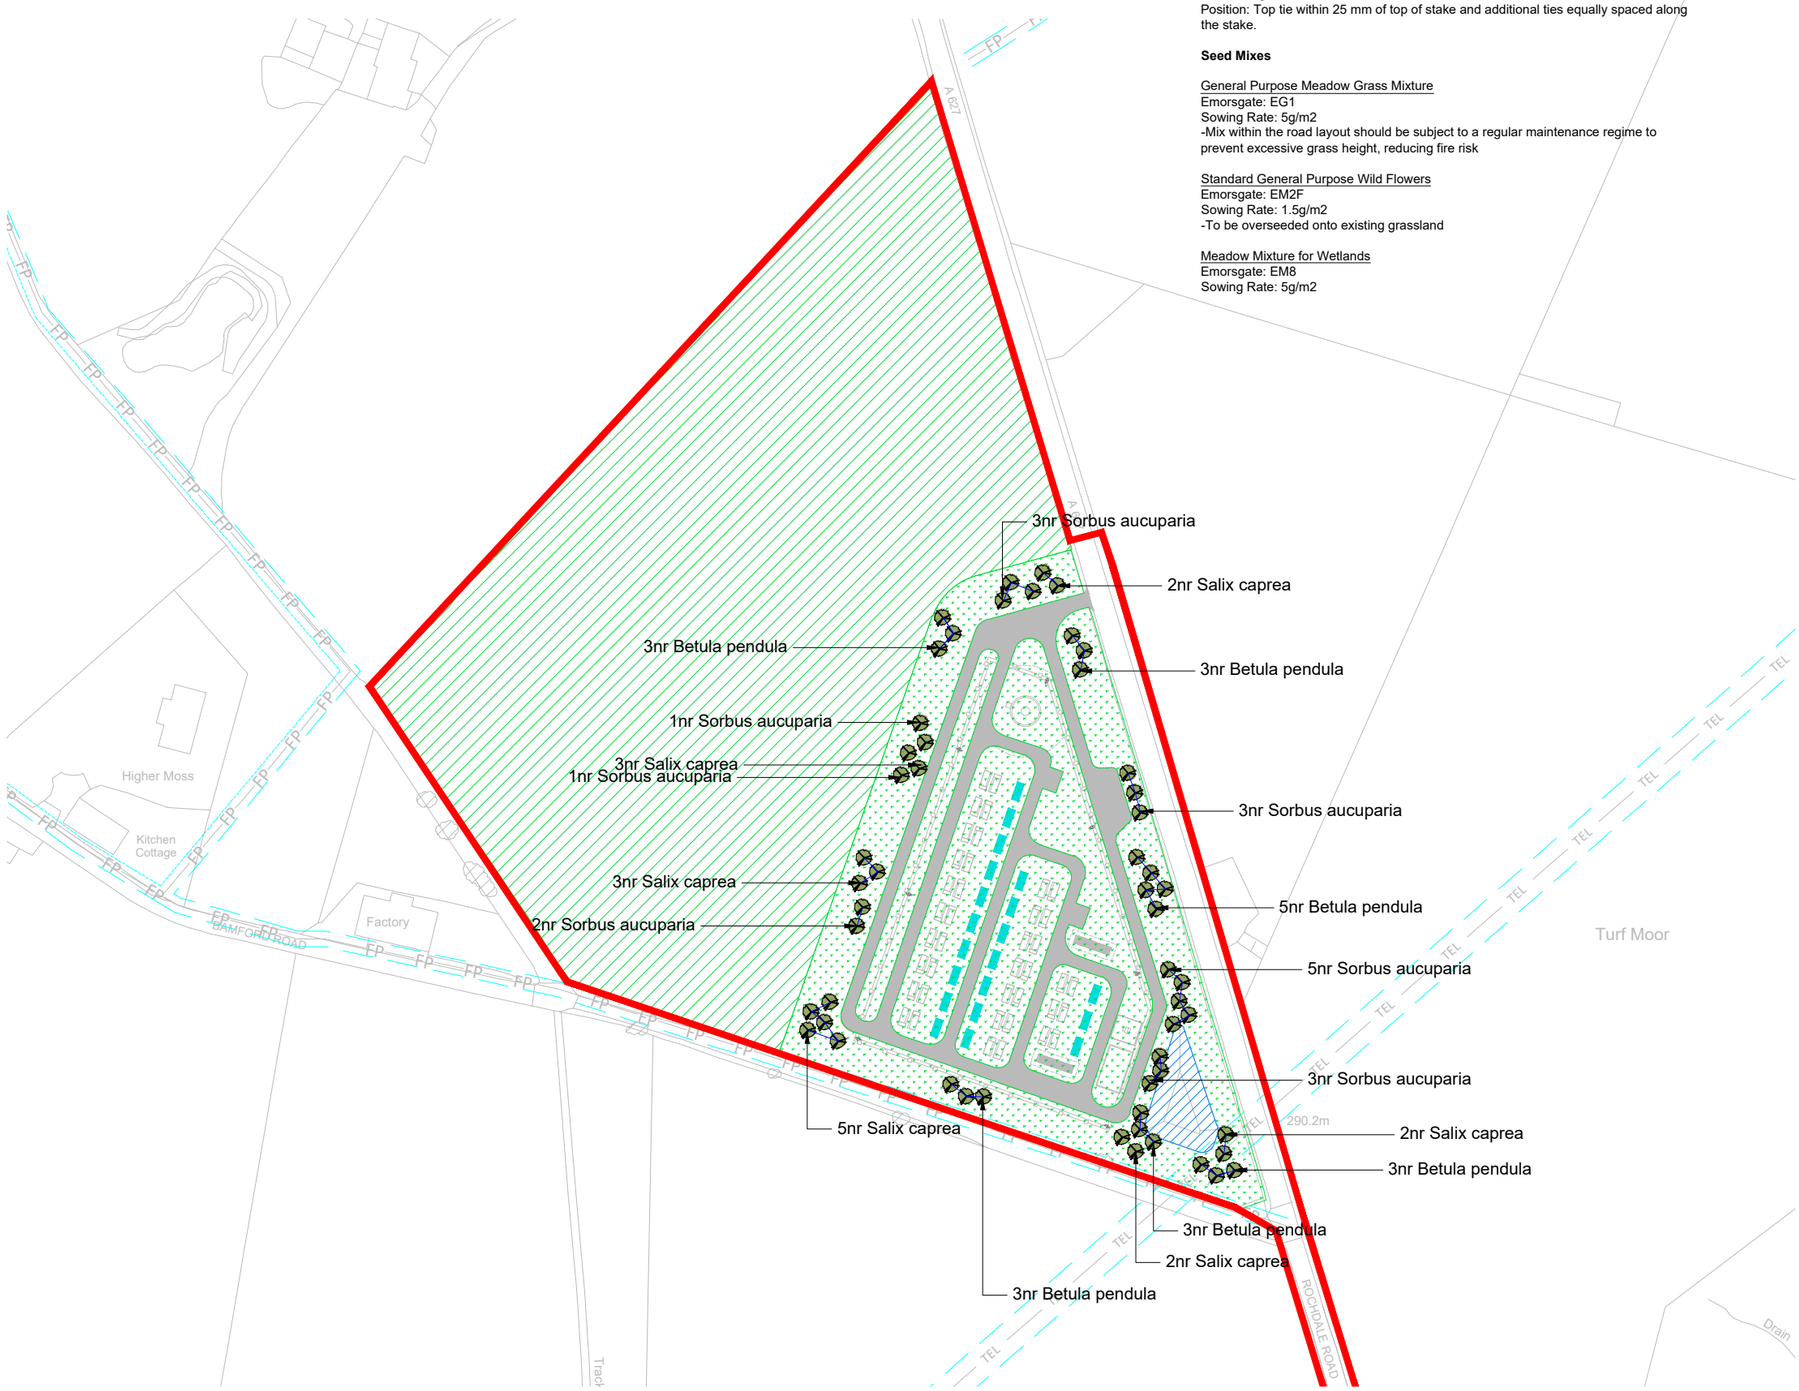

Key

Red Line Boundary

Proposed

- Native Tree Planting
- General Purpose Meadow Grass Mixture
- Standard General Purpose Wild Flowers
- Meadow Mixture for Wetlands

© Crown Copyright and Database rights 2024 Ordnance Survey 100022432

Rev	Description	Drawn	Approved	Date

THE ENVIRONMENT PARTNERSHIP
401 Faraday Street, Birchwood Park, Warrington WA3 6GA
Tel 01925 844004 e-mail tep@tep.uk.com www.tep.uk.com

Project: Rossendale BESS

Title: Landscape Plan

Drawing Number: D10602.004

Drawn	Checked	Approved	Scale	Date
SO	JB	JB	1:2,000 @ A3	10/03/2025