


0 5 10 15 20 25m
Scale 1:500

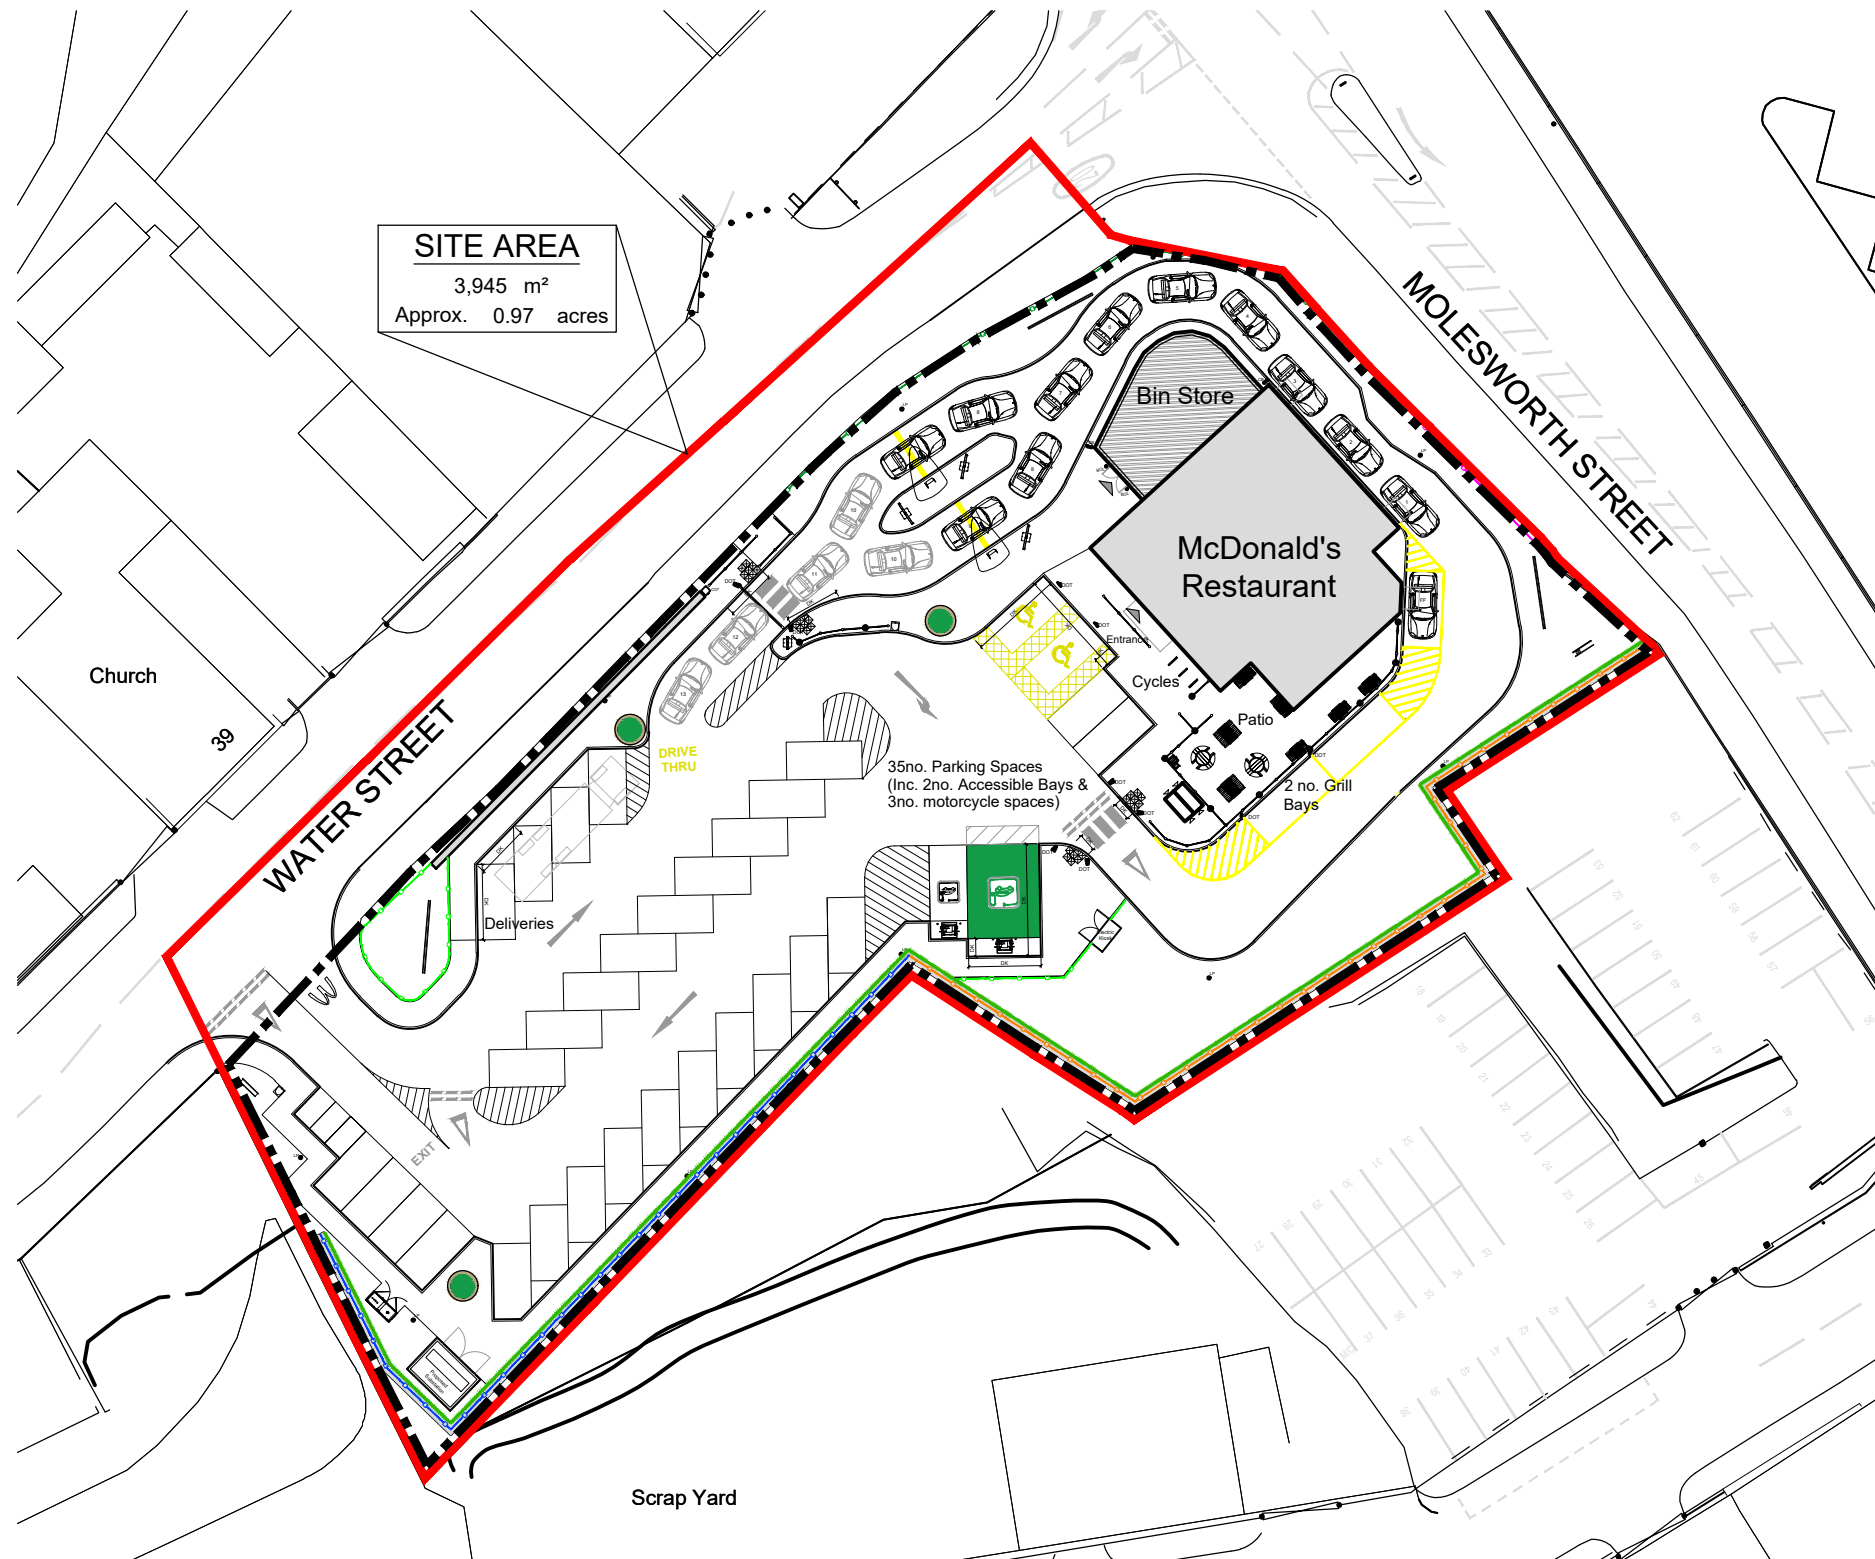

Block Plan

NOTES

- All dimensions and levels are to be checked on site.
- Any discrepancies are to be reported to the architect before any work commences.
- This drawing shall not be scaled to ascertain any dimensions. Work to figured dims only.
- This drawing shall not be reproduced without express written permission from AEW.
- Title overlay drawings and ownership boundaries are produced using all reasonable endeavours. AEW cannot be responsible for the accuracy or scale discrepancy of base plans supplied to them.
- All works are to be undertaken in accordance with Building Regulations and the latest British Standards.
- All proprietary materials and products are to be used strictly in accordance with the manufacturers recommendations.

CDM 2015

Client notified of duties: **At Design Workshops**
Principal Designer: **CSS**

Unless noted below, all known hazards have been highlighted on the drawing:

Drawing Based:

- Glanville's Topographical Site Survey, Drawing no: 4230334/4101, Dated: June 2024
- OS Map

McDonald's Demise Boundary Indicated:

Application Boundary Indicated:

C	03/07/2025	AK	JJS
Above ground planters indicated, car park lining amended, retaining wall treatments amended, banner sign adjusted			
B	23/05/2025	WJB	JJS
Cycle lockers added. Cycle hoops relocated to accommodate.			
A	12/12/2024	WJB	TSS
Armco barrier added to retaining wall.			
-	15/11/2024	HF	TSS
Initial issue			
REV	Date	Drawn by: -	Checked by: -
Status	Purpose of Issue		

For Information

drawing stage **Planning**

client

McDonald's Restaurants Ltd

project store

MOLESWORTH STREET, ROCHDALE 2285

drawing title

Block Plan

date 15/11/2024 drawn HF
scale@A3 1:500 checked TSS

PLANNING