
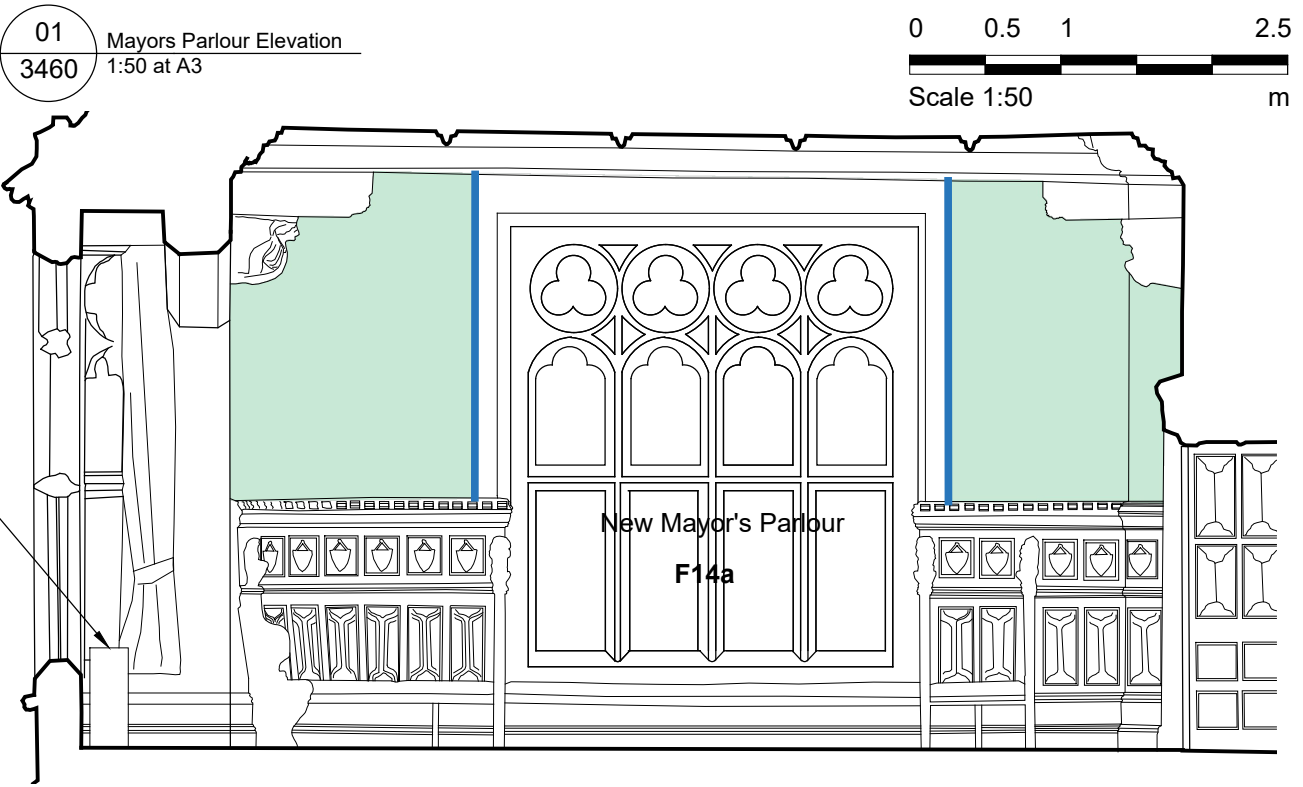
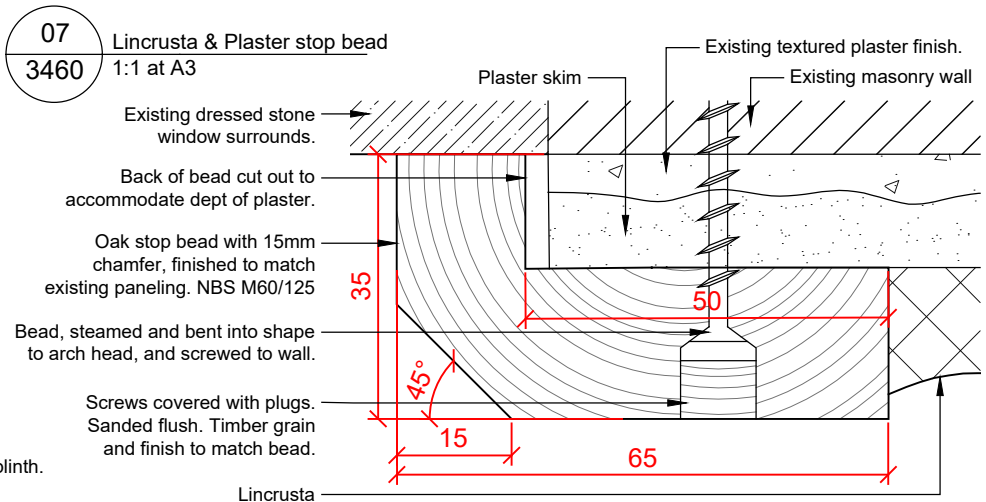


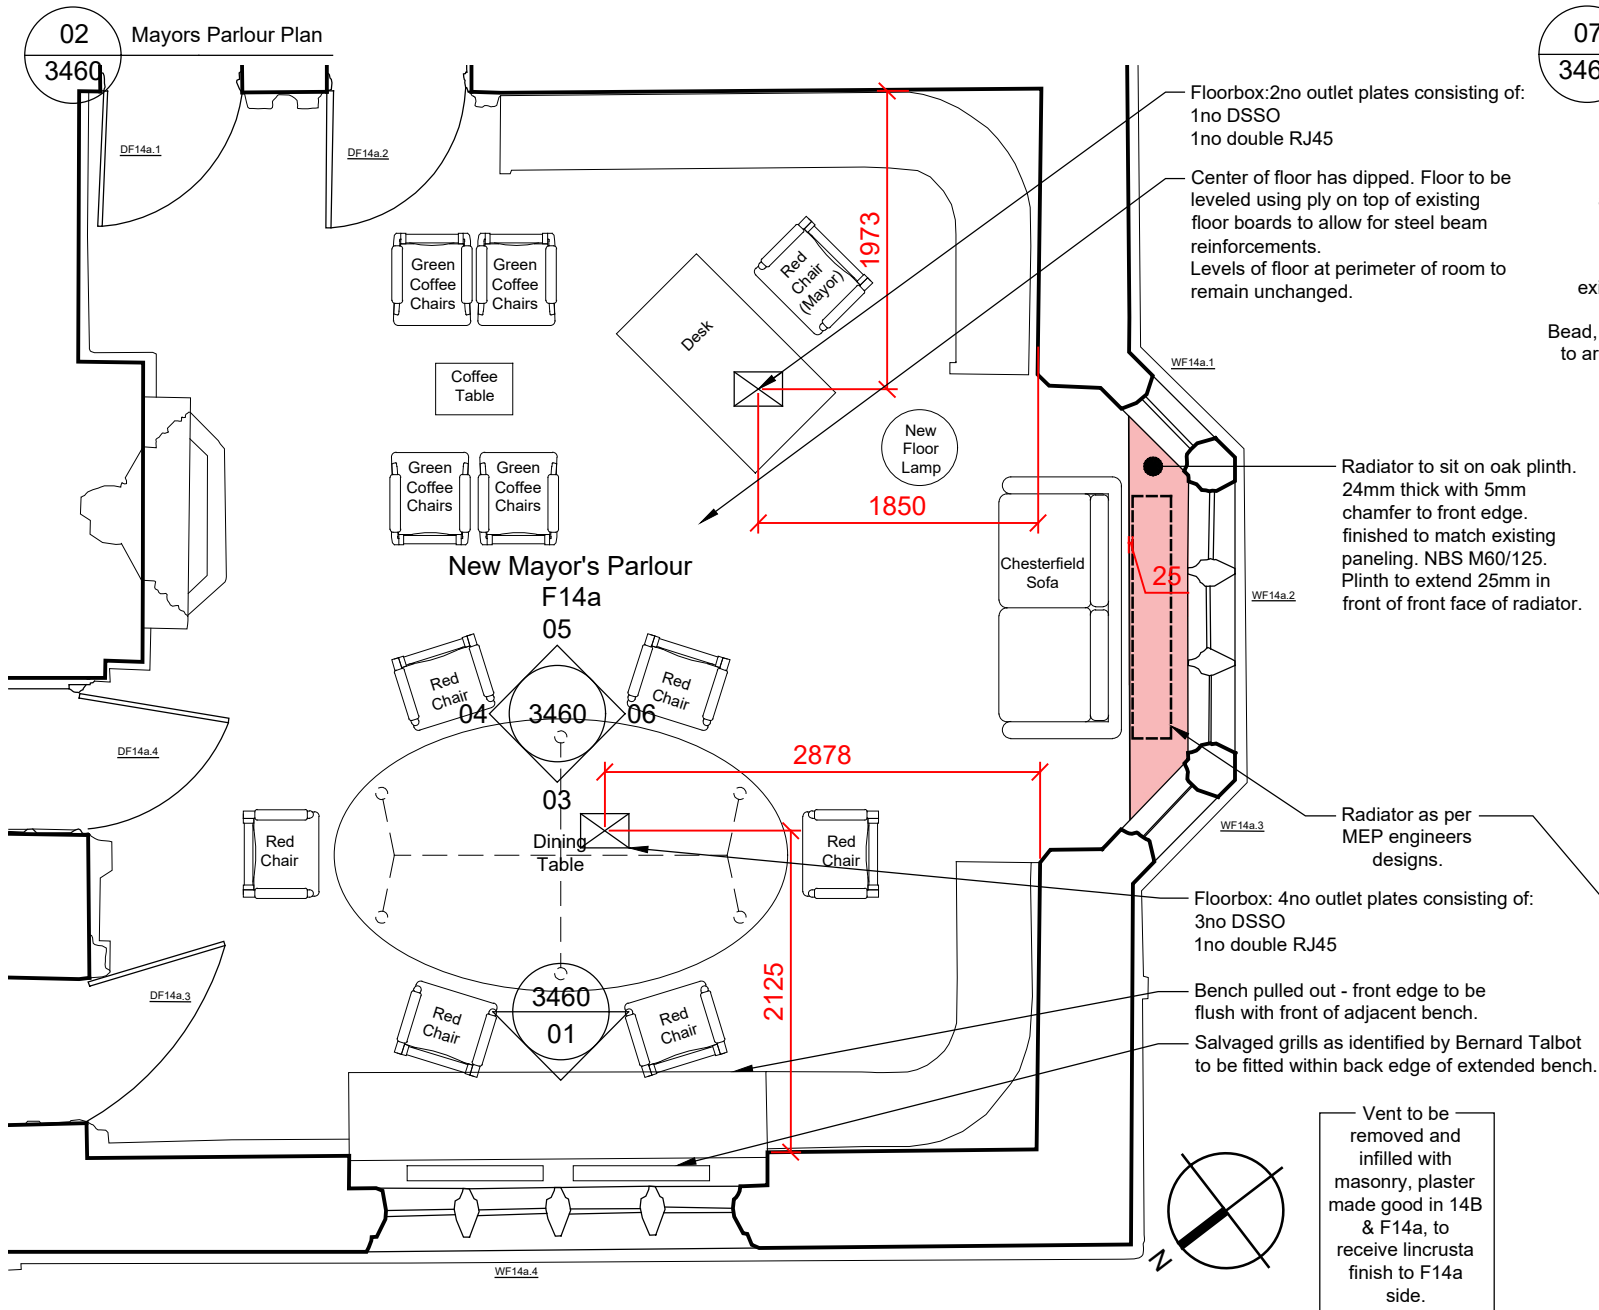

NOTES



The existing building measured survey has been undertaken by Salford Archaeology and all reference to this information is referenced directly from the associated drawings.

Mayors Parlour furniture to be Client FFE.

KEY.

- Floor box for electric/data.
- Lincrusta stop bead
- Lincrusta - To be William Morris Fruits pattern (WM1981FR). Decoration/colours as per sample 08/3460.
- Oak radiator plinth.

0 0.5 1 2.5
Scale 1:50 m

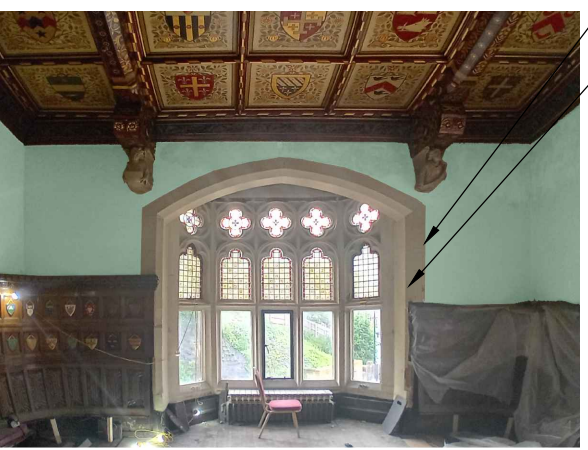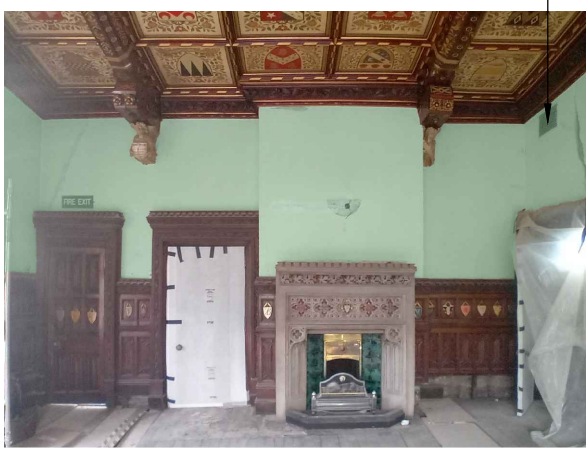

03 3460 Lincrusta Scope Not To Scale		04 3460 Lincrusta Scope Not To Scale		05 3460 Lincrusta Scope Not To Scale		06 3460 Lincrusta Scope Not To Scale		08 3460 Pattern & Colour Sample Not To Scale	
Notes 1. Any dwg format drawing is to be read in conjunction with and at the scale of the accompanying pdf. 2. Where colours other than black or grey are used, the drawing must be plotted in colour. 3. For status 'C' (Construction) drawings all dimensions are to be checked on site by the contractor, scaling is for Local Authority purposes only. 4. Unless otherwise indicated, all dimensions are in millimeters. 5. All information on this drawing is to be read in conjunction with the relevant Donald Insall Associates specification and trade contractors' drawings and information by specialists. 6. In the event of any discrepancy, please contact us immediately. 7. This drawing may contain survey information by others and is to be used solely for the purposes for which it was issued. 8. These are uncontrolled documents issued for information purposes only. If you have any queries regarding the drawings, please contact DIA immediately. 9. Please note DIA cannot be held responsible for any errors arising from changes made to an uncontrolled dwg file.		Status codes S0 Work in Progress S1 Suitable for Co-ordination S2 Suitable for Information S3 Suitable for Review & Comment S4 Suitable for Stage Approval A1,A2,A3, An etc. Approved and accepted as stage complete B1,B2,B3, Bn etc. Partially signed off: with minor comments from the Client CR Construction Record		D1 Suitable for Costing D2 Suitable for Tender D3 Suitable for Contractor Design D4 Suitable for Manufacture/Procurement		<table><tr><td>C03</td><td>11-07-24</td><td>CZS</td><td>DAC</td><td>Lincrusta/plaster stop bead detail added. - For Construction</td><td></td><td></td><td></td><td></td><td></td></tr><tr><td>C02</td><td>17-06-2024</td><td>CZS</td><td>DAC</td><td>Remove vent, block up with masonry and plaster to receive lincrusta finish.</td><td></td><td></td><td></td><td></td><td></td></tr><tr><td>P06</td><td>11-06-24</td><td>CZS</td><td>DAC</td><td>Lincrusta pattern noted. For wall decoration design costing</td><td></td><td></td><td></td><td></td><td></td></tr><tr><td>P05</td><td>10-06-24</td><td>CZS</td><td>DAC</td><td>For wall decoration design - Costing</td><td></td><td></td><td></td><td></td><td></td></tr><tr><td>P04</td><td>19-04-24</td><td>CZS</td><td>DAC</td><td>For wall decoration design</td><td></td><td></td><td></td><td></td><td></td></tr><tr><td>P03</td><td>11-04-2024</td><td>SZG</td><td>SM</td><td>For Review & Comment.</td><td></td><td></td><td></td><td></td><td></td></tr><tr><td>C01</td><td>28-03-2024</td><td>CZS</td><td>DAC</td><td>For Construction</td><td></td><td></td><td></td><td></td><td></td></tr><tr><td>P02</td><td>28-03-2024</td><td>CZS</td><td>DAC</td><td>For Coordination of MEP</td><td>P07</td><td>08-10-24</td><td>CZS</td><td>DAC</td><td>For Listed Building Consent updates</td></tr><tr><td>P01</td><td>18-03-2024</td><td>CZS</td><td>DAC</td><td>For Coordination of MEP</td><td>C04</td><td>08-10-24</td><td>CZS</td><td>DAC</td><td>Note of floor to be leveled added and plinth for radiator added.</td></tr><tr><td>Rev</td><td>Date</td><td>Dwn</td><td>Auth</td><td>Revision</td><td>Rev</td><td>Date</td><td>Dwn</td><td>Auth</td><td>Revision</td></tr></table>		C03	11-07-24	CZS	DAC	Lincrusta/plaster stop bead detail added. - For Construction						C02	17-06-2024	CZS	DAC	Remove vent, block up with masonry and plaster to receive lincrusta finish.						P06	11-06-24	CZS	DAC	Lincrusta pattern noted. For wall decoration design costing						P05	10-06-24	CZS	DAC	For wall decoration design - Costing						P04	19-04-24	CZS	DAC	For wall decoration design						P03	11-04-2024	SZG	SM	For Review & Comment.						C01	28-03-2024	CZS	DAC	For Construction						P02	28-03-2024	CZS	DAC	For Coordination of MEP	P07	08-10-24	CZS	DAC	For Listed Building Consent updates	P01	18-03-2024	CZS	DAC	For Coordination of MEP	C04	08-10-24	CZS	DAC	Note of floor to be leveled added and plinth for radiator added.	Rev	Date	Dwn	Auth	Revision	Rev	Date	Dwn	Auth	Revision	Donald Insall Associates Chartered Architects and Historic Building Consultants Bridgegate House, 5 Bridge Place, Chester CH1 1SA (+44) 01244 350 063 chester@insall-architects.co.uk Rochdale Town Hall for Rochdale Development Agency Phase Three Mayors Parlour - Setting out Scale A3@ Status Purpose of issue 1:50 S4 Listed Building Consent File Name RTH - DIA - XX- 20 - DR - A - 3460 Project Originator Volume Level Type Role Number Revision P07	
C03	11-07-24	CZS	DAC	Lincrusta/plaster stop bead detail added. - For Construction	
C02	17-06-2024	CZS	DAC	Remove vent, block up with masonry and plaster to receive lincrusta finish.	
P06	11-06-24	CZS	DAC	Lincrusta pattern noted. For wall decoration design costing	
P05	10-06-24	CZS	DAC	For wall decoration design - Costing	
P04	19-04-24	CZS	DAC	For wall decoration design	
P03	11-04-2024	SZG	SM	For Review & Comment.	
C01	28-03-2024	CZS	DAC	For Construction	
P02	28-03-2024	CZS	DAC	For Coordination of MEP	P07	08-10-24	CZS	DAC	For Listed Building Consent updates	
P01	18-03-2024	CZS	DAC	For Coordination of MEP	C04	08-10-24	CZS	DAC	Note of floor to be leveled added and plinth for radiator added.	
Rev	Date	Dwn	Auth	Revision	Rev	Date	Dwn	Auth	Revision	