




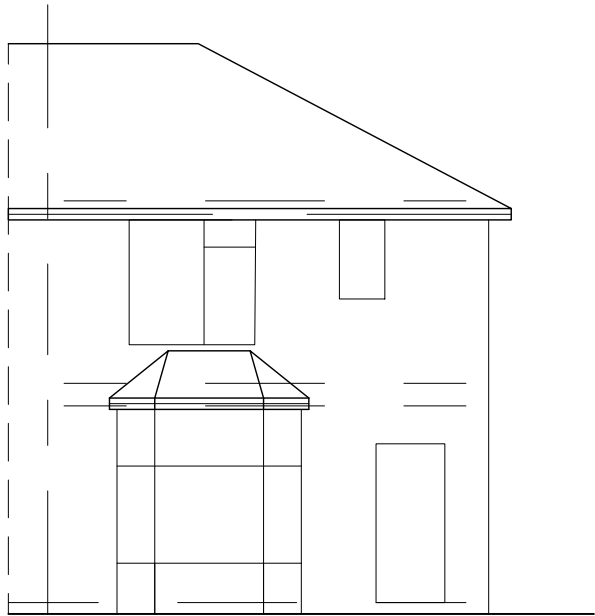


FRONT ELEVATION
(EXISTING)

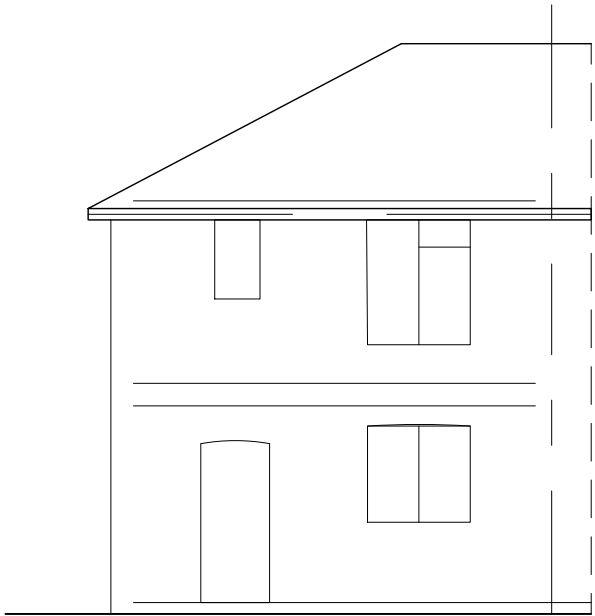


REAR ELEVATION
(EXISTING)

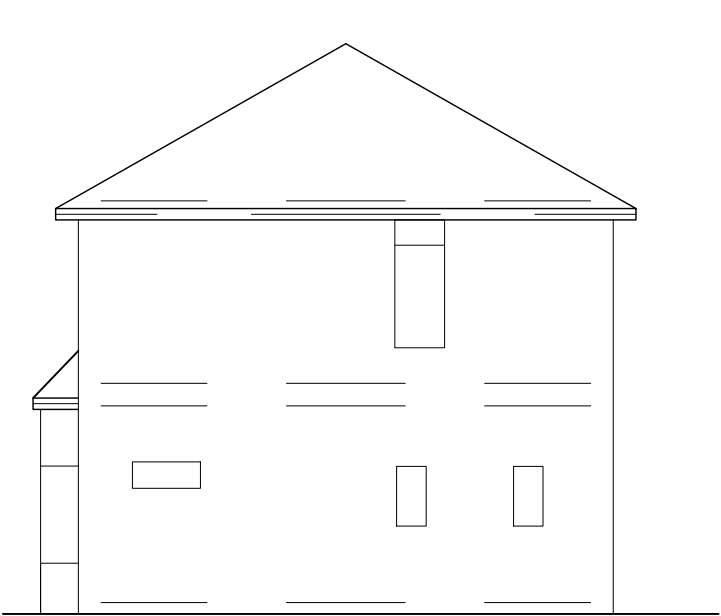


SIDE ELEVATION
(EXISTING)

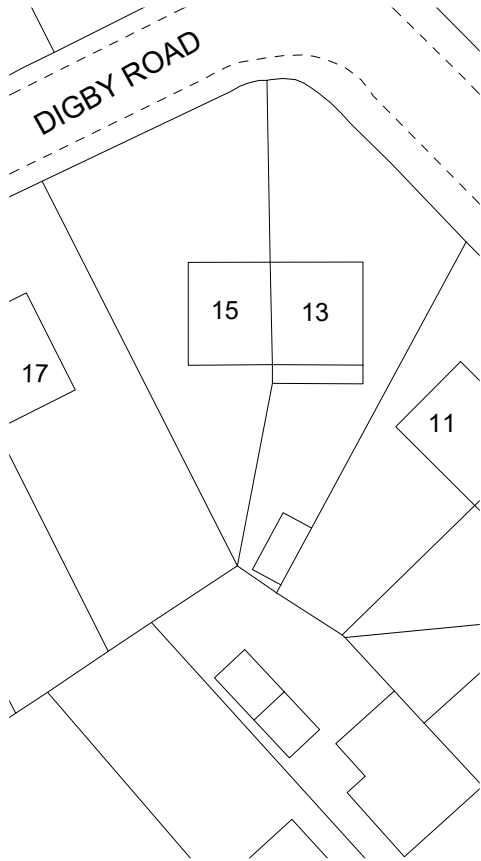

SITE PLAN
(EXISTING)


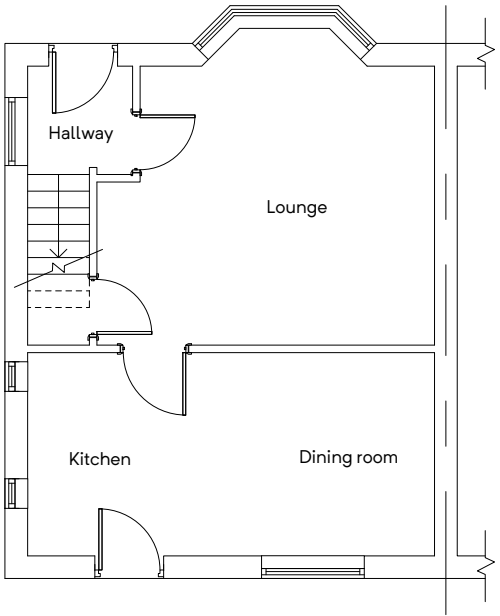


GROUND FLOOR PLAN
(EXISTING)

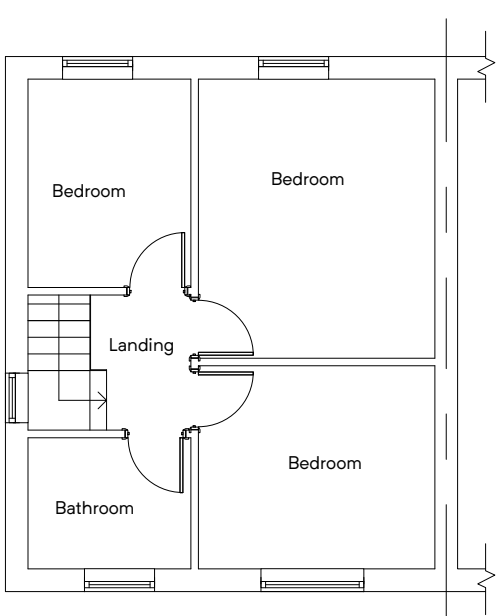

FIRST FLOOR PLAN
(EXISTING)

Building Design Services M.FAROOQ 418 Bury Road Rochdale OL11 5EU 01706 712231 0796 7605 763 bds	For:	Scale:
	MR ARHAM RAFIQ	(Plan) 1:100 @ A3
	PROPOSED DOUBLE STOREY SIDE EXTENSION	(Elevation) 1:100 @ A3
	15 Digby Road Rochdale OL11 1TR	(Site Plan) 1:500 @ A3 <u>Job No. & Sheet</u> 2252/1

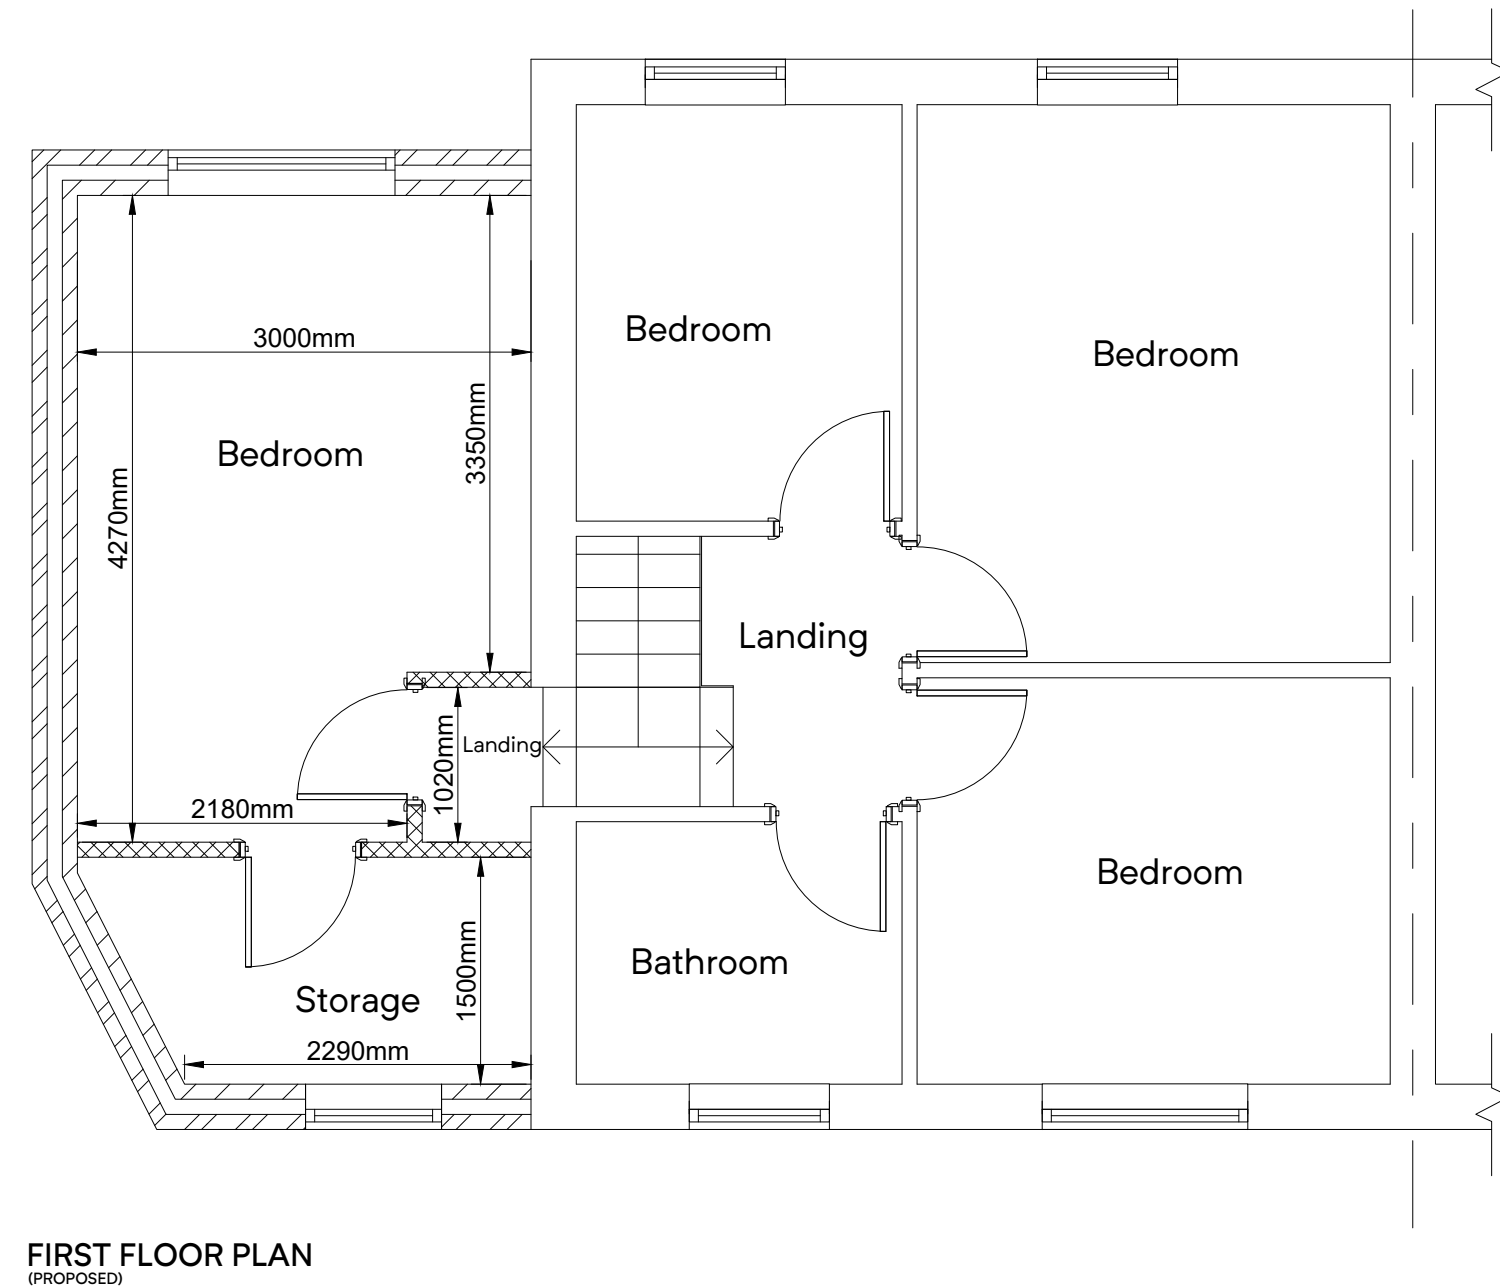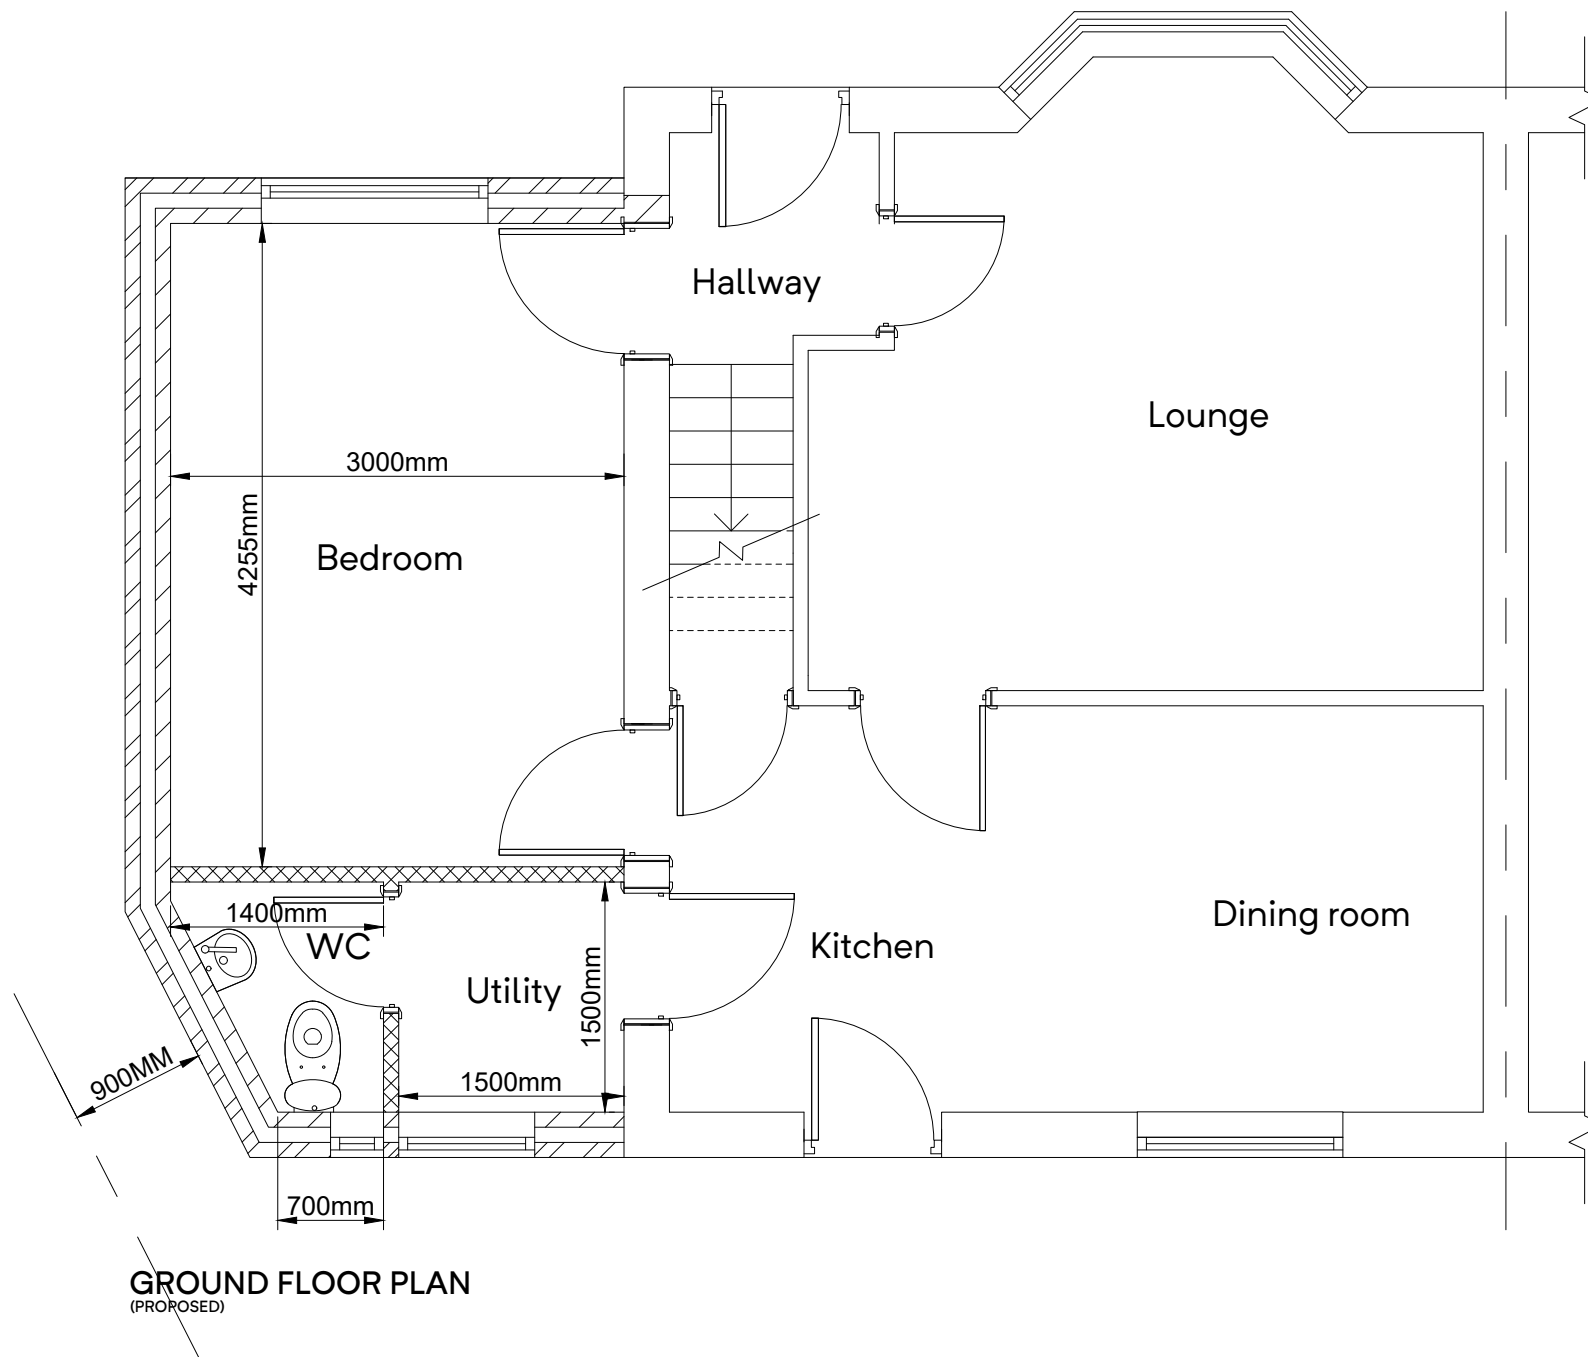

Building Design Services

For:

M.FAROOQ
418 Bury Road
Rochdale
OL11 5EU
01706 712231
0796 7605 763

MR ARHAM RAFIQ

PROPOSED DOUBLE
STOREY SIDE EXTENSION

bds

15 Digby Road
Rochdale
OL11 1TR

Scale:


(Plan)
1:50 @ A3
(Elevation)

Job No. & Sheet


2252/2




FRONT ELEVATION
(PROPOSED)

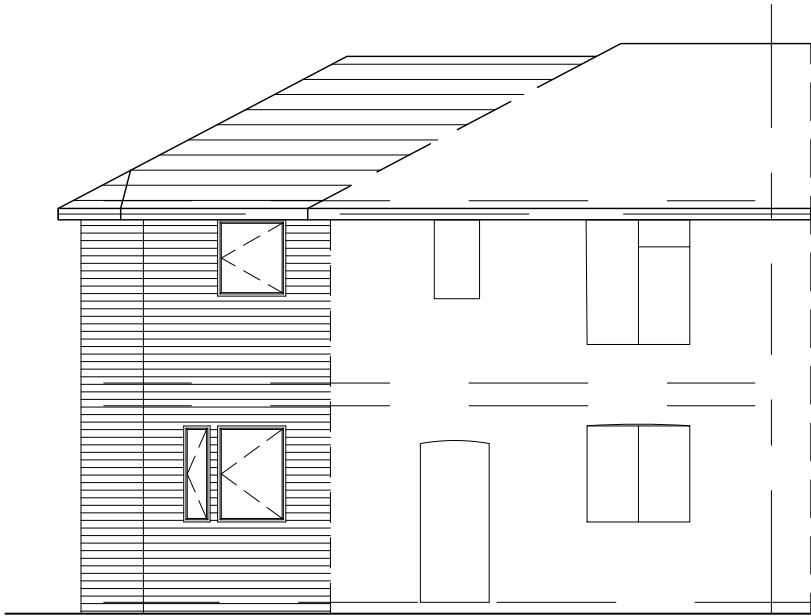

REAR ELEVATION
(PROPOSED)

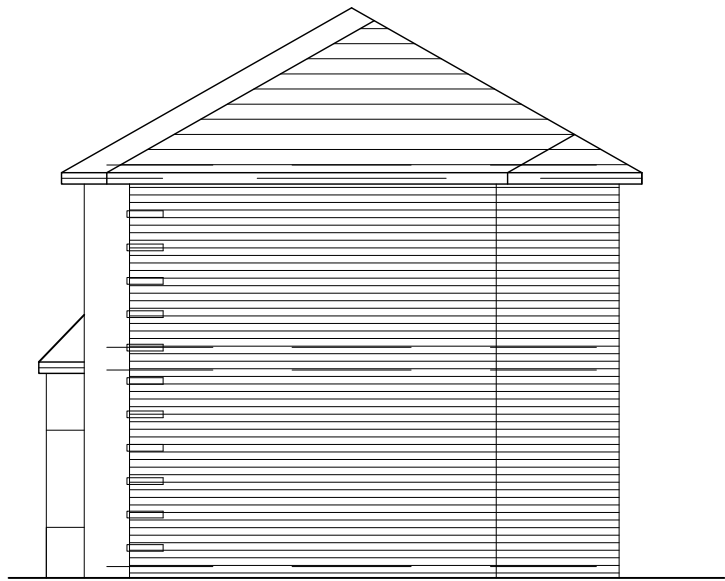

SIDE ELEVATION
(PROPOSED)

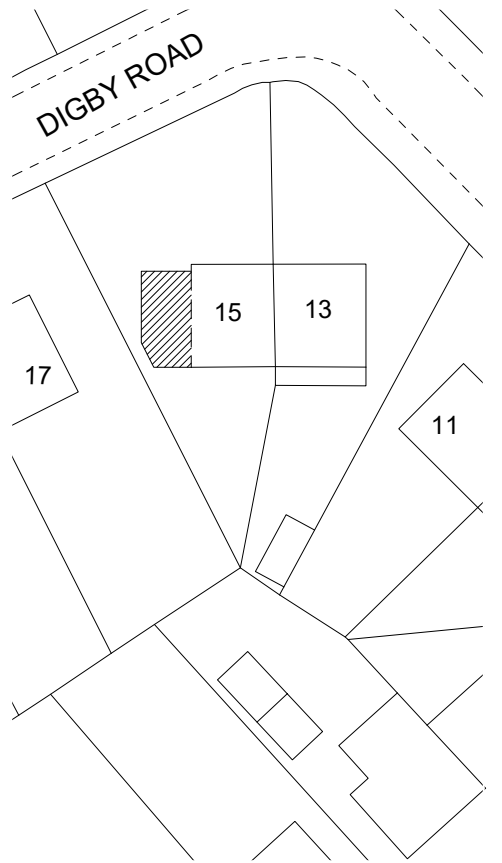

SITE PLAN
(PROPOSED)

Building Design Services

For:

Scale:

M.FAROOQ
418 Bury Road
Rochdale
OL11 5EU
01706 712231
0796 7605 763

MR ARHAM RAFIQ

(Elevation)
1:100 @ A3

PROPOSED DOUBLE
STOREY SIDE EXTENSION

(Site Plan)
1:500 @ A3

15 Digby Road
Rochdale
OL11 1TR

Job No. & Sheet
2252/3

bds