
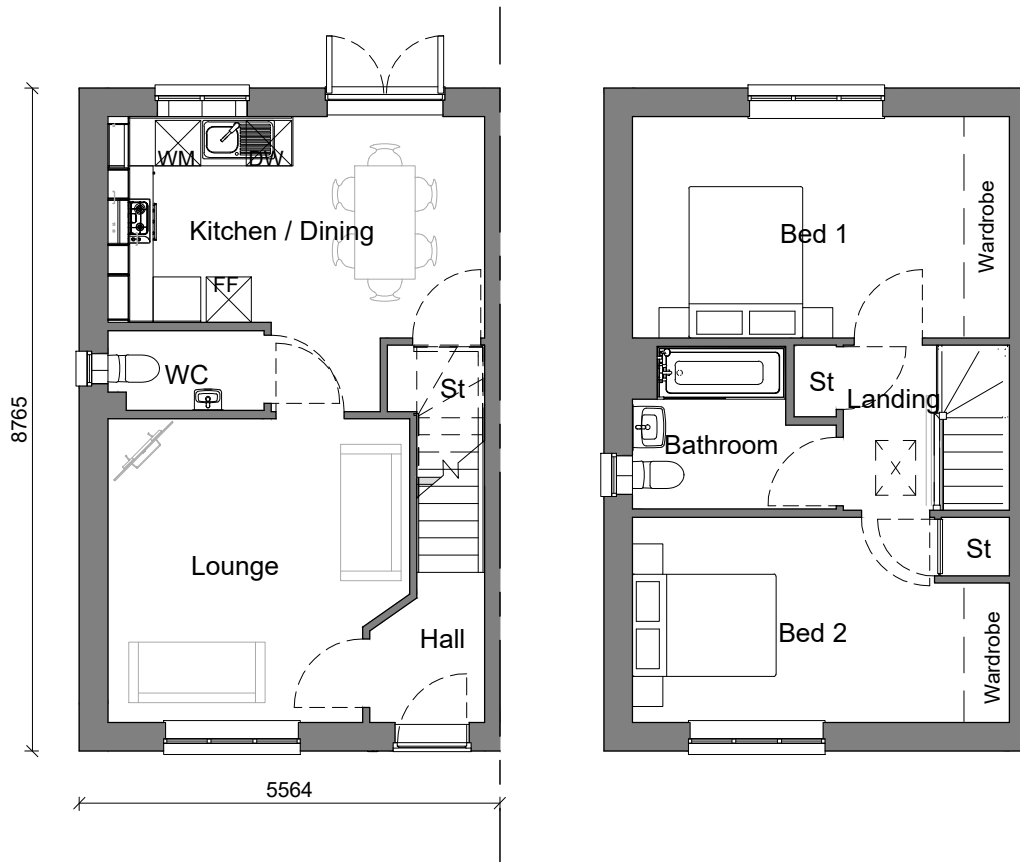


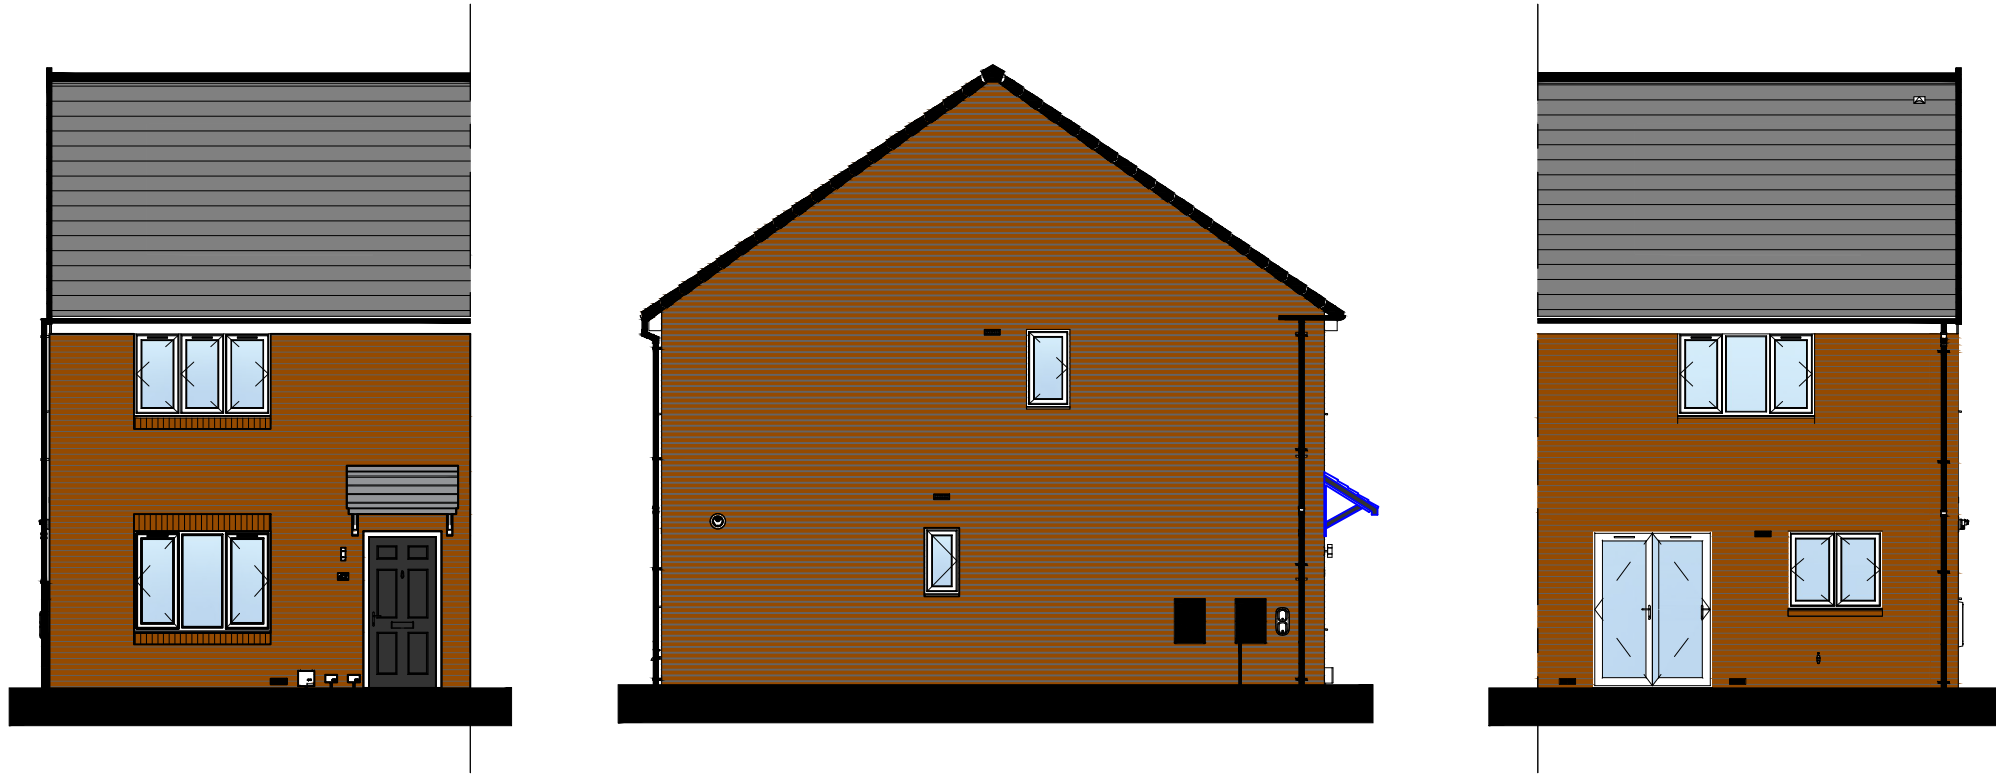

Walkman Core Range - Plots 122 125 132

			ARCH CHECK		ENG CHECK	
THE WALKMAN - PLANNING DRAWING CORE						
			M.C.I. Developments Ltd. 15 Beecham Court, Smithy Brook Road, Wigan, WN3 6PR tel: 08448871467 fax: 08448871468 web: www.mcidevelopments.com email: admin@mcidevelopments.com			
A KEEPMOAT HOMES COMPANY						
TRUB FARM, ROCHDALE						
IG		1:100		DRAWING NUMBER		REV
20.05.24		@ A3 000		MCI-000-DR-A-WAL-203		-