


ASCERTAIN THE PRECISE QUANTITIES, LOCATIONS, AND TYPES OF SYSTEMS TO BE INSTALLED. THIS INCLUDES ELECTRICAL OUTLETS, GAS CONNECTIONS, PLUMBING AND HEATING SYSTEMS, DRAINAGE, & DECORATIVE FINISHES, AMONG OTHER DETAILS.

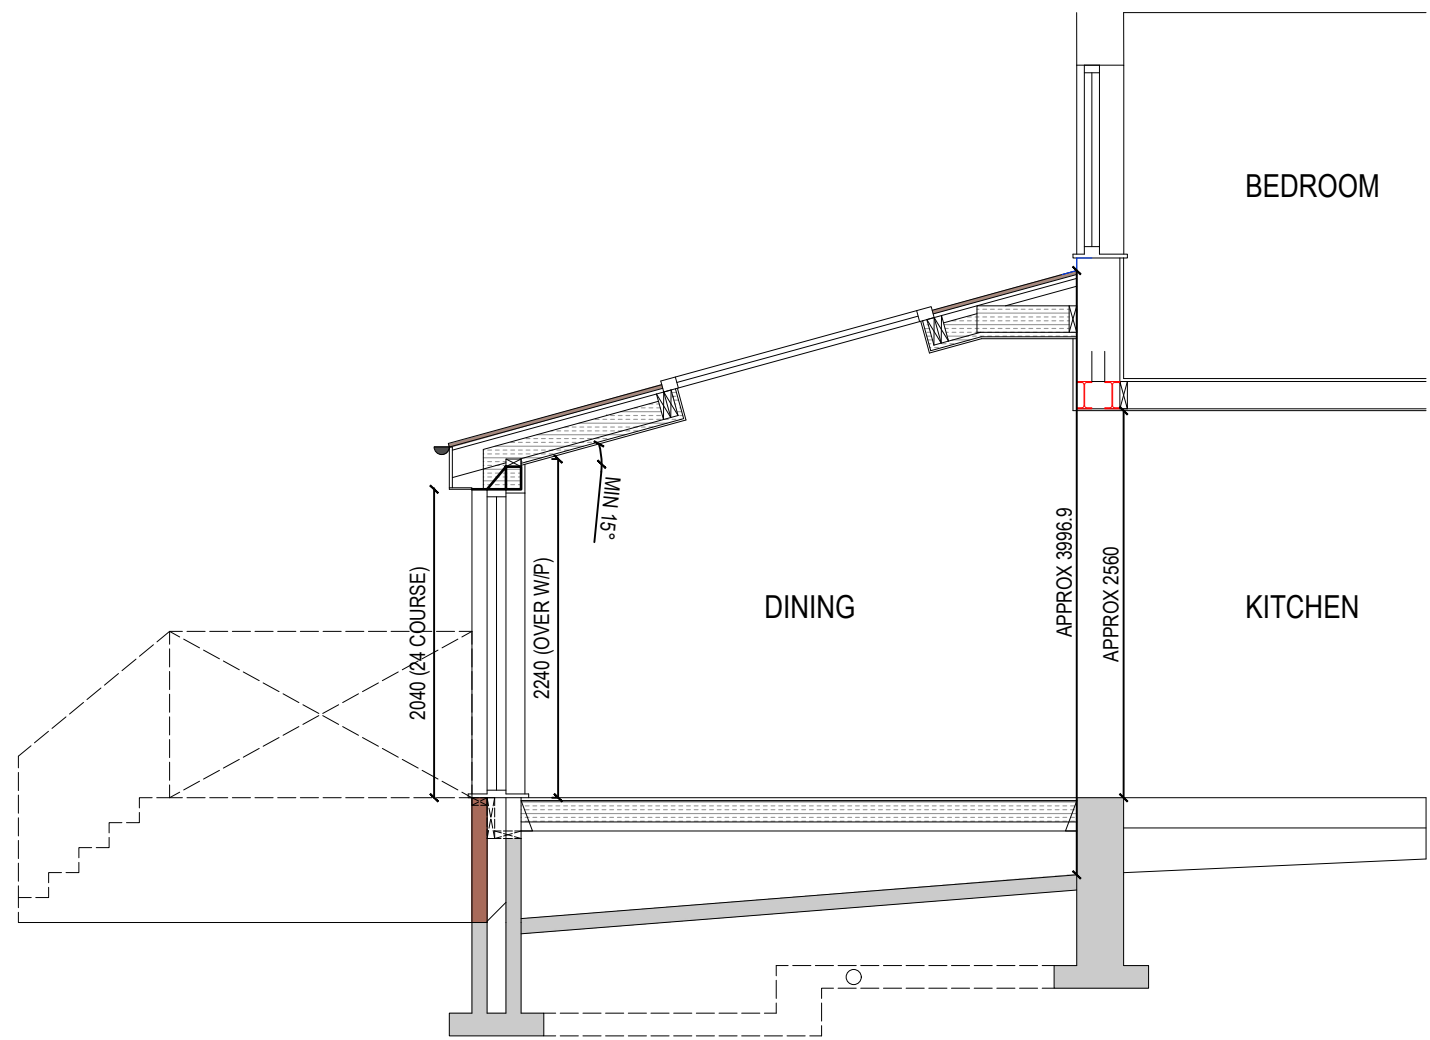

PROPOSED SECTION A-A



TE 23/01/2025