
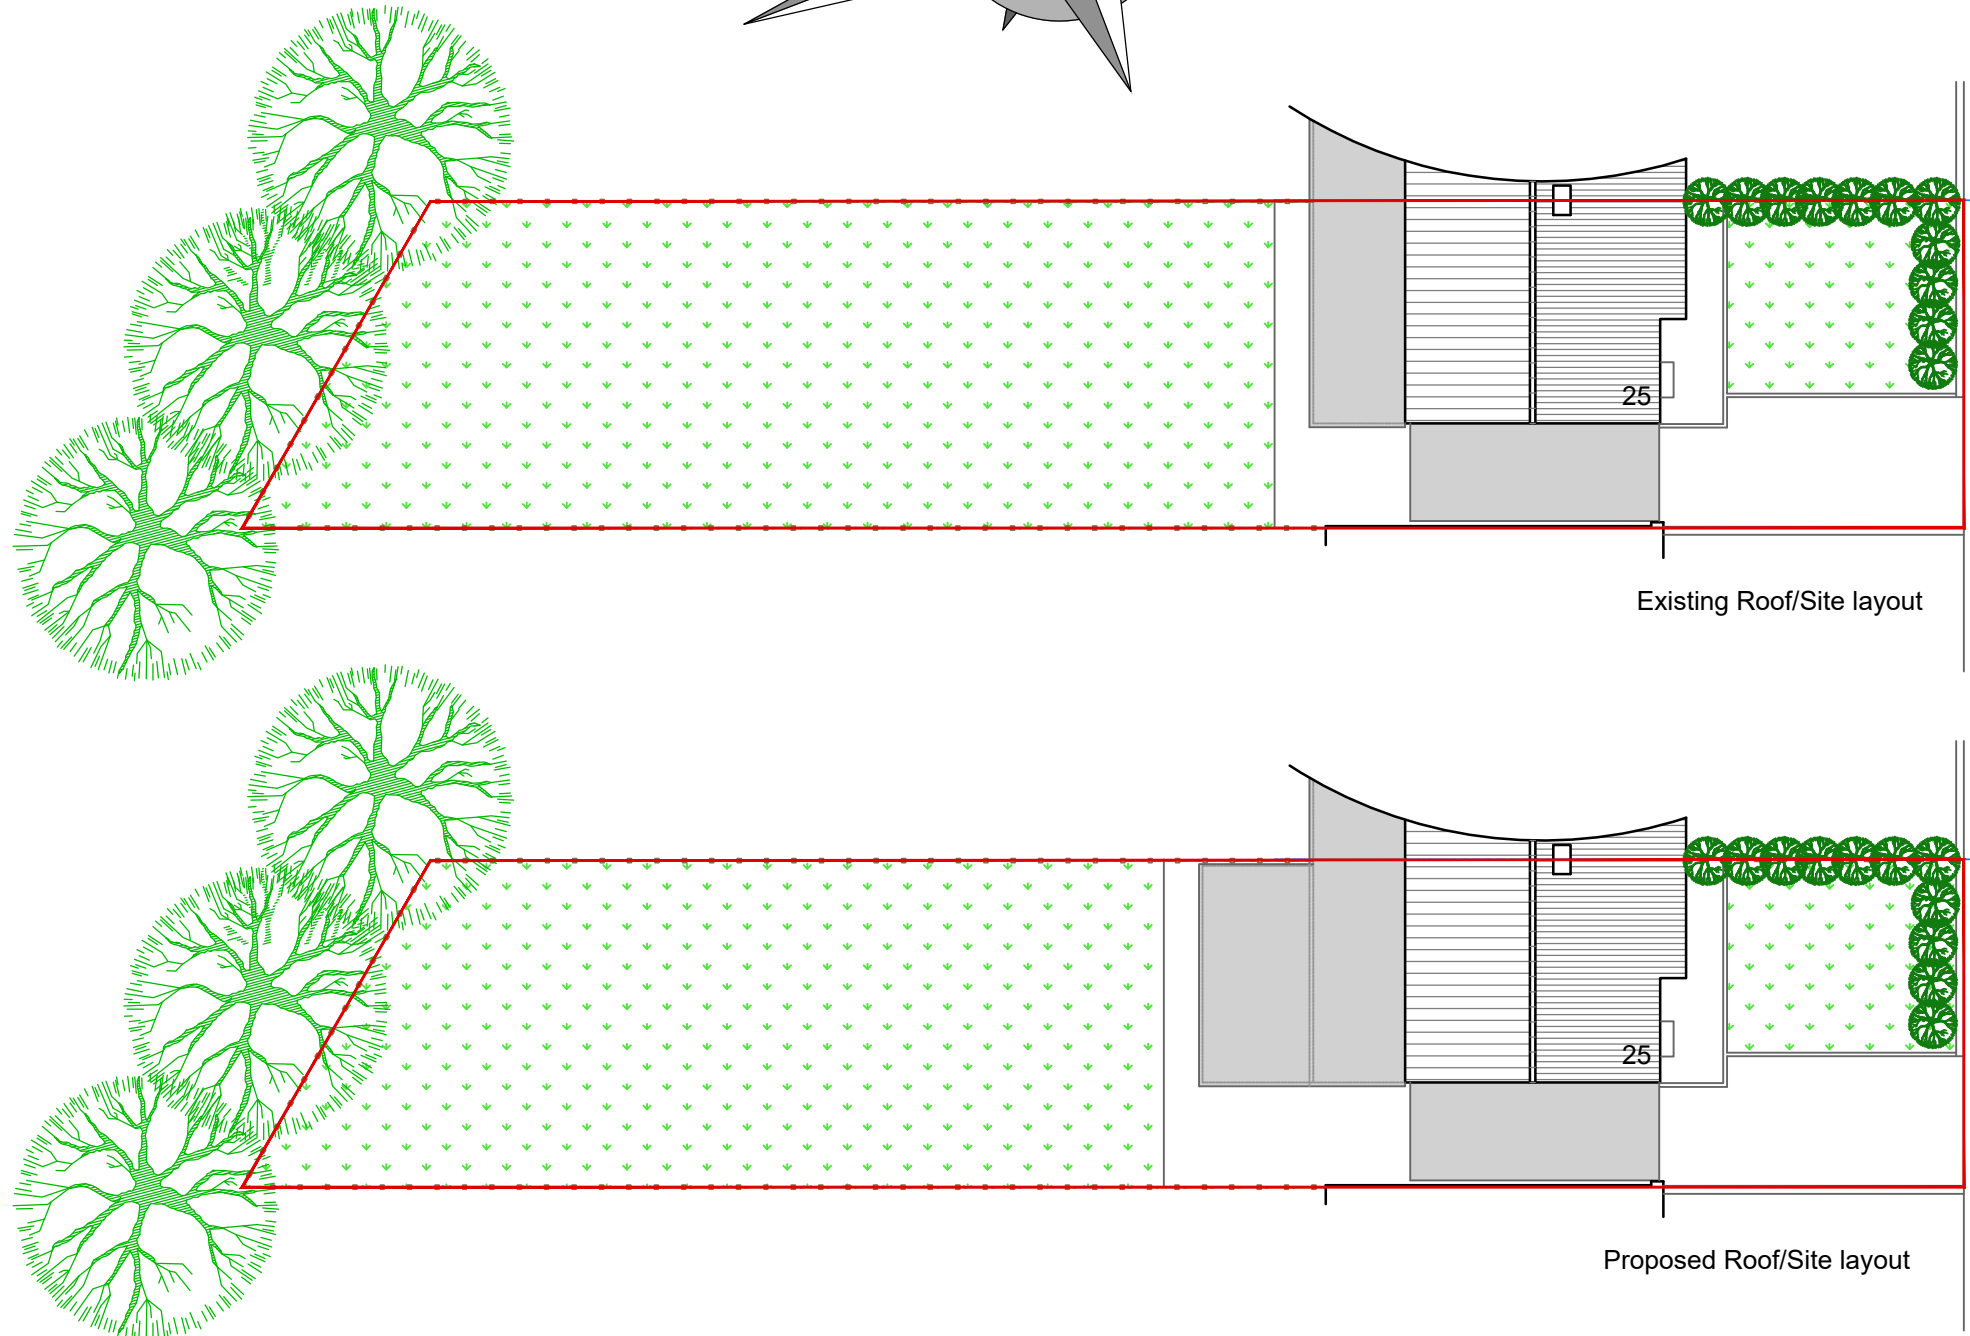


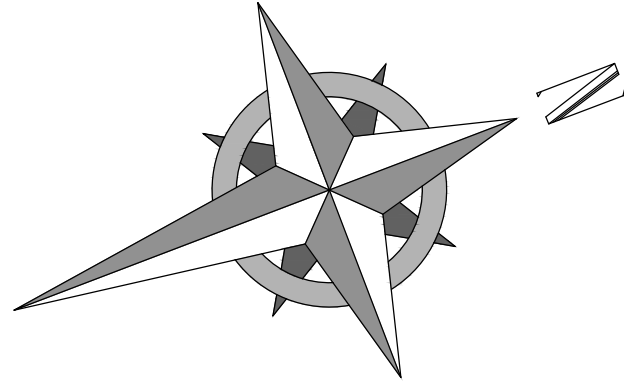

Parsons Drive

Parsons Drive

Existing Roof/Site layout

Proposed Roof/Site layout

Status
Forwarded for L.A Planning approval

Project
Proposed Single-storey Flat-roof
Rear Extension to form increased
living accommodation + various
Internal & External Alterations,
25 Parsons Drive, Middleton,
Manchester, M24 5DJ

Title
Existing & Proposed site layouts

Client
Miss A. Cannon & Mr D. Wilson

Date	Scale
03:25	1:200@A3

Job no	Drawing no	Revision
25-009	PL-11	



AB Architecture Ltd
Andrew Barber - Director

31 Raddcliffe Road, Winsford
Cheshire, CW7 1RE

07739 795785
www.abarch.co.uk
andy@abarch.co.uk