


CAR PARK McDONALD'S RESTAURANT DRIVE THRU MOLESWORTH STREET

Section A-A
Scale 1:200



Key Plan
Scale 1:500

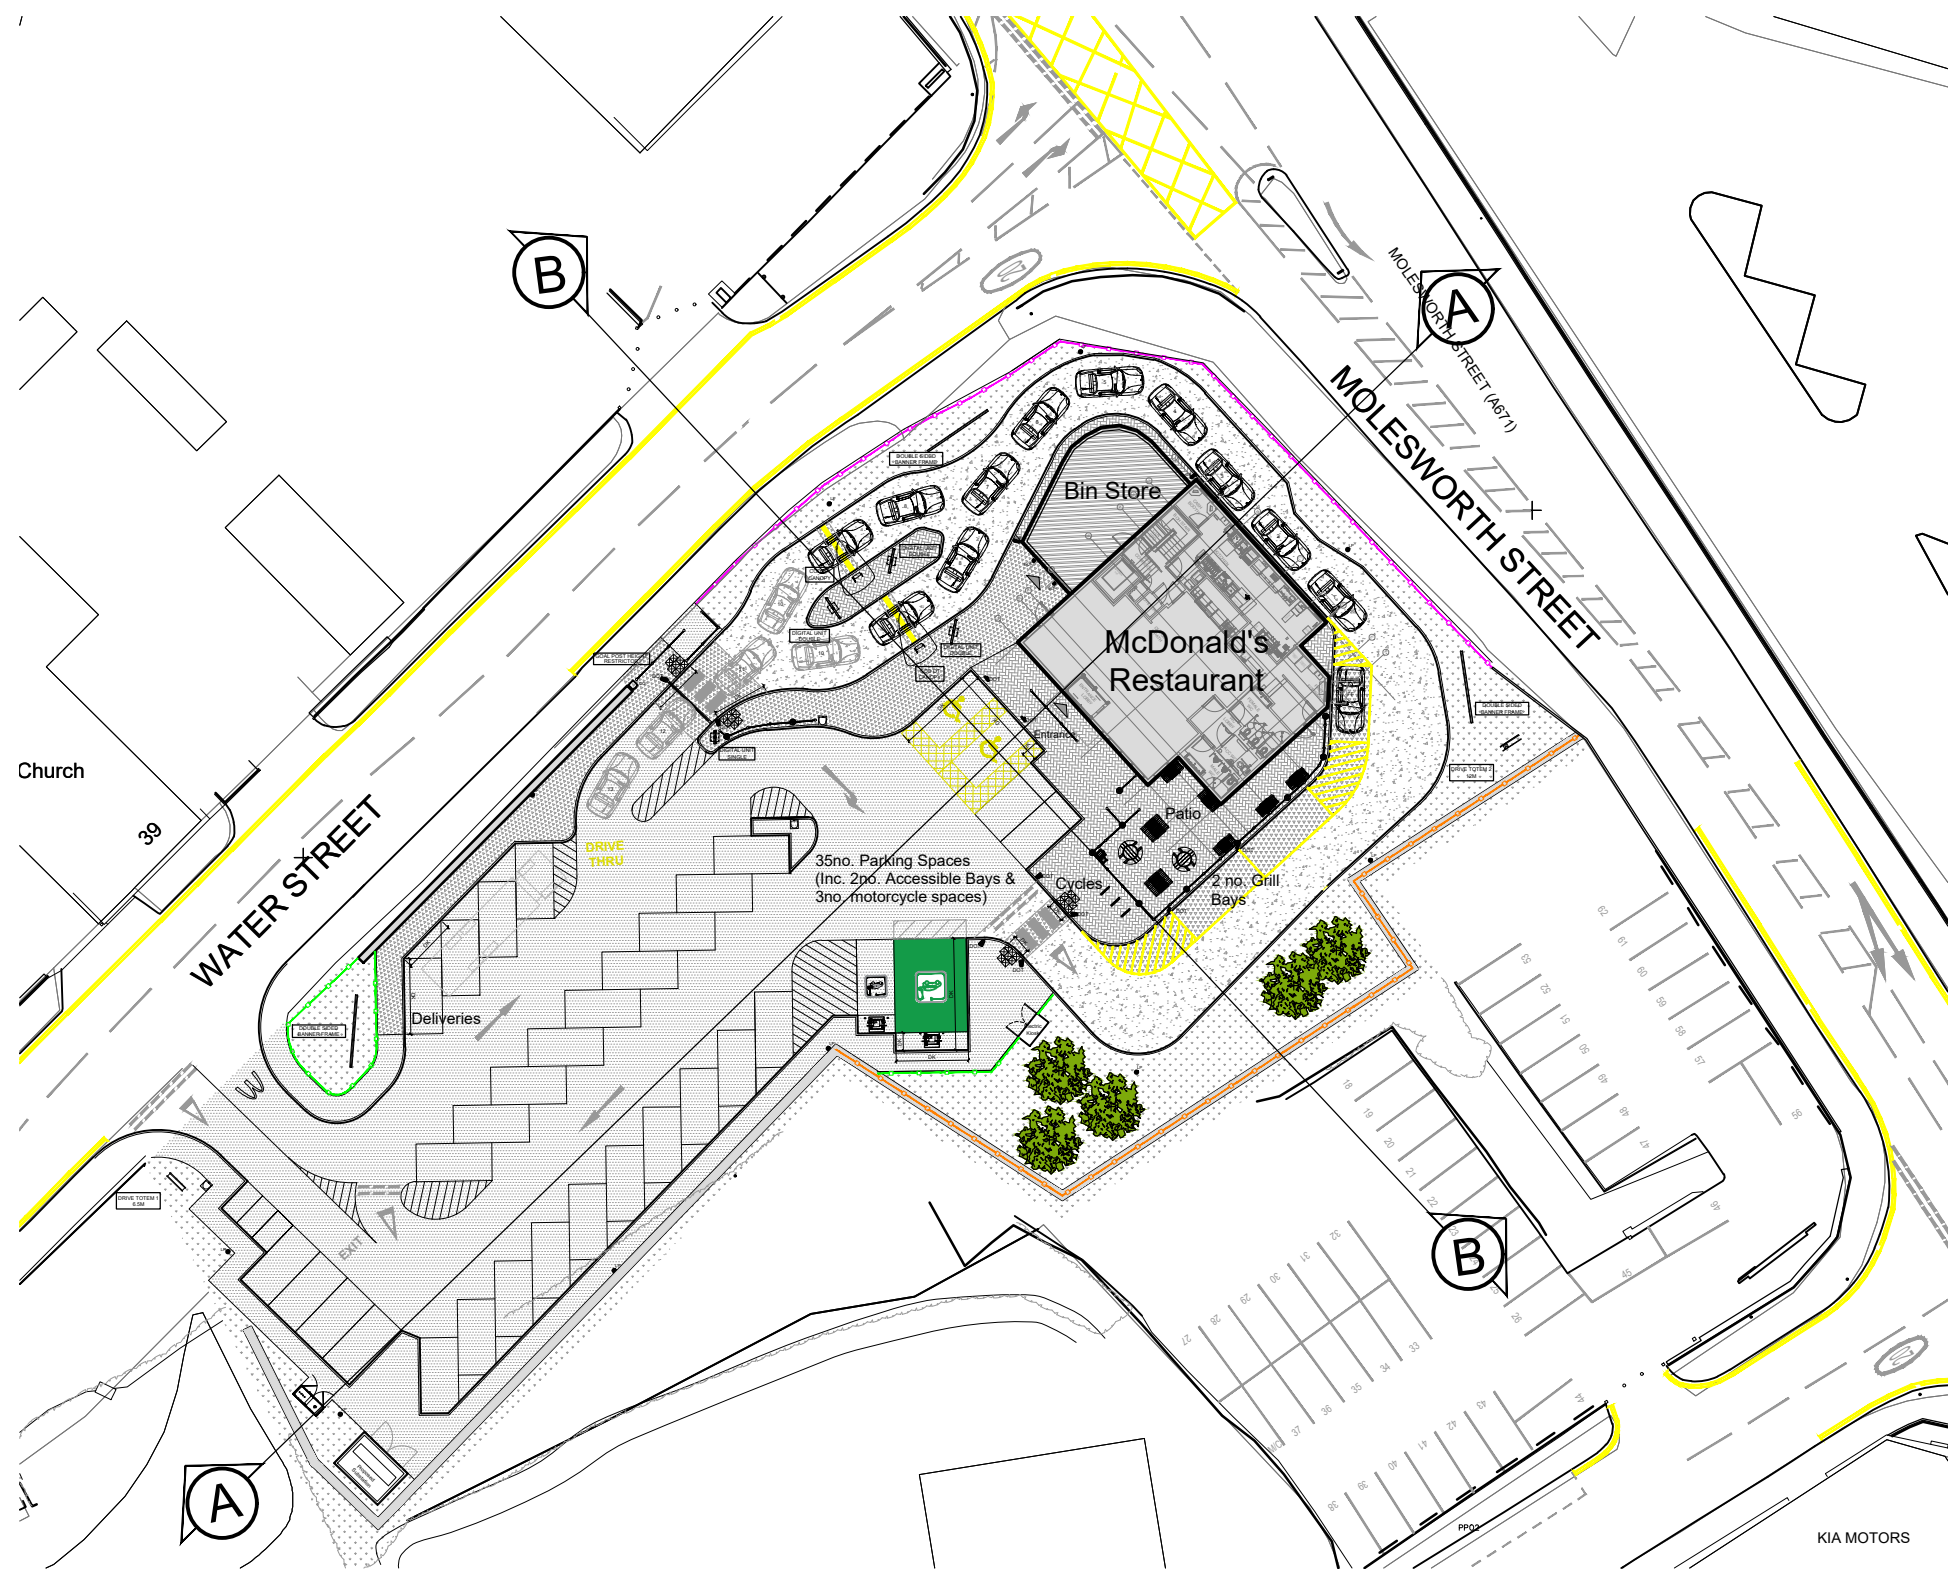

DRIVE THRU McDONALD'S RESTAURANT DRIVE THRU ADJACENT CAR PARK

Section B-B
Scale 1:200

NOTES

- All dimensions and levels are to be checked on site.
- Any discrepancies are to be reported to the architect before any work commences.
- This drawing shall not be scaled to ascertain any dimensions. Work to figured dims only.
- This drawing shall not be reproduced without express written permission from AEW.
- Title overlay drawings and ownership boundaries are produced using all reasonable endeavours. AEW cannot be responsible for the accuracy or scale discrepancy of base plans supplied to them.
- All works are to be undertaken in accordance with Building Regulations and the latest British Standards.
- All proprietary materials and products are to be used strictly in accordance with the manufacturers recommendations.

CDM 2015

Client notified of duties: **At Design Workshop**

Principal Designer: **CSS**

Unless noted below, all known hazards have been highlighted on the drawing:

Drawing based on:

- Glanville's Topographical Site Survey, Drawing no: 4230334/4101, Dated: June 2024
- OS Map
- Glanville's Levels Survey, Drawing no: 4230335_PGv2PGv2-Model Dated: March 2025

Existing levels as indicated:

Proposed levels as indicated:

-	19/03/2025	BA	JJS
Initial issue			
REV	Date	Drawn by: -	Checked by:
Status	Purpose of Issue		
S2	For Information		
drawing stage	Planning		
client			

McDonald's Restaurants Ltd

project	store
MOLESWORTH STREET, ROCHDALE	2285

drawing title
Proposed Site Sections & Contextual Elevations

date	19/03/2025	drawn	BA
scale@A1	SHOWN	checked	JJS

PLANNING

Proposed Site Sections & Contextual Elevations

Rev

13484_AEW_2285_1012

aeu architects
0161 214 4370
www.aeuarchitects.com



aeu