


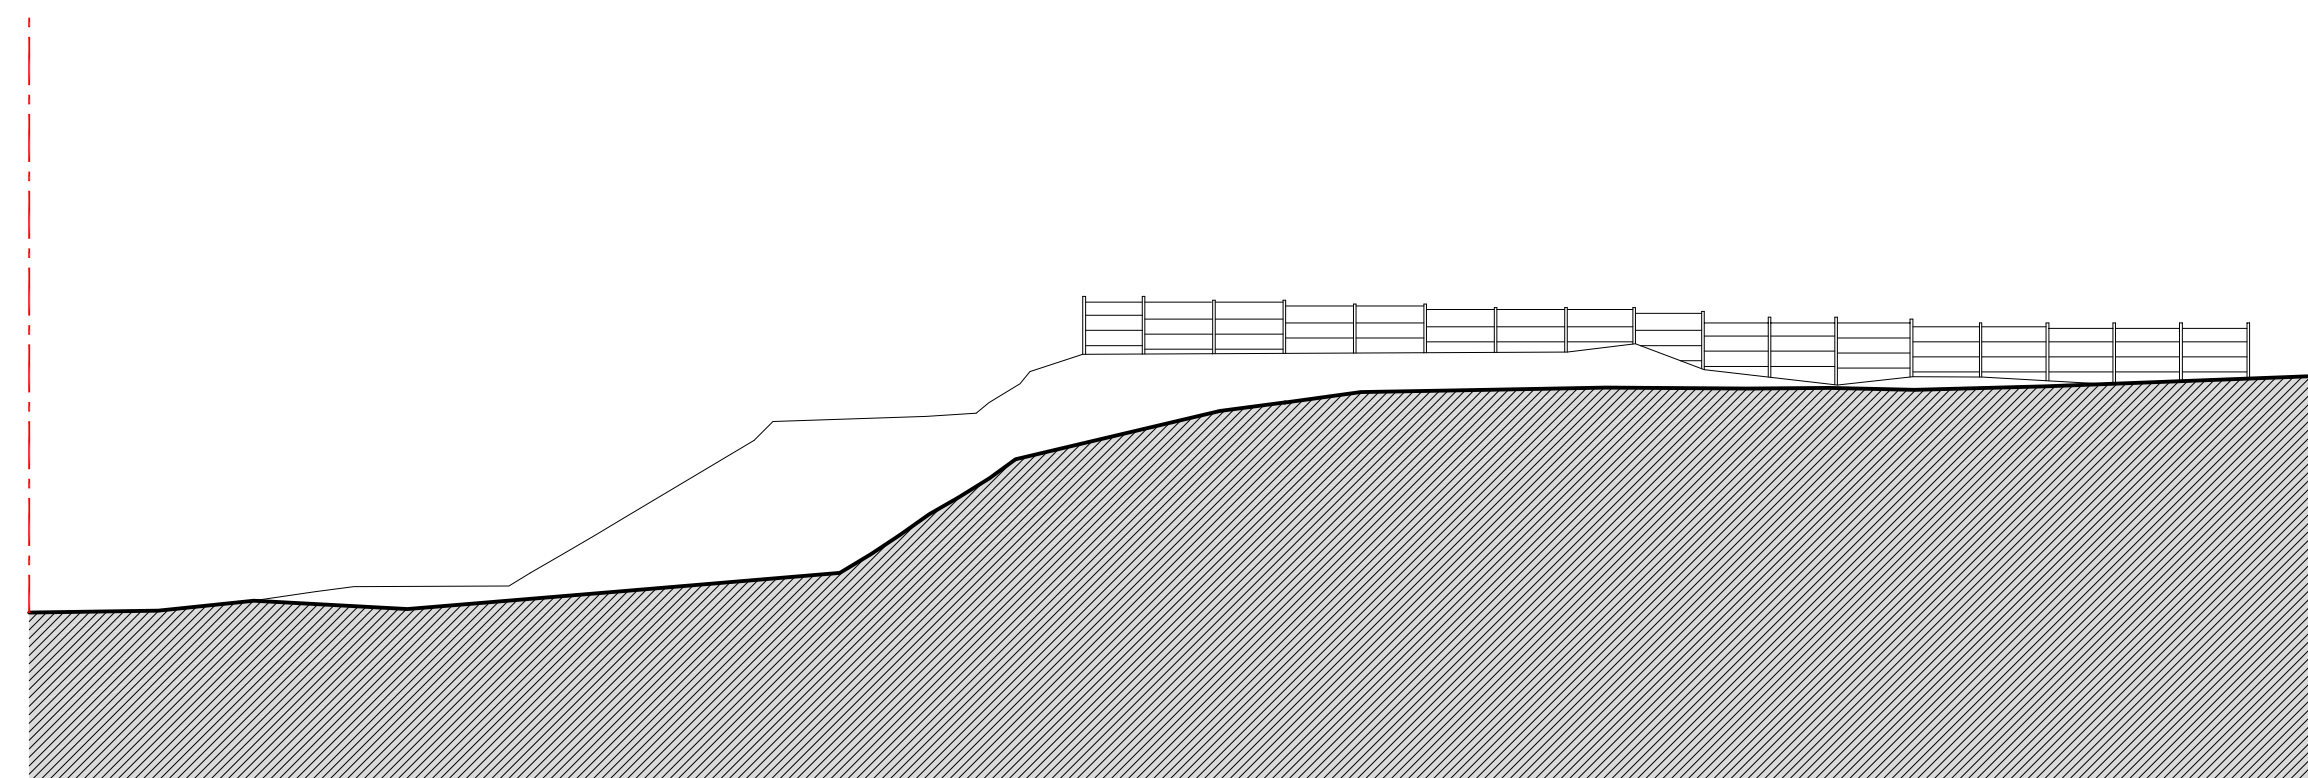

Proposed Site Section B-B 1:200



Existing Site Section B-B 1:200

Scale Bar 1:200

0 10 20m

