

This drawing is for indicative representation only and should not be used for any purposes other than planning. Do not scale from, or use this drawing for construction.

The contractor is to complete the detailed design for the purpose of construction and building regulations approval.


The Structural Engineer to carry out full assessment of scheme and provide all calculations for building control approval prior to starting construction.

CDM REGULATIONS 2015. All current drawings and specifications for the project must be read in conjunction with the Designer's Hazard and Environment Assessment Record.

All intellectual property rights reserved.



Site Boundary

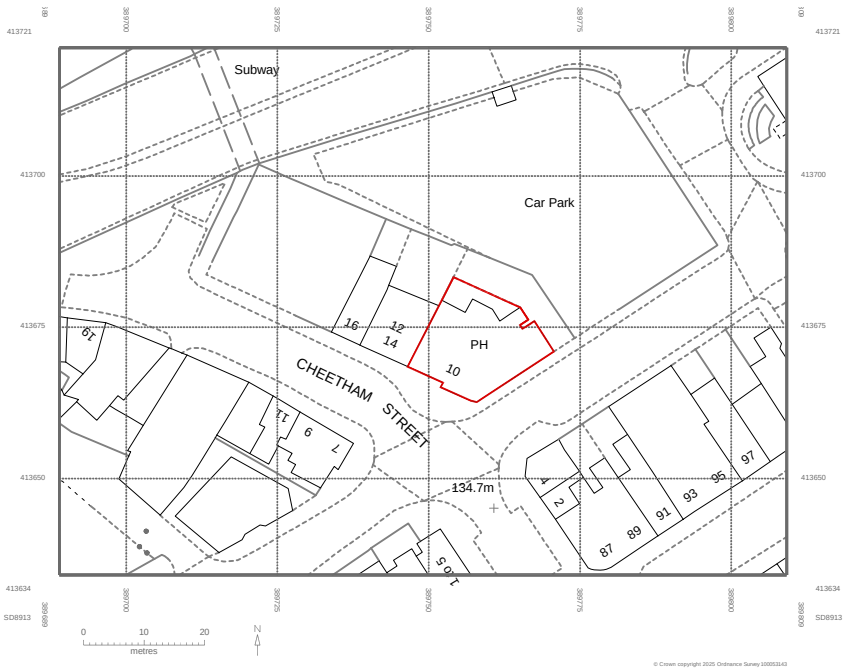

XX/XX/XX Date	First Issue For Comment Comment	- Revision
Project Title PROPOSED ROLLER SHUTTERS		
Address 10 CHEETHAM STREET, ROCHDALE, OL16 1DL		
Drawing SITE LOCATION PLAN		
Scale 1:1250 @ A4	Date 27th JAN 2025	Drawing no. 030_01
Rev. -		
TM 07902 677778 tanveer@tma-co.uk 46A Greenpark Road, Manchester, M22 4DR		
COPYRIGHT © 2025TMA		