
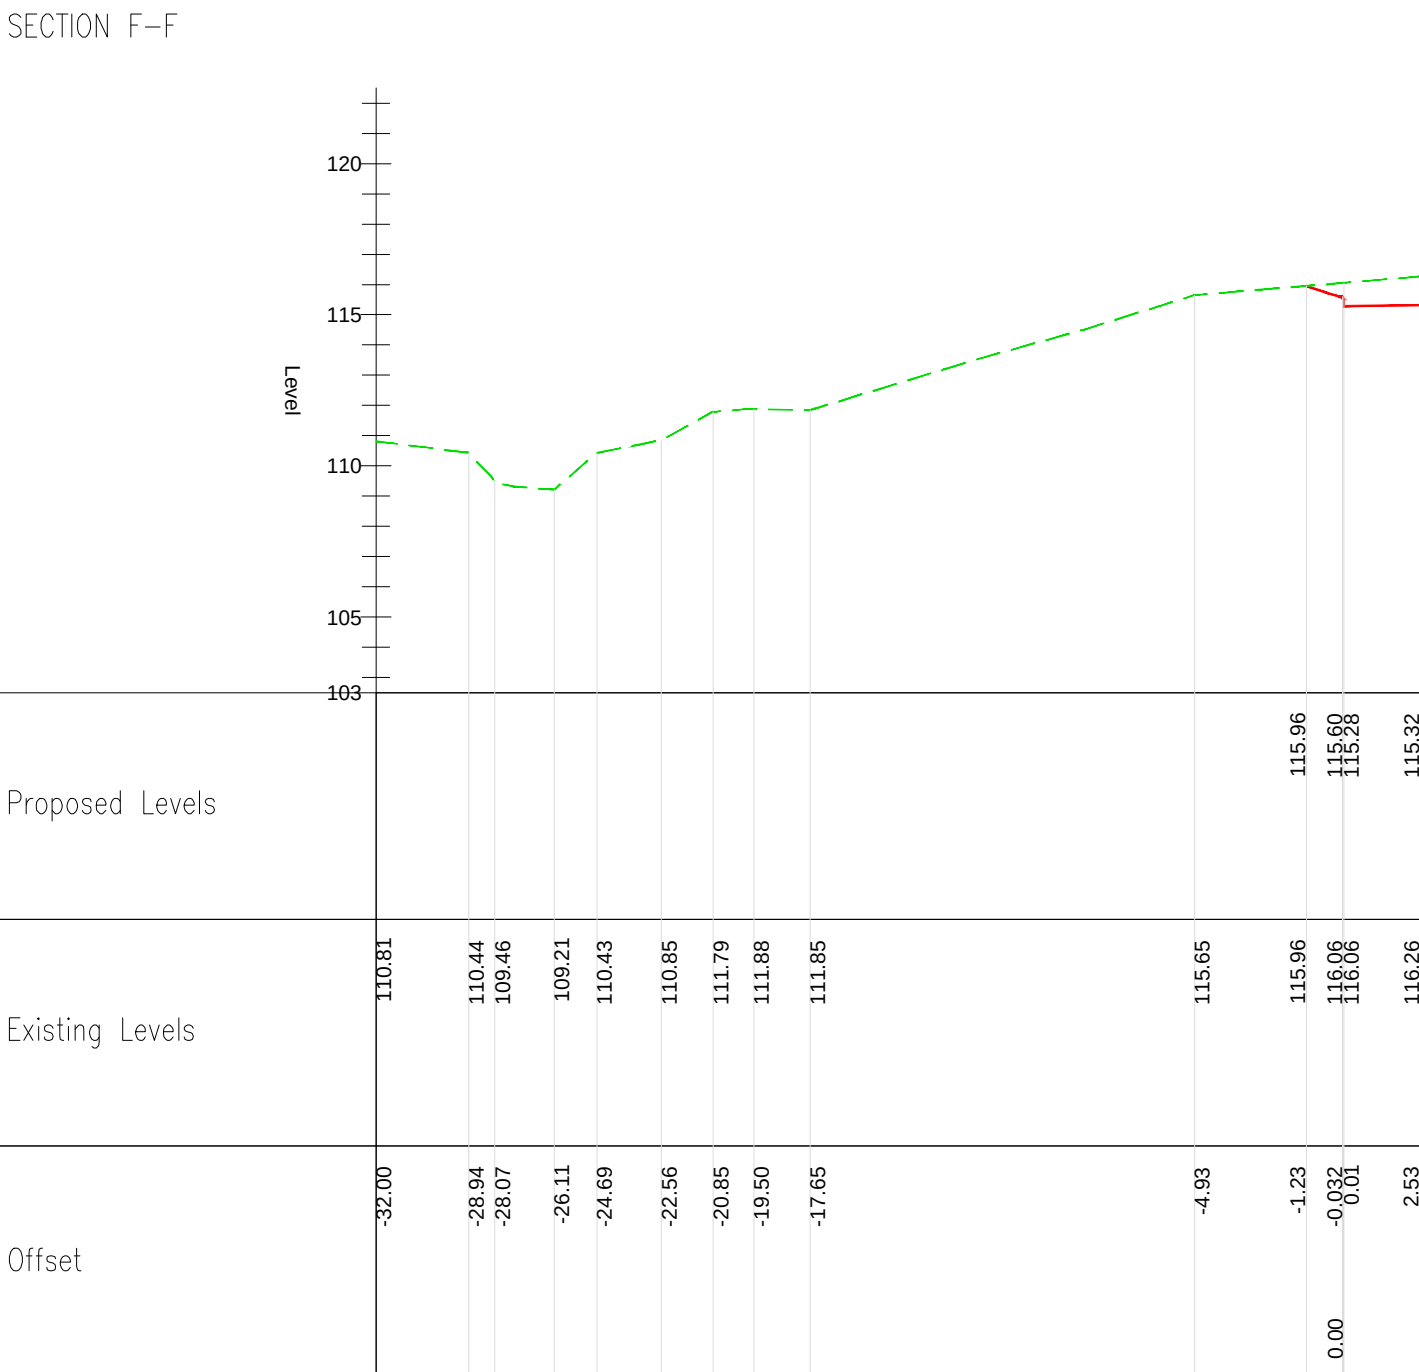
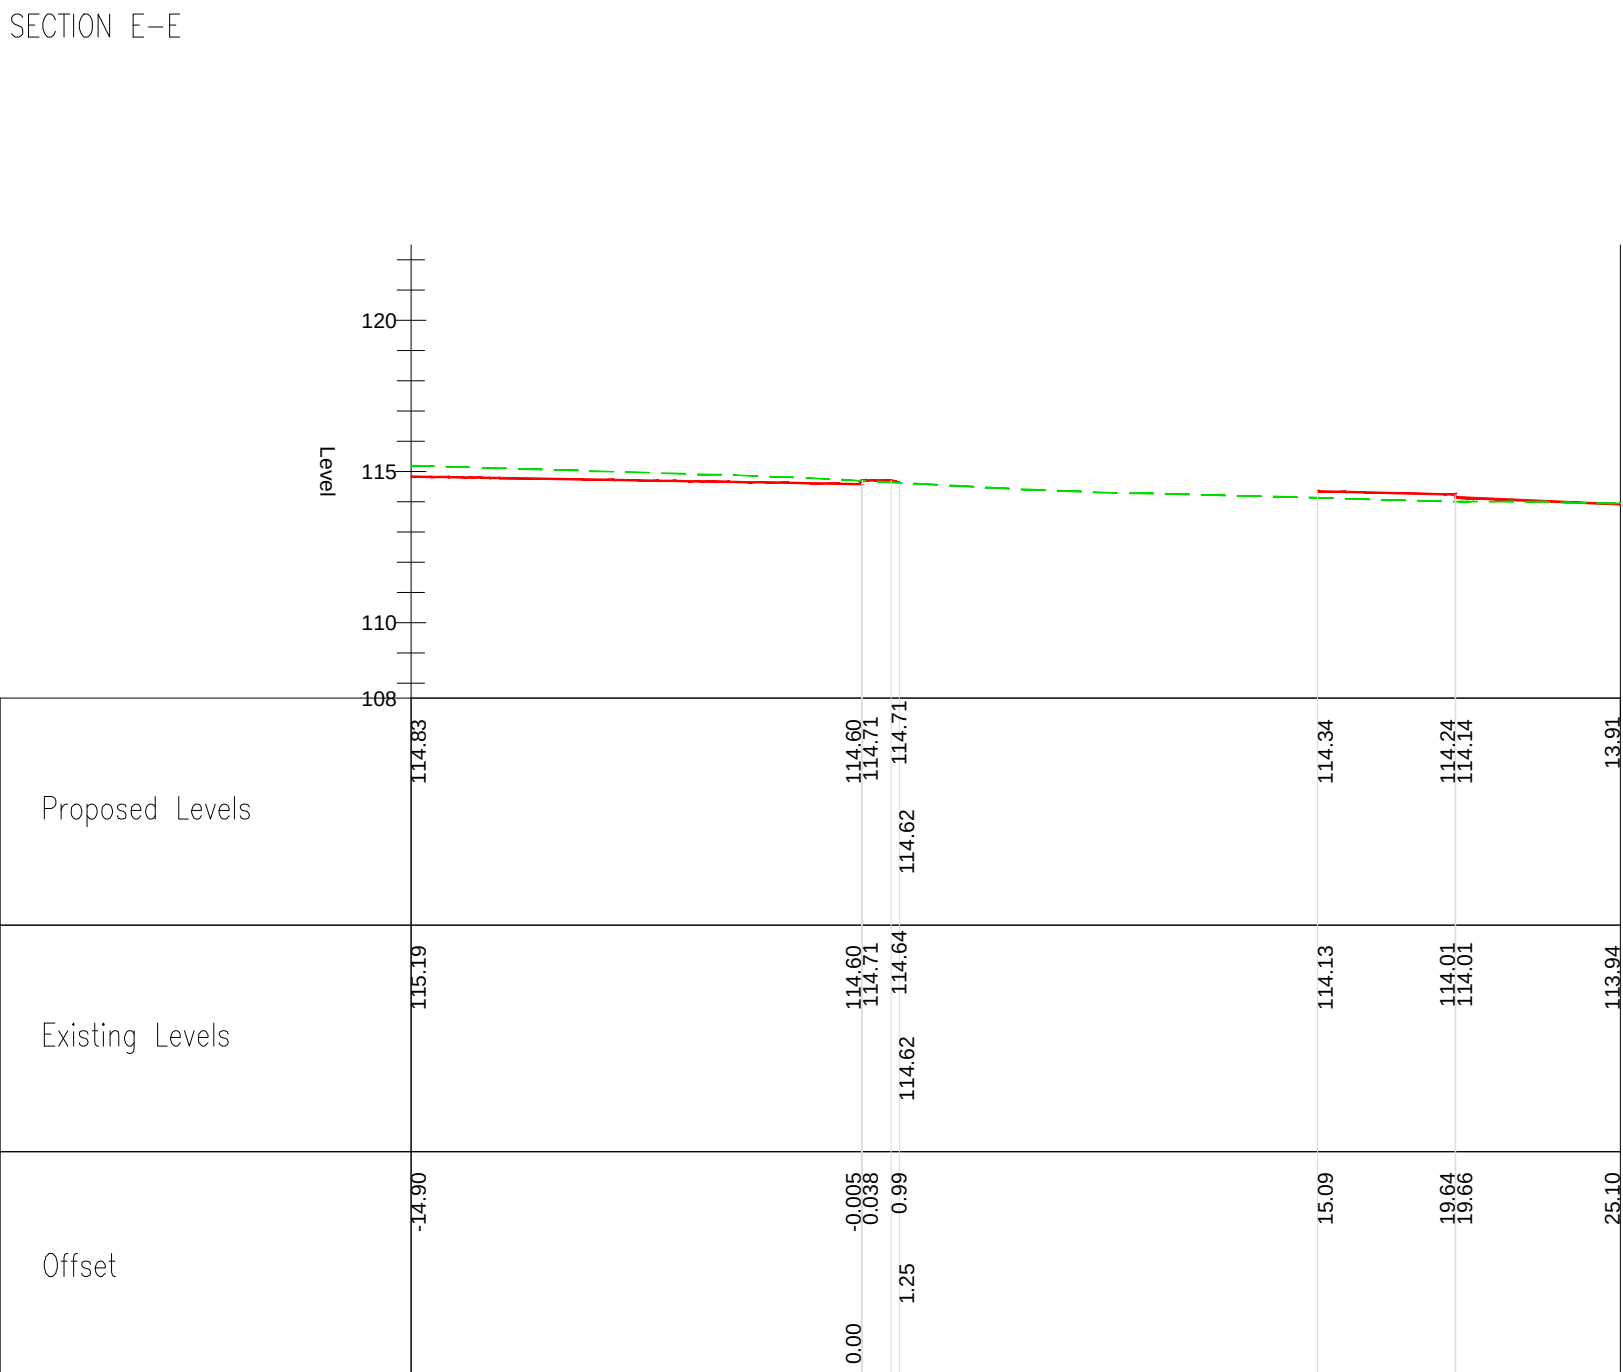
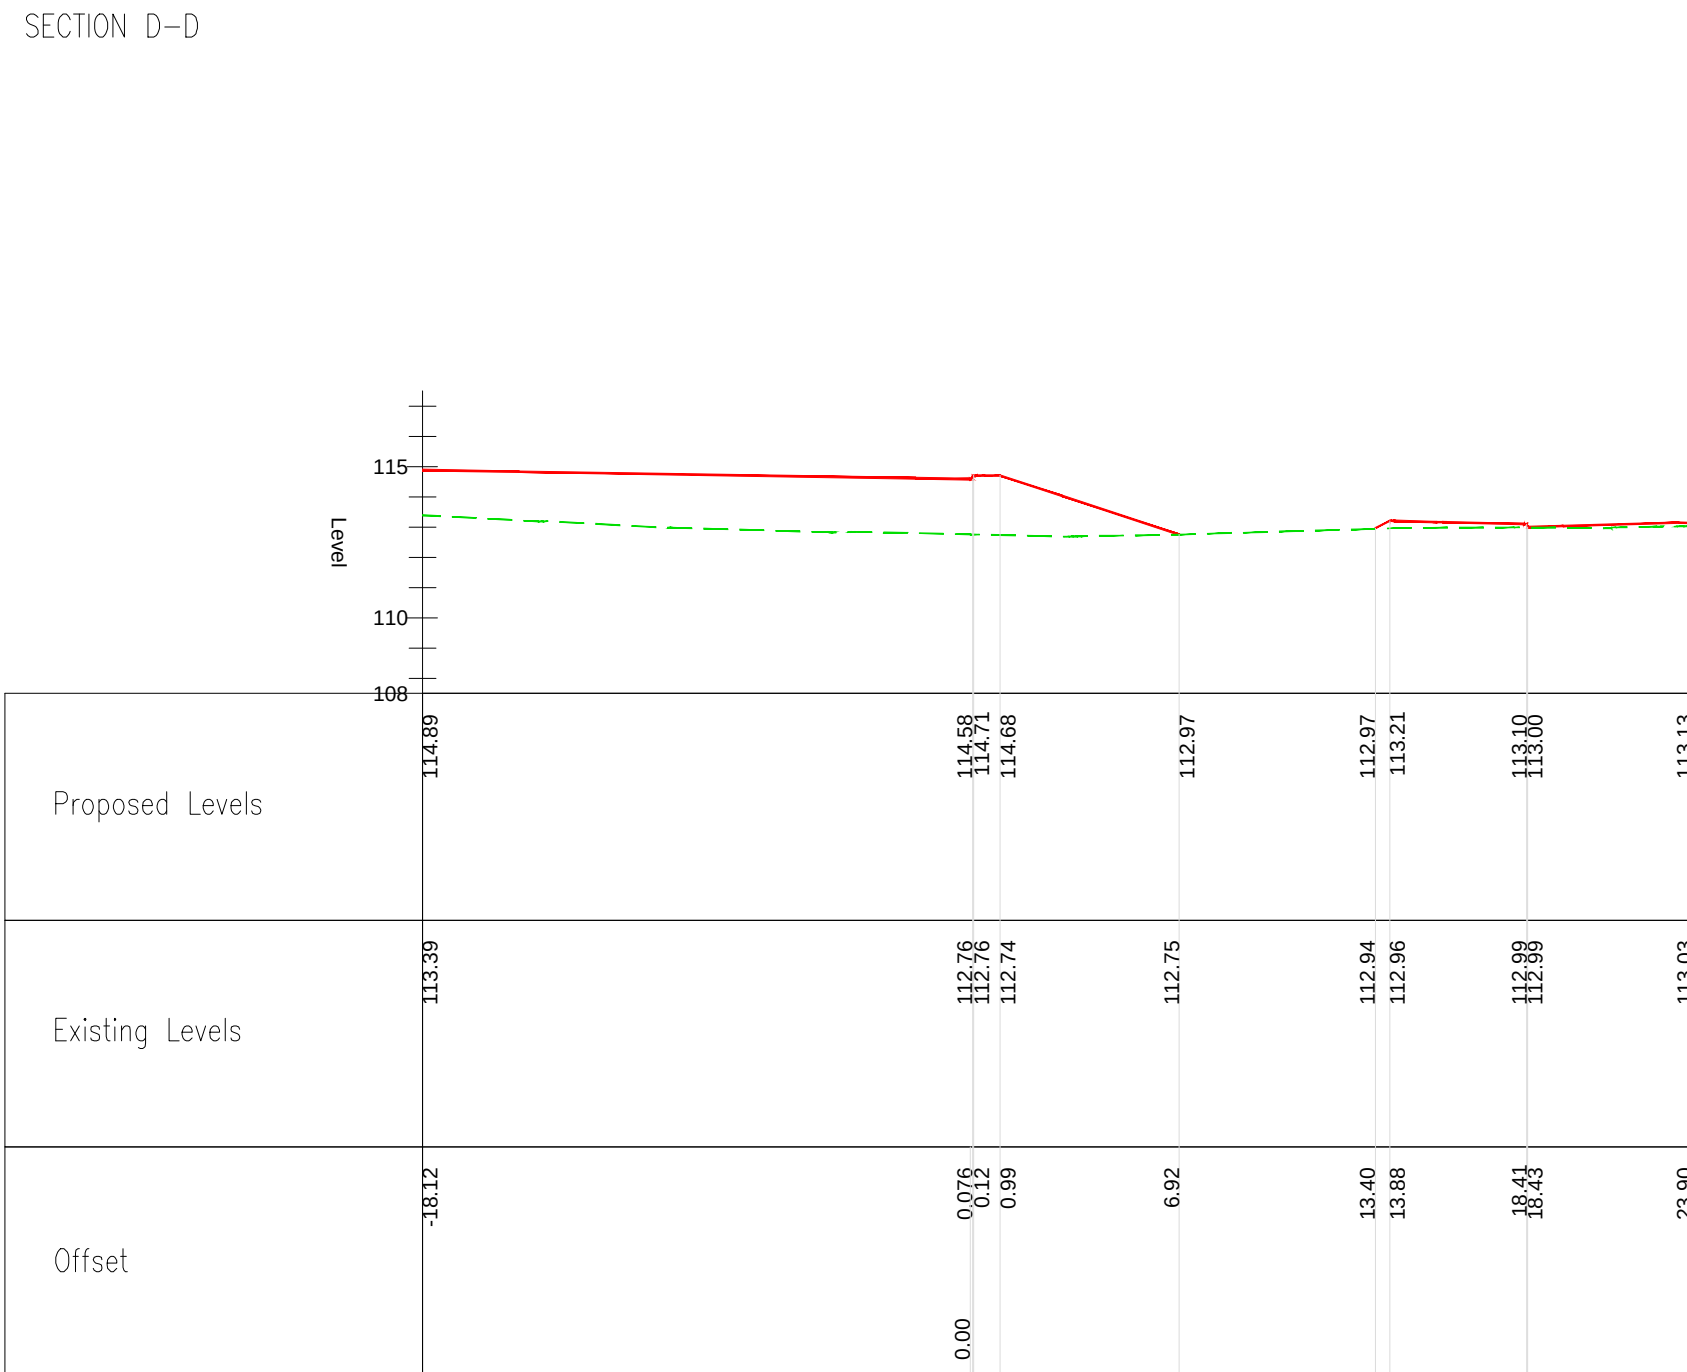
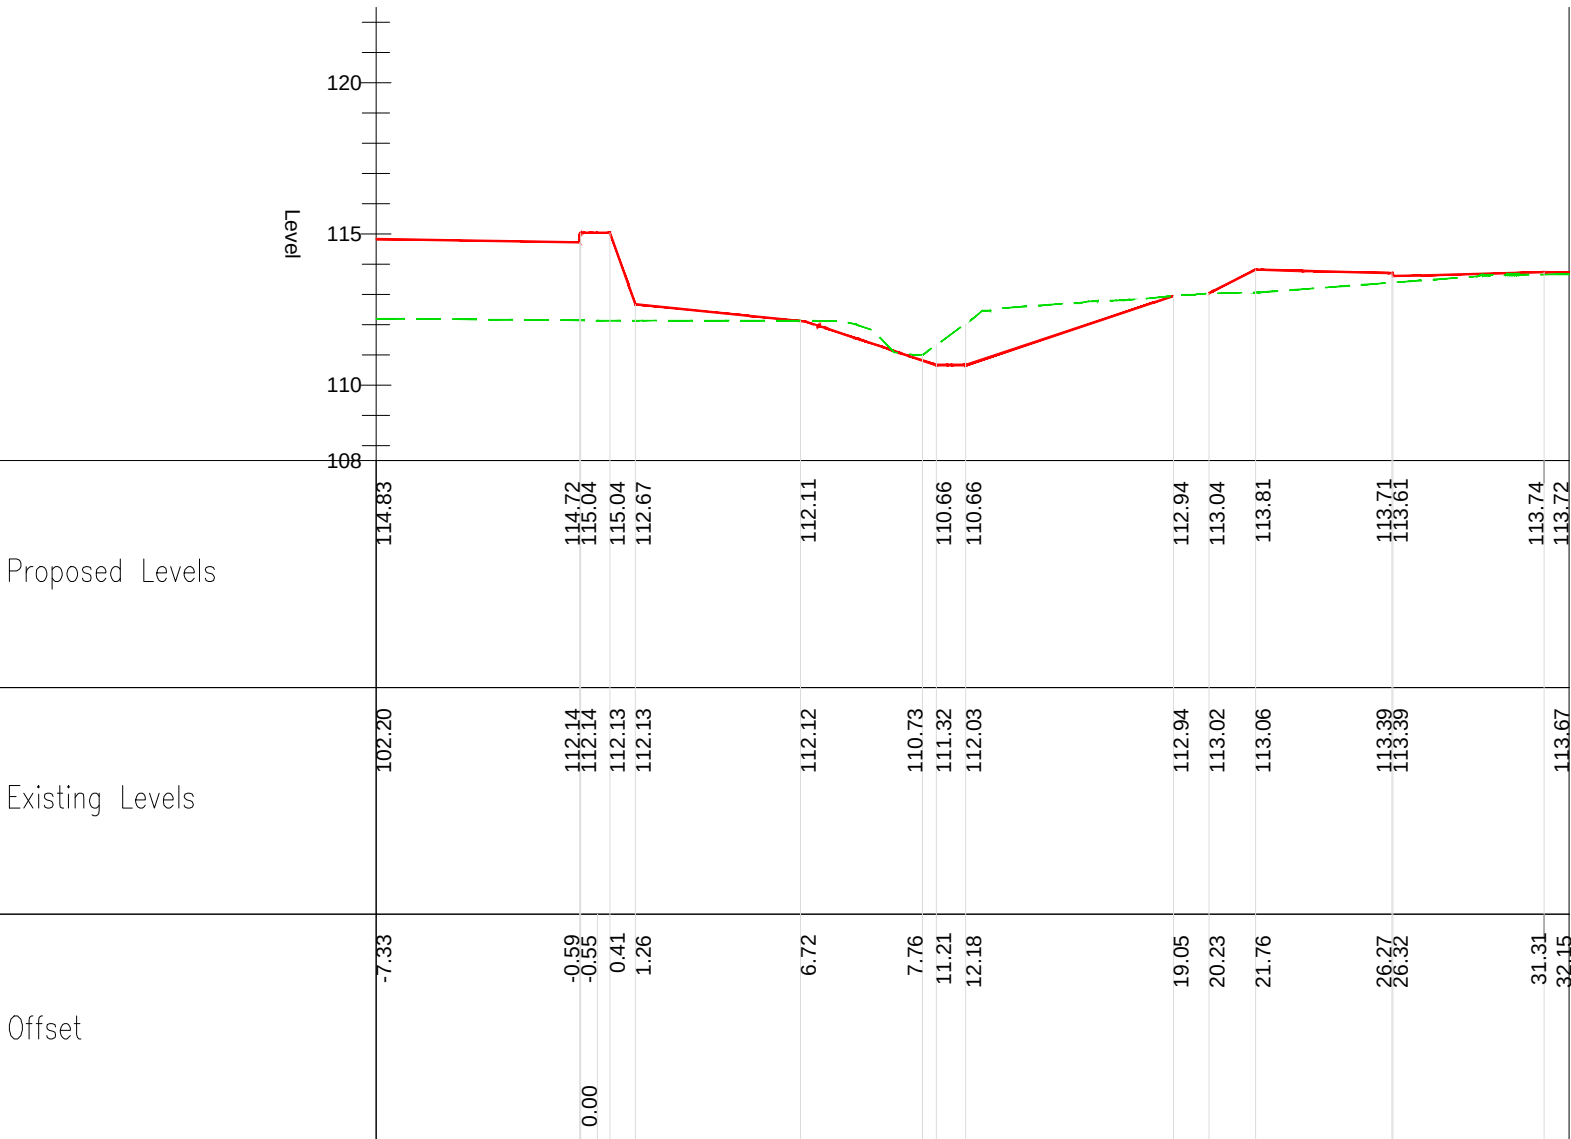
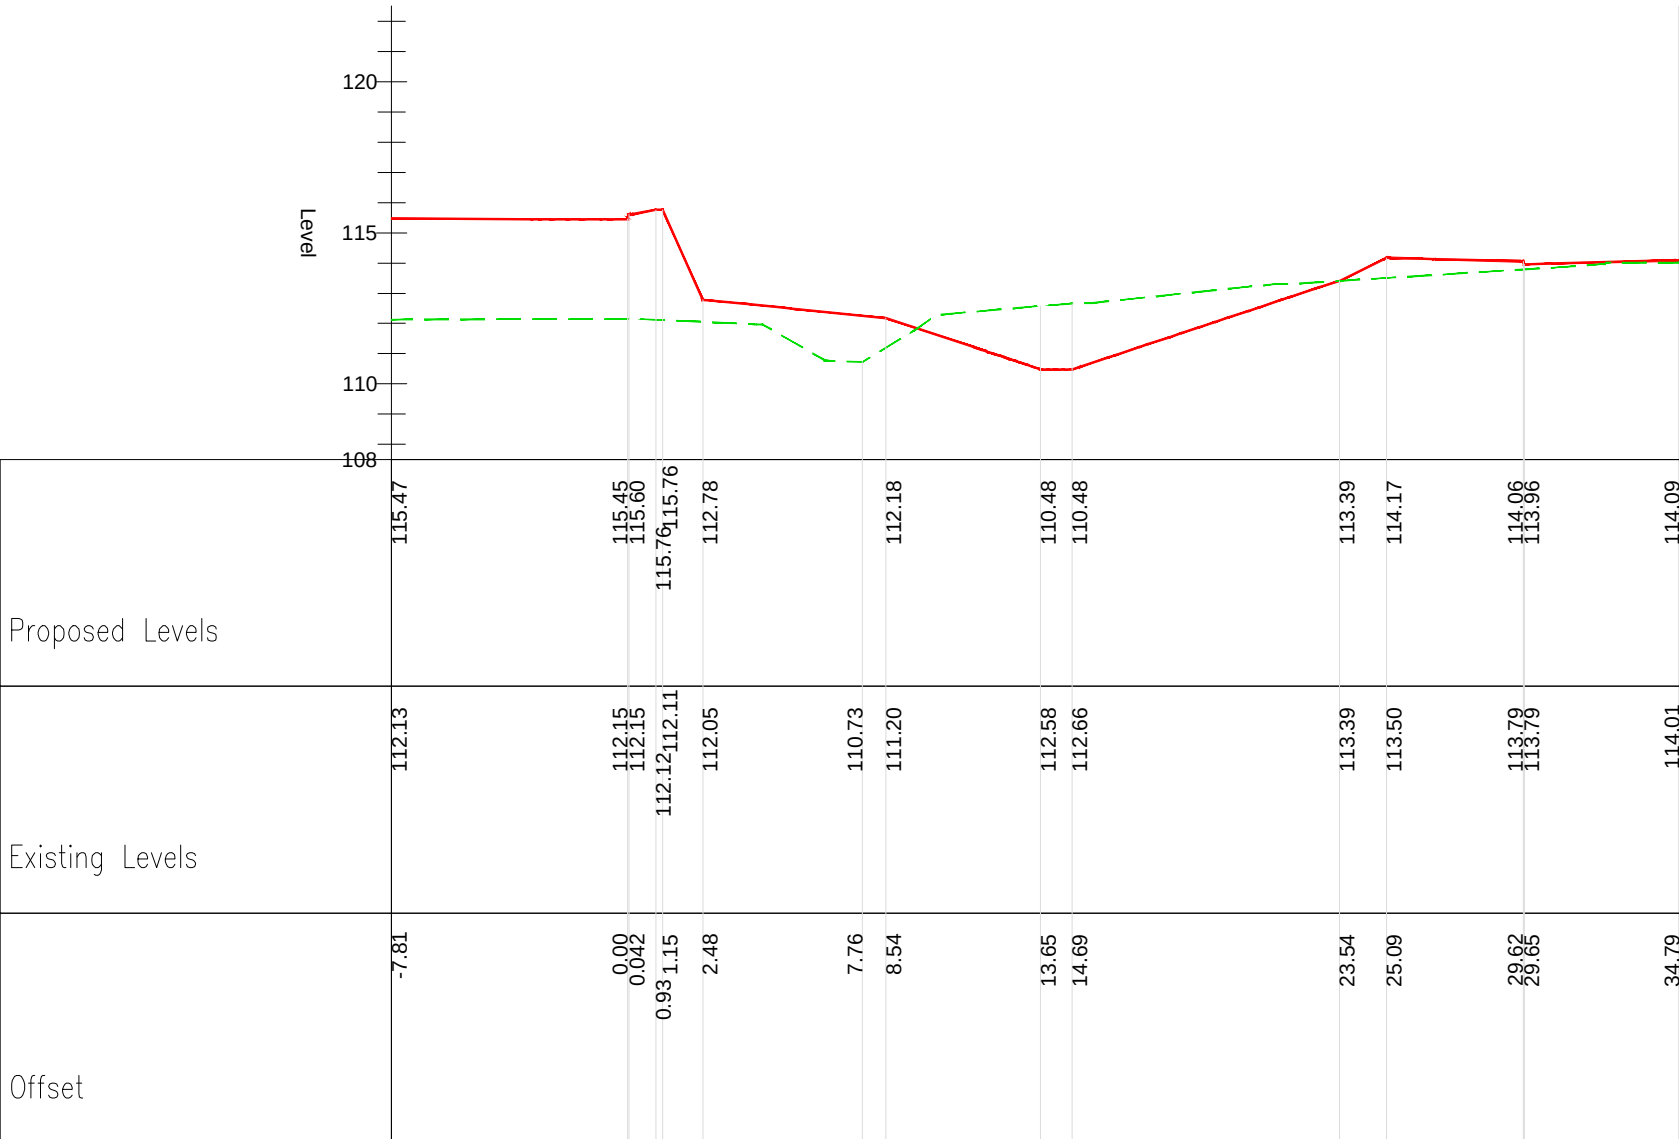
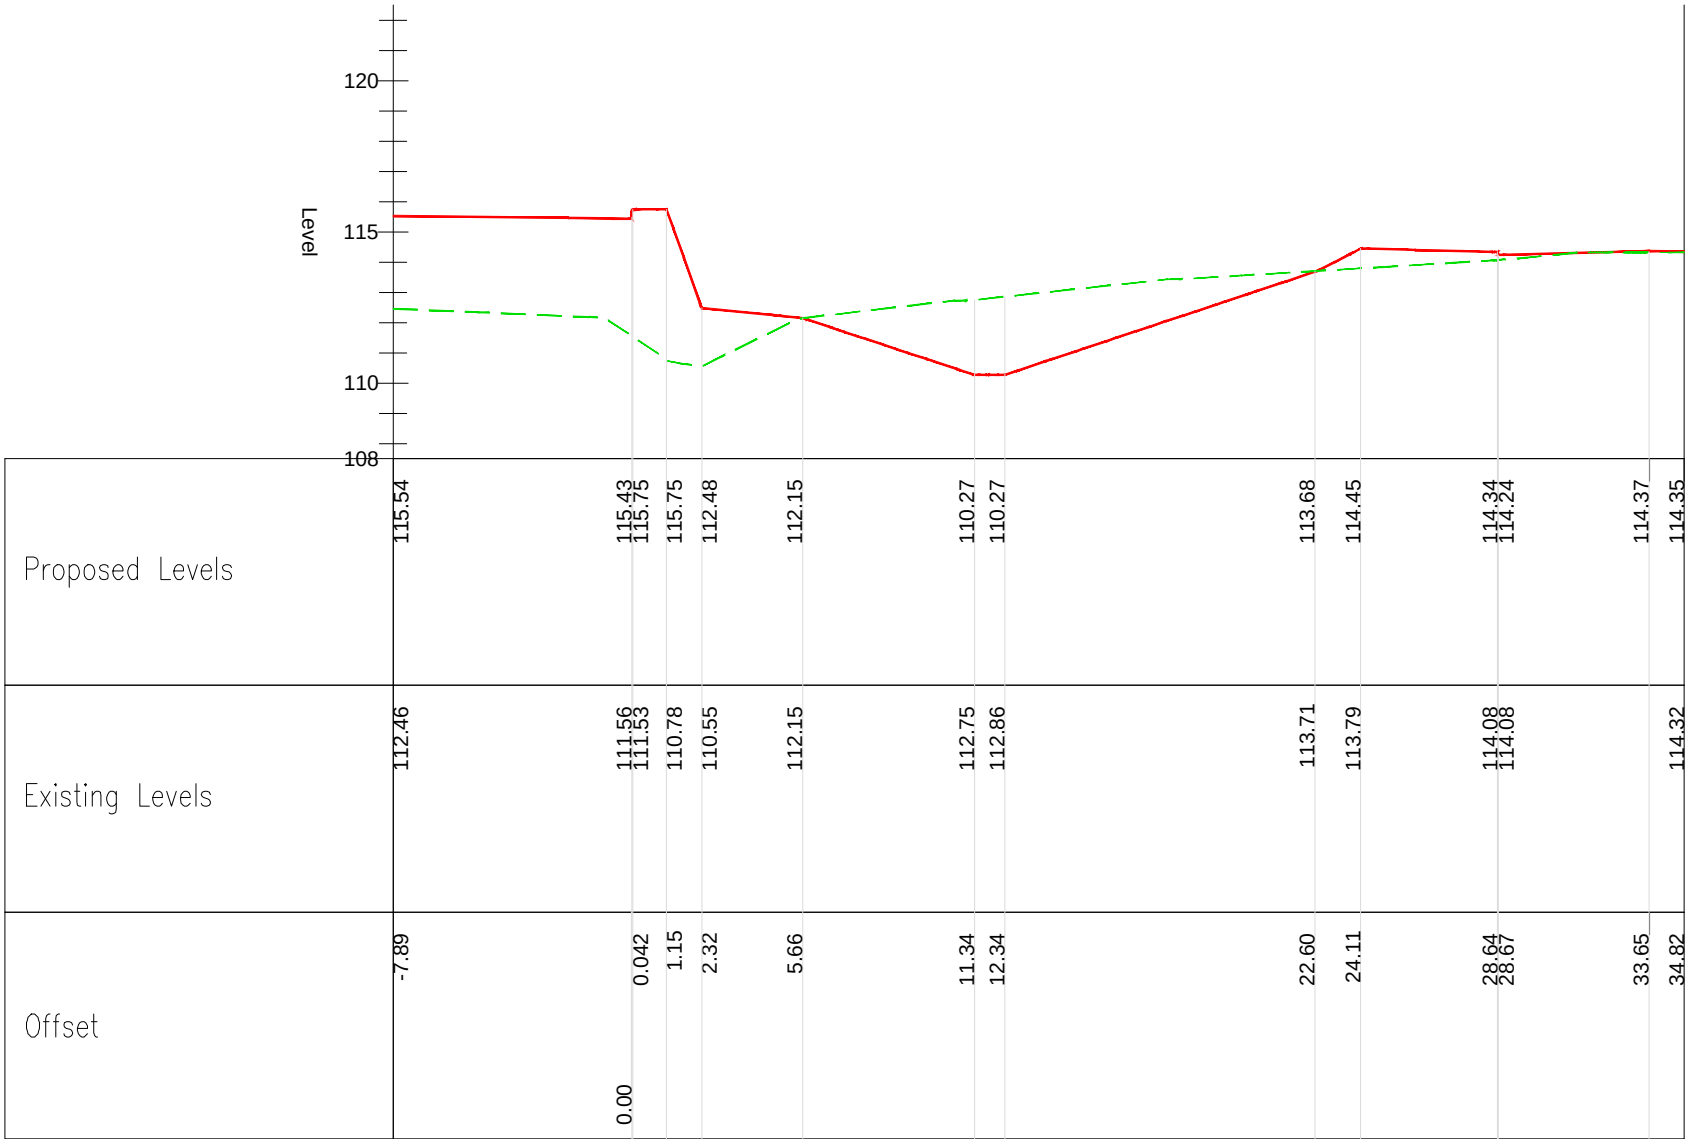
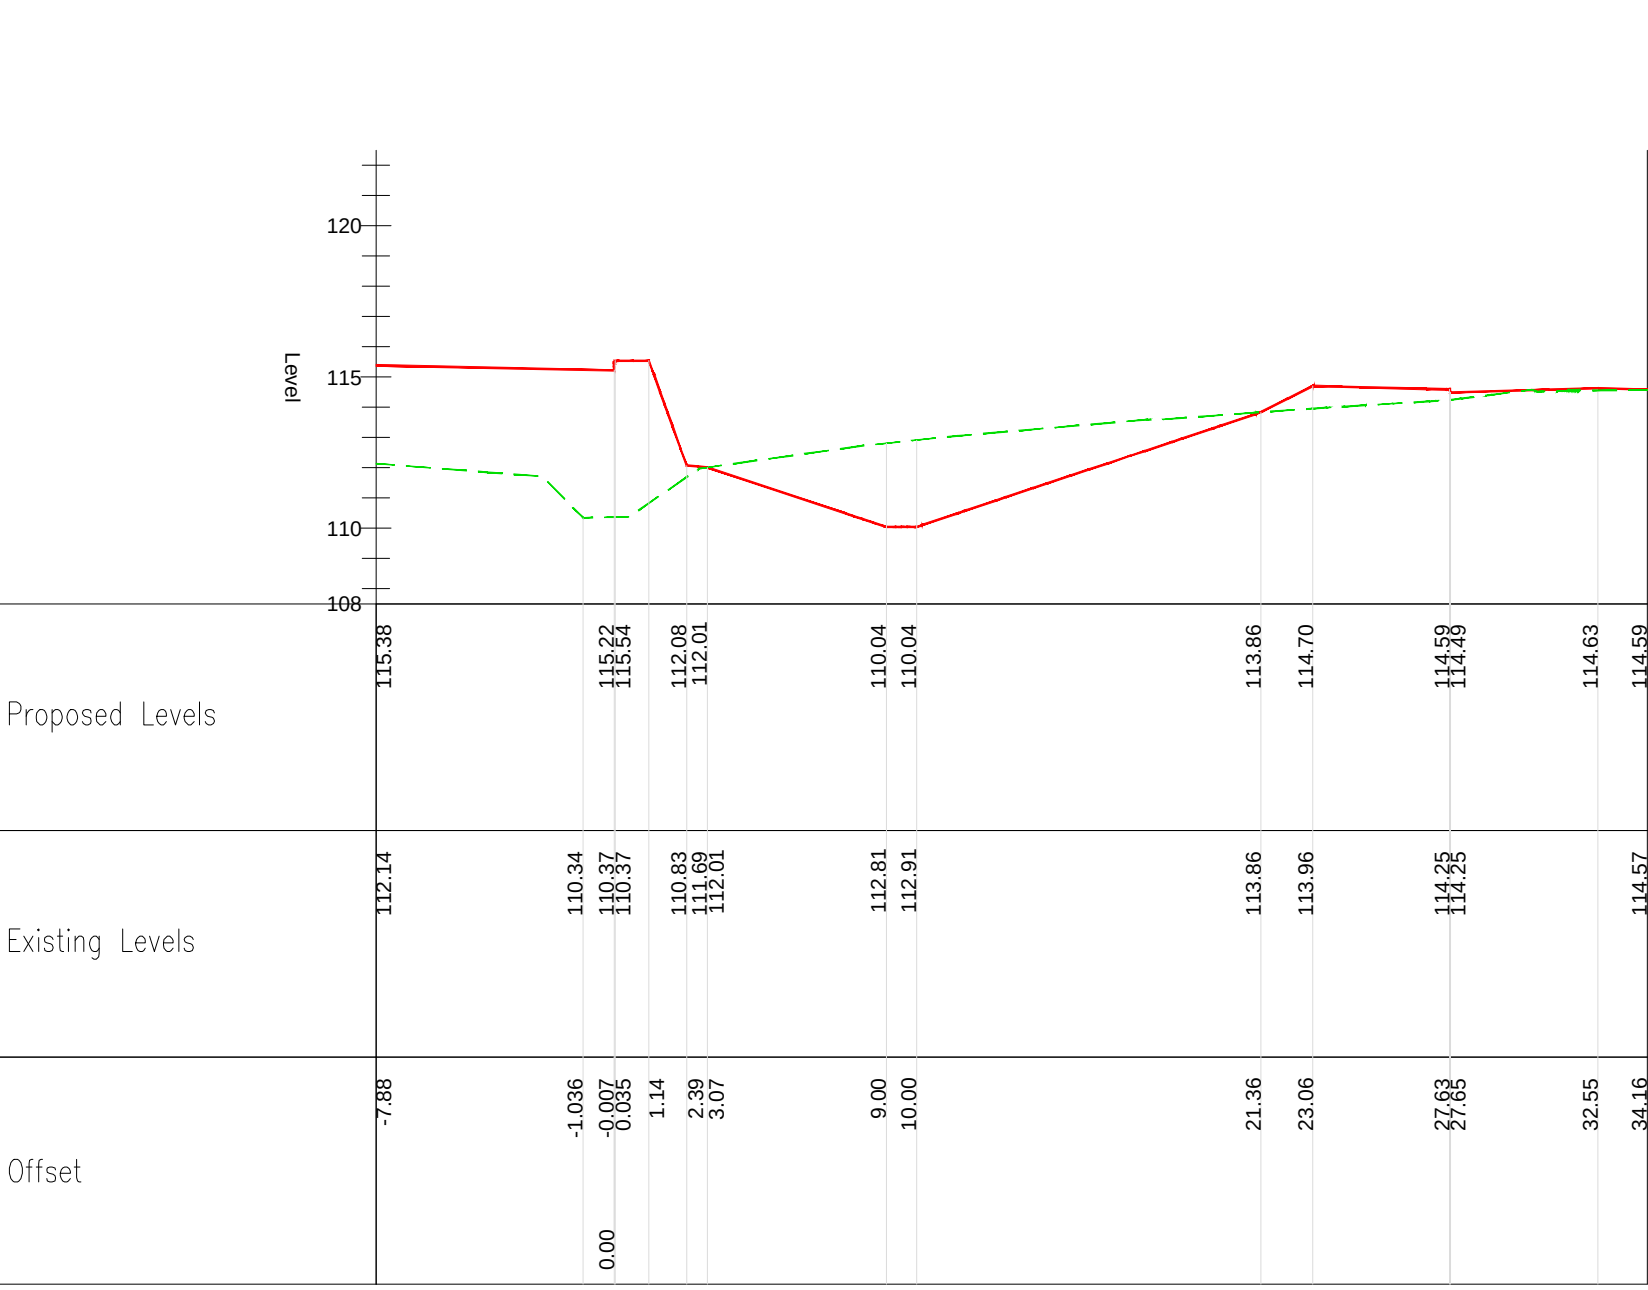
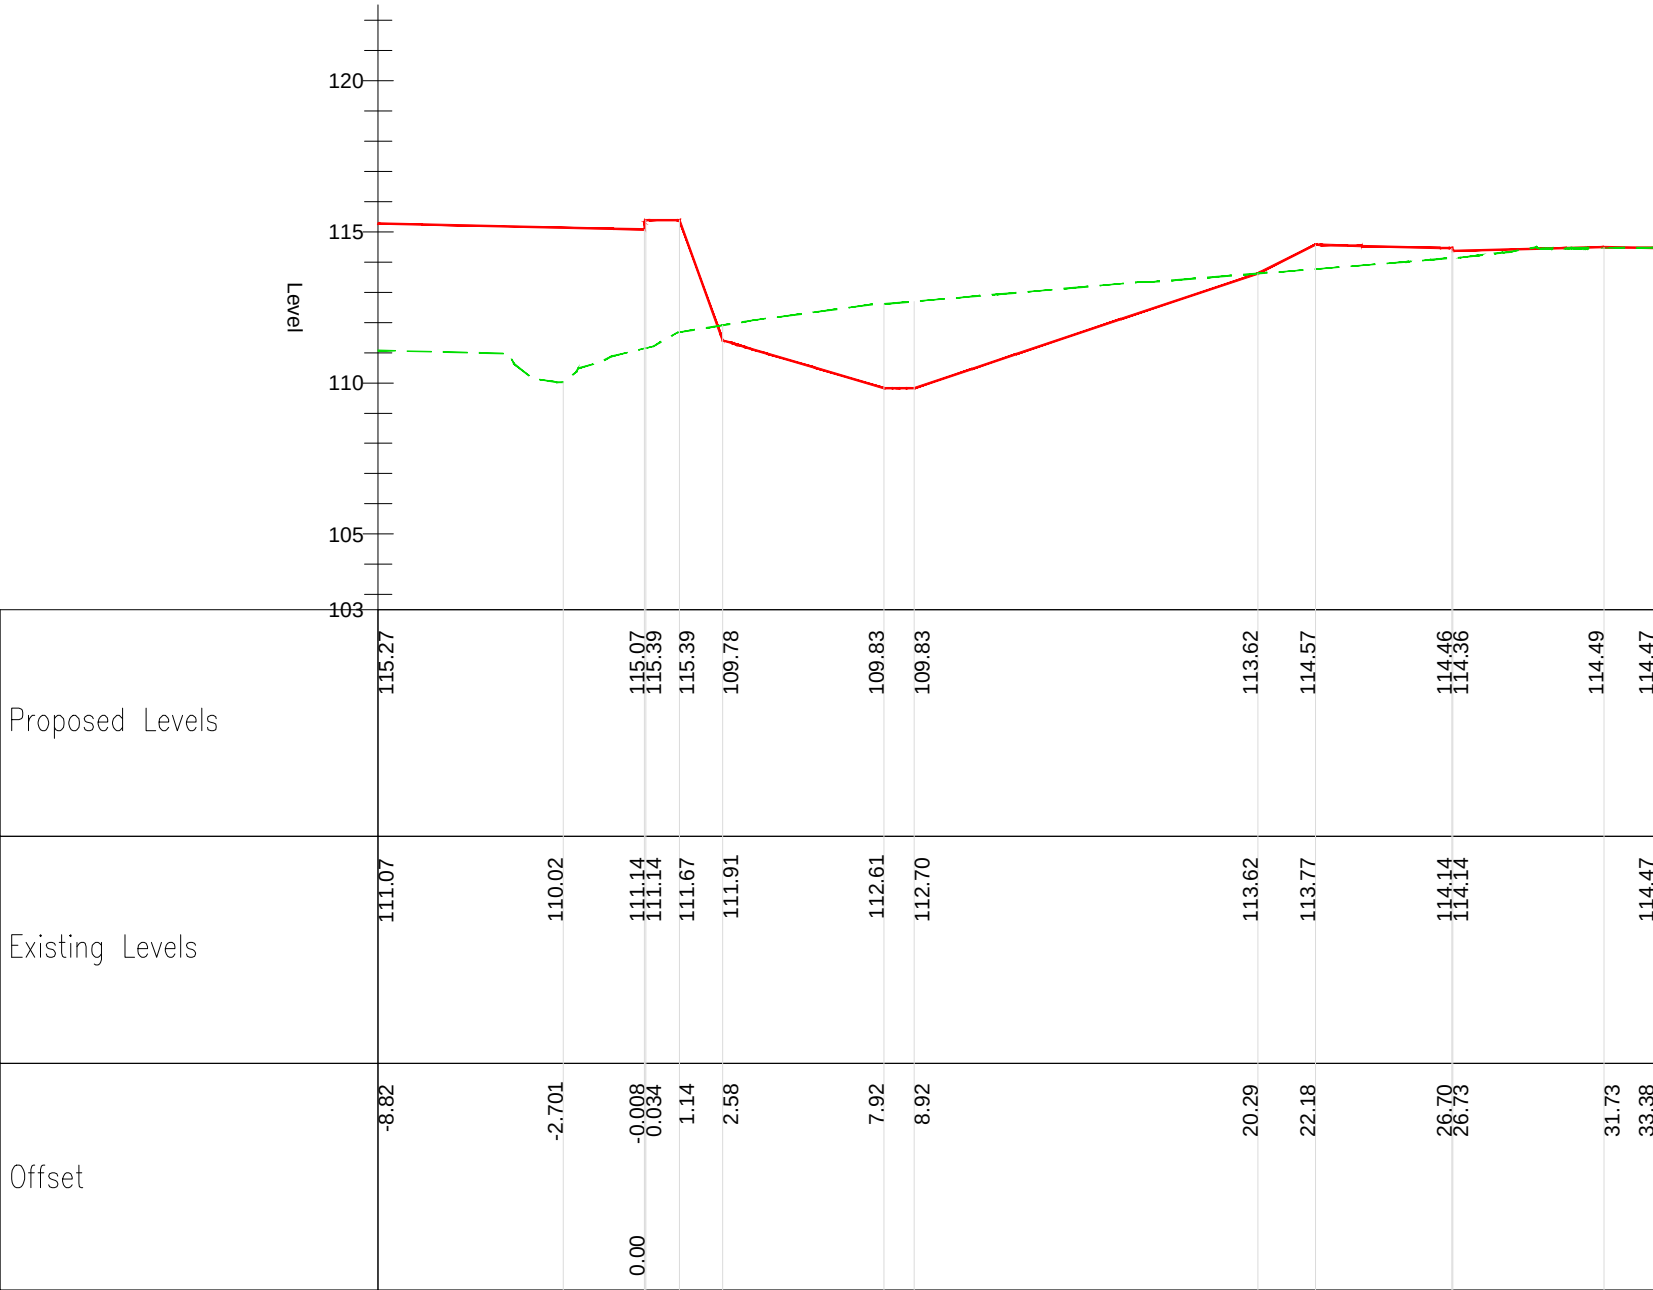


File name: C:\PERSONAL\SUPLY\WSP\WSP-PLOT-DR-D-0103.DWG, printed on 28 November 2024 08:44:28, by Samim, Dadian

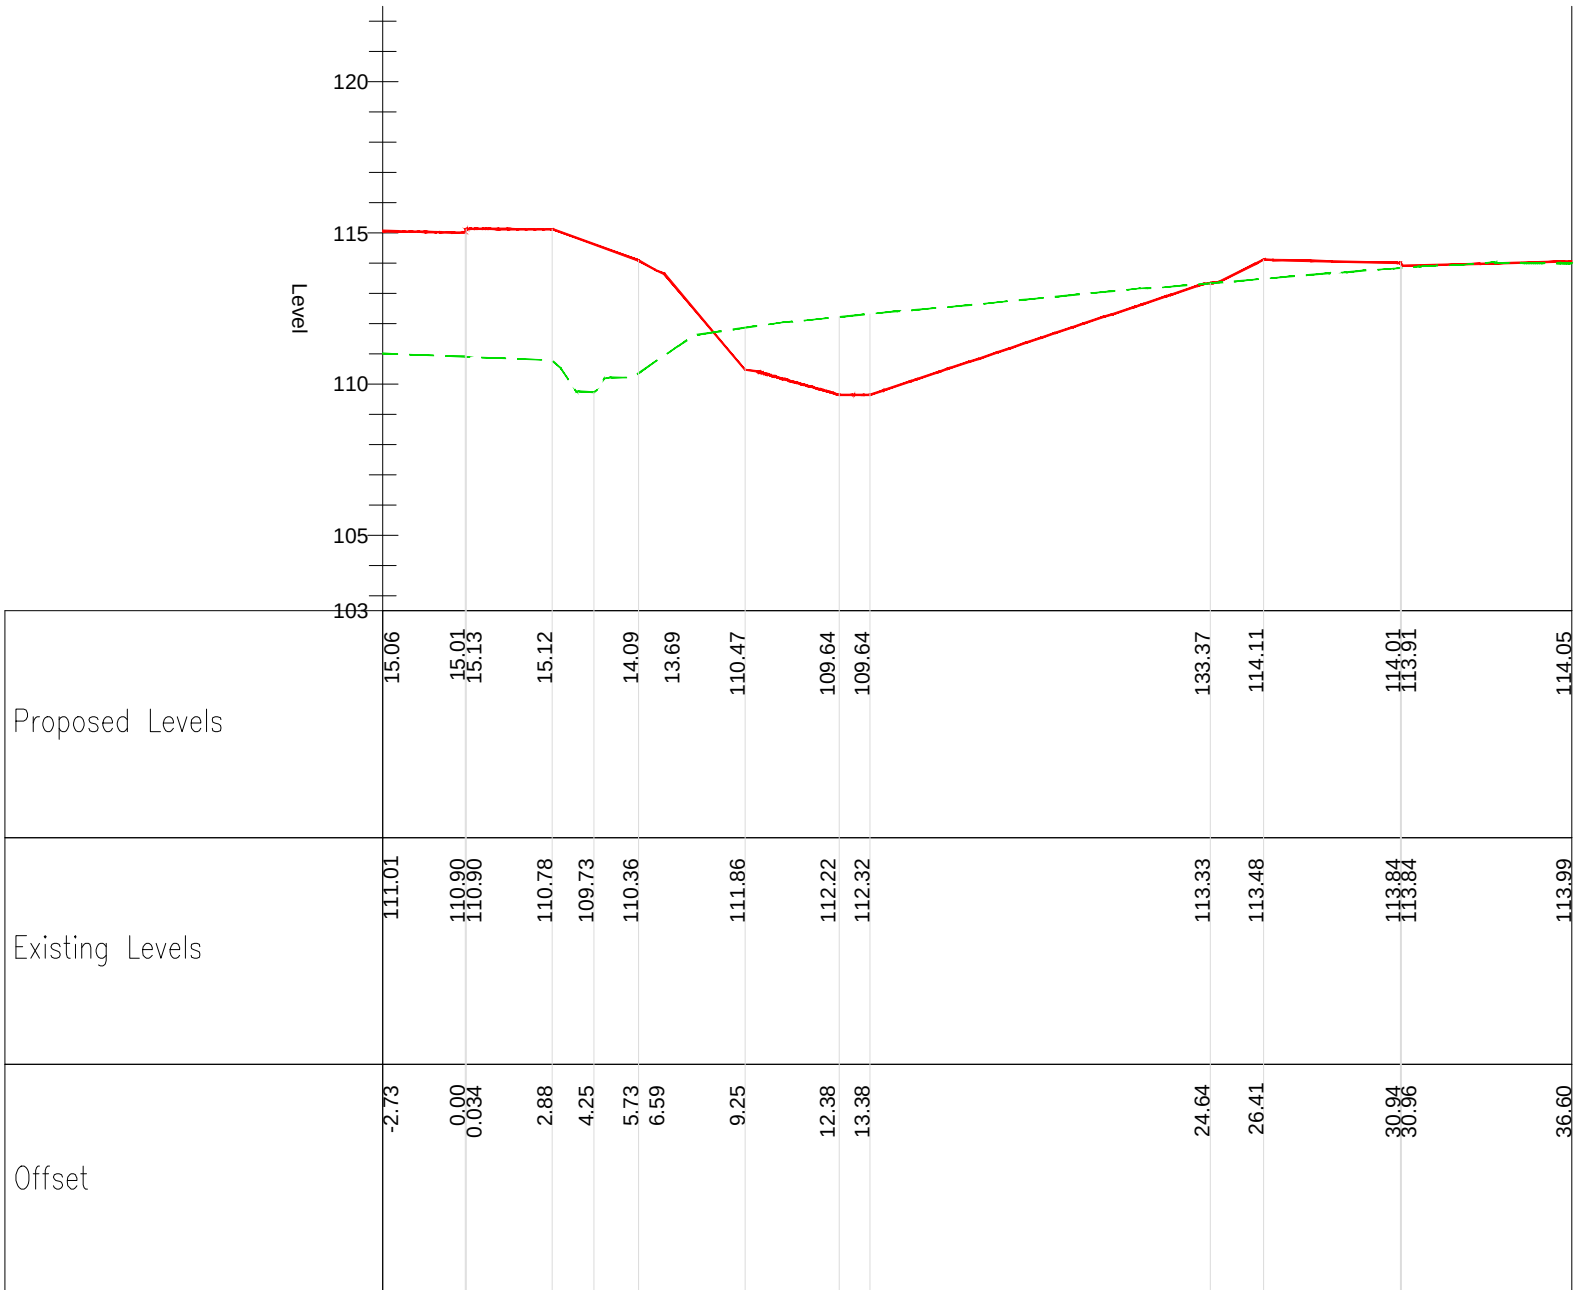

- DO NOT SCALE
- NOTES:
- DO NOT SCALE FROM THIS DRAWING.
 - DRAWING TO BE PRINTED IN COLOUR.
 - ALL DIMENSIONS ARE IN METRES UNLESS OTHERWISE STATED.
 - FOR LOCATION OF SECTION MARKERS REFER TO SOHW-WSP-SHP3-PLOT-DR-D-0102
- KEY:
- PROPOSED SURFACE
 - EXISTING SURFACE

P01	28/11/2024	SR	FIRST ISSUE	DW	DW
REV	DATE	BY	DESCRIPTION	CHK	APP
DRAWING STATUS: S2 - FOR INFORMATION					
 8 First Street, Manchester, M15 4GU, UK T+ 44 (0) 161 200 5000 wsp.com					
CLIENT: RUSSELLS SOUTH HEYWOOD COMMERCIAL LTD					
ARCHITECT: AEW ARCHITECTS					
SITE/PROJECT: SOUTH HEYWOOD PLOT 3					
TITLE: EXISTING NORTHERN AND SOUTHERN WATERCOURSE CROSS SECTIONS SHEET 1 OF 2					
SCALE @ A1: 1/250		CHECKED: DW		APPROVED: DW	
PROJECT NO: 70089657		DESIGNED: SR		DATE: November 24	
DRAWING NO: SOHW-WSP-SHP3-PLOT-DR-D-0103					REV: P01
© WSP UK Ltd					