
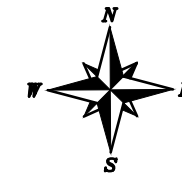


C:\Users\Leon.Blythe\OneDrive - Begbies Traynor Group\Desktop\GA Work\4337-F01 Rev B (Site Access).dwg

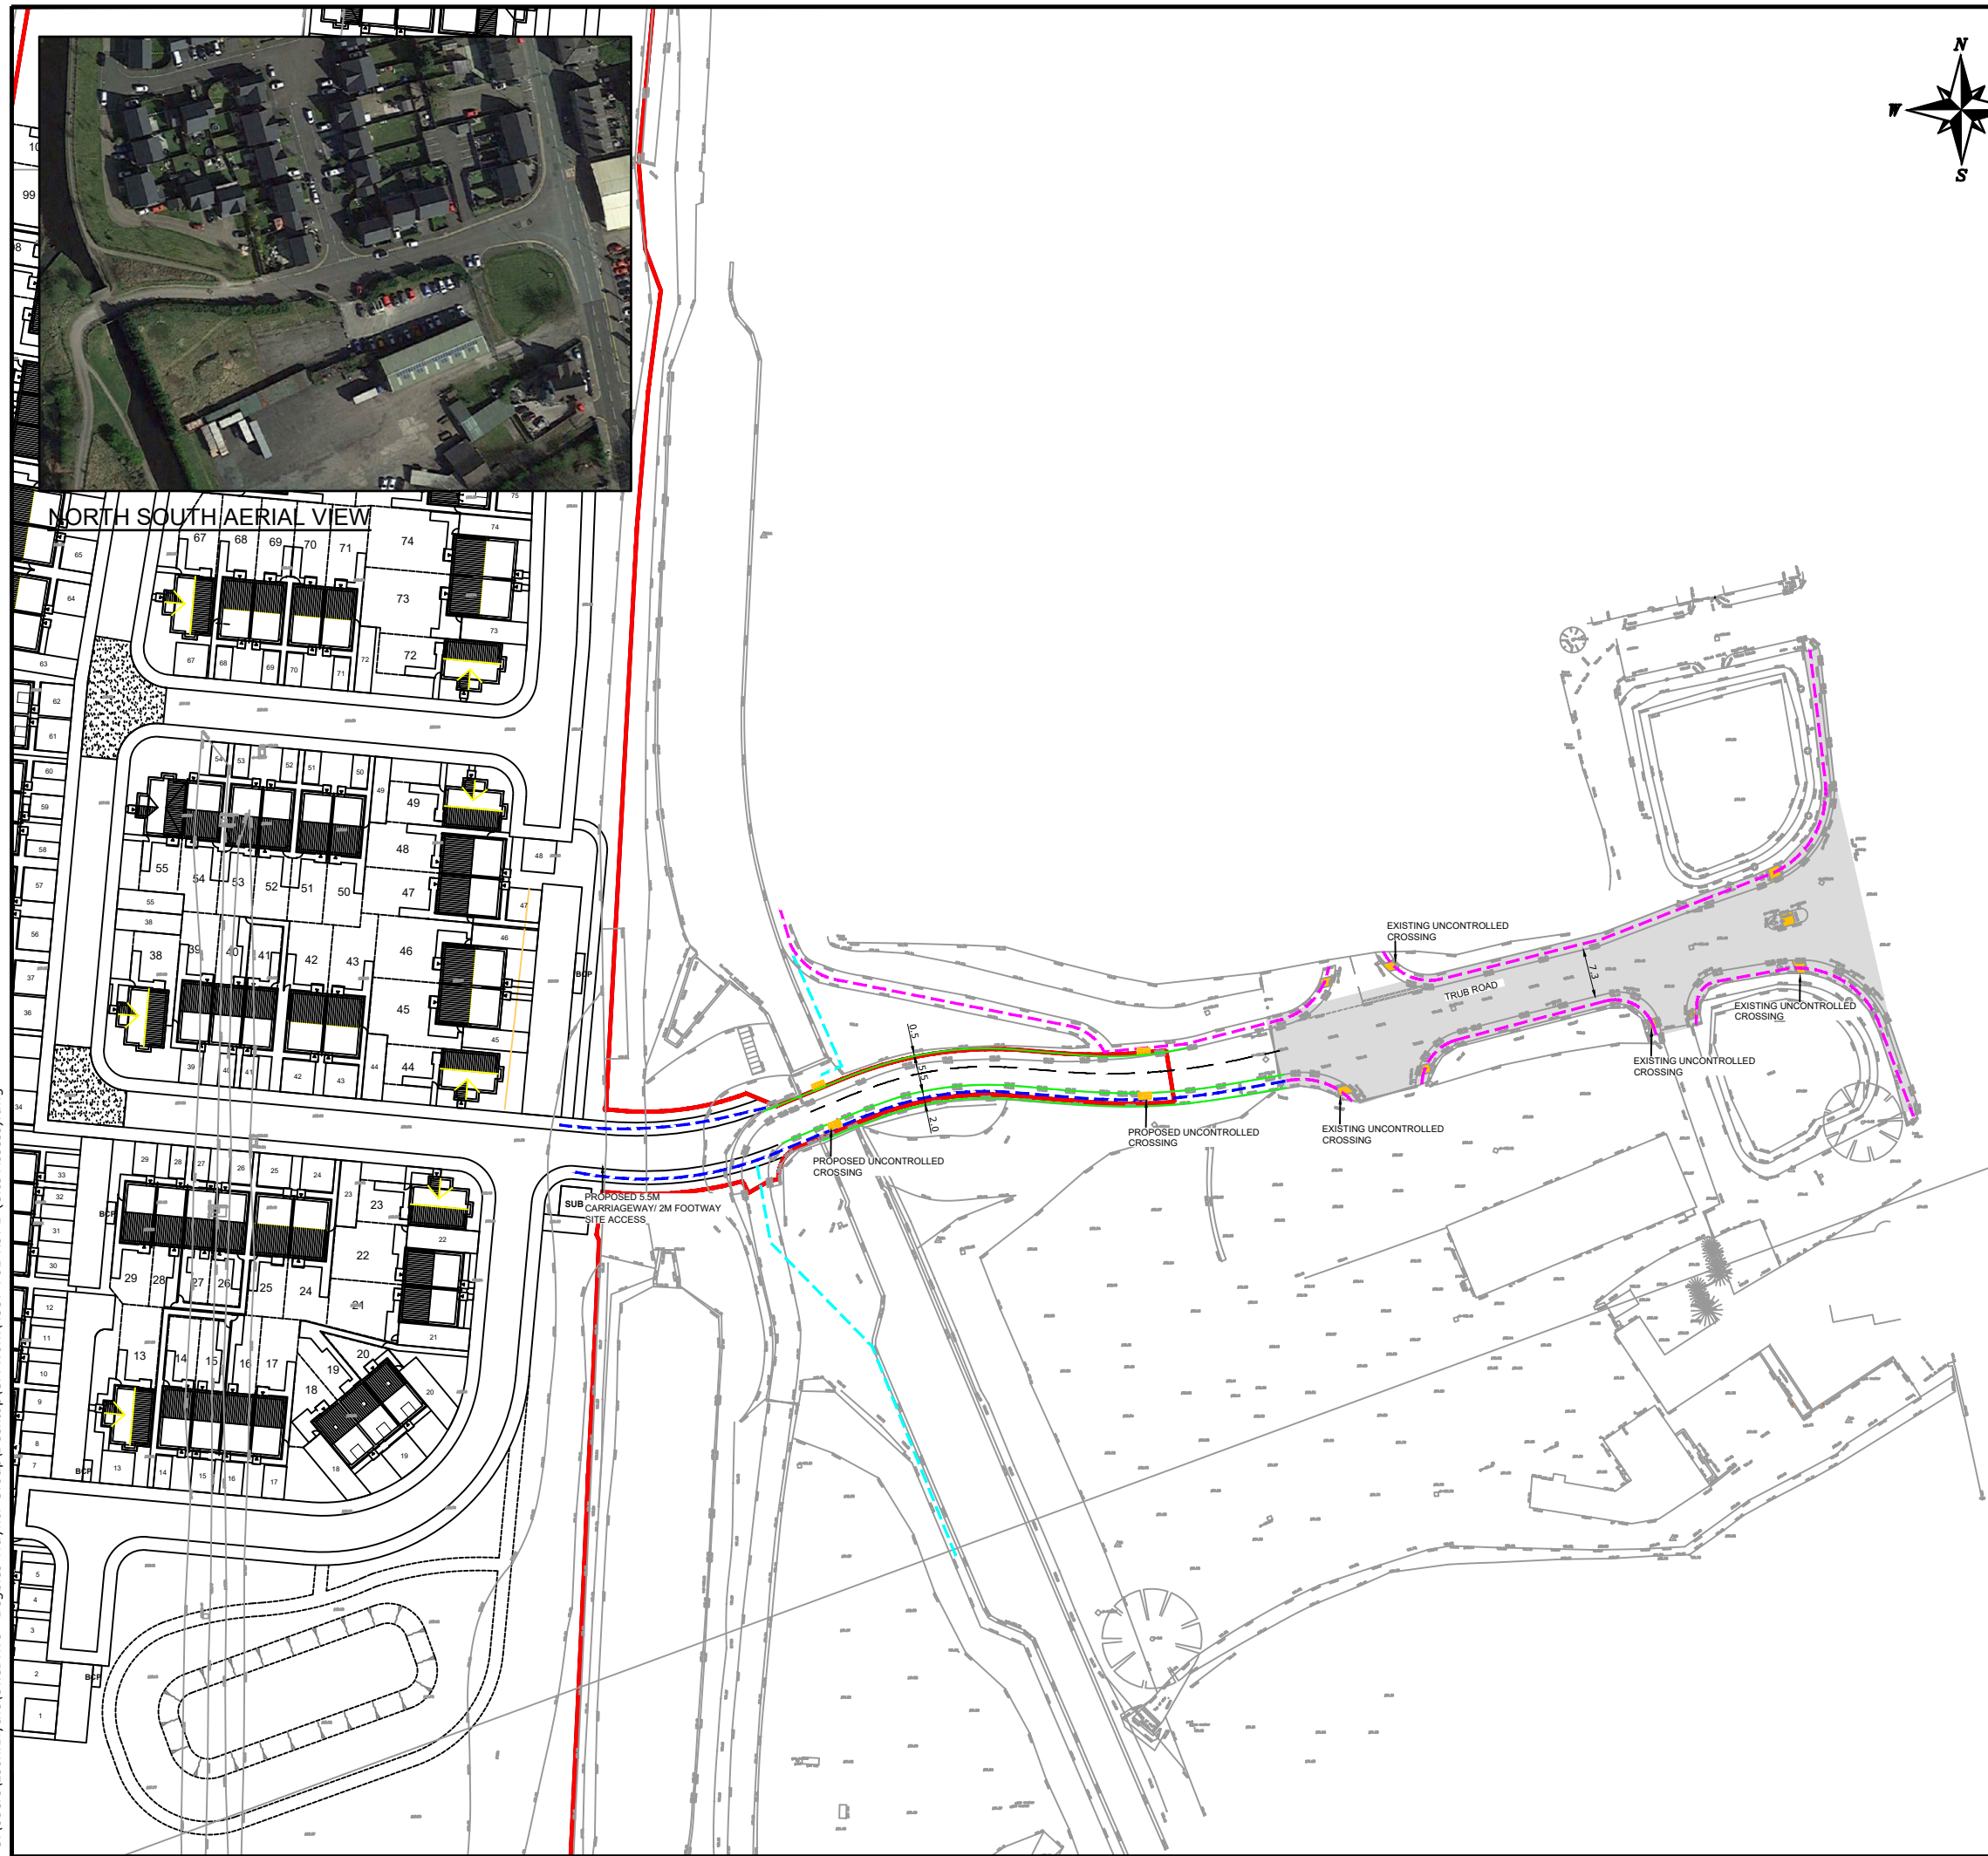

NOTES

THIS IS NOT A CONSTRUCTION DRAWING AND IS FOR INDICATIVE PURPOSES ONLY.
THE DRAWING WILL BE SUBJECT TO CHANGE FOLLOWING LOCAL AUTHORITY REVIEW AND CONFIRMATION OF PUBLIC HIGHWAY AND THIRD PARTY LAND BOUNDARIES.

- EXISTING FOOTWAY
- EXISTING CANAL PATH
- PROPOSED FOOTWAY
- EXISTING UNCONTROLLED PEDESTRIAN CROSSING
- ADOPTED HIGHWAY

LOCAL AUTHORITY: ROCHDALE COUNCIL
TOTAL AREA OF SITE: 5.18Ha



SITE LAYOUT NTS

REV	DETAILS	DRAWN	CHECKED	DATE
B	UPDATED SITE LAYOUT	LB	MR	MAY 25
A	UPDATED SITE LAYOUT	LB	MR	SEP 24

CLIENT:

MCI DEVELOPMENTS

PROJECT:

**TRUB ROAD,
ROCHDALE**

DRAWING TITLE:

**PROPOSED SITE ACCESS
ARRANGEMENT**

SCALES:

1:1000 @ A3

DRAWN:

LB

CHECKED:

JC

DATE:

MAR 24

Croft Transport Planning & Design
340 Deansgate
Manchester
M3 4LY

Email: info@crofts.co.uk
Tel: 0161 837 7380

Web: www.eddisons.com/services/transport-planning

DRAWING NUMBER:

4337-F01

REVISION:

B

Eddisons | Incorporating
Croft