
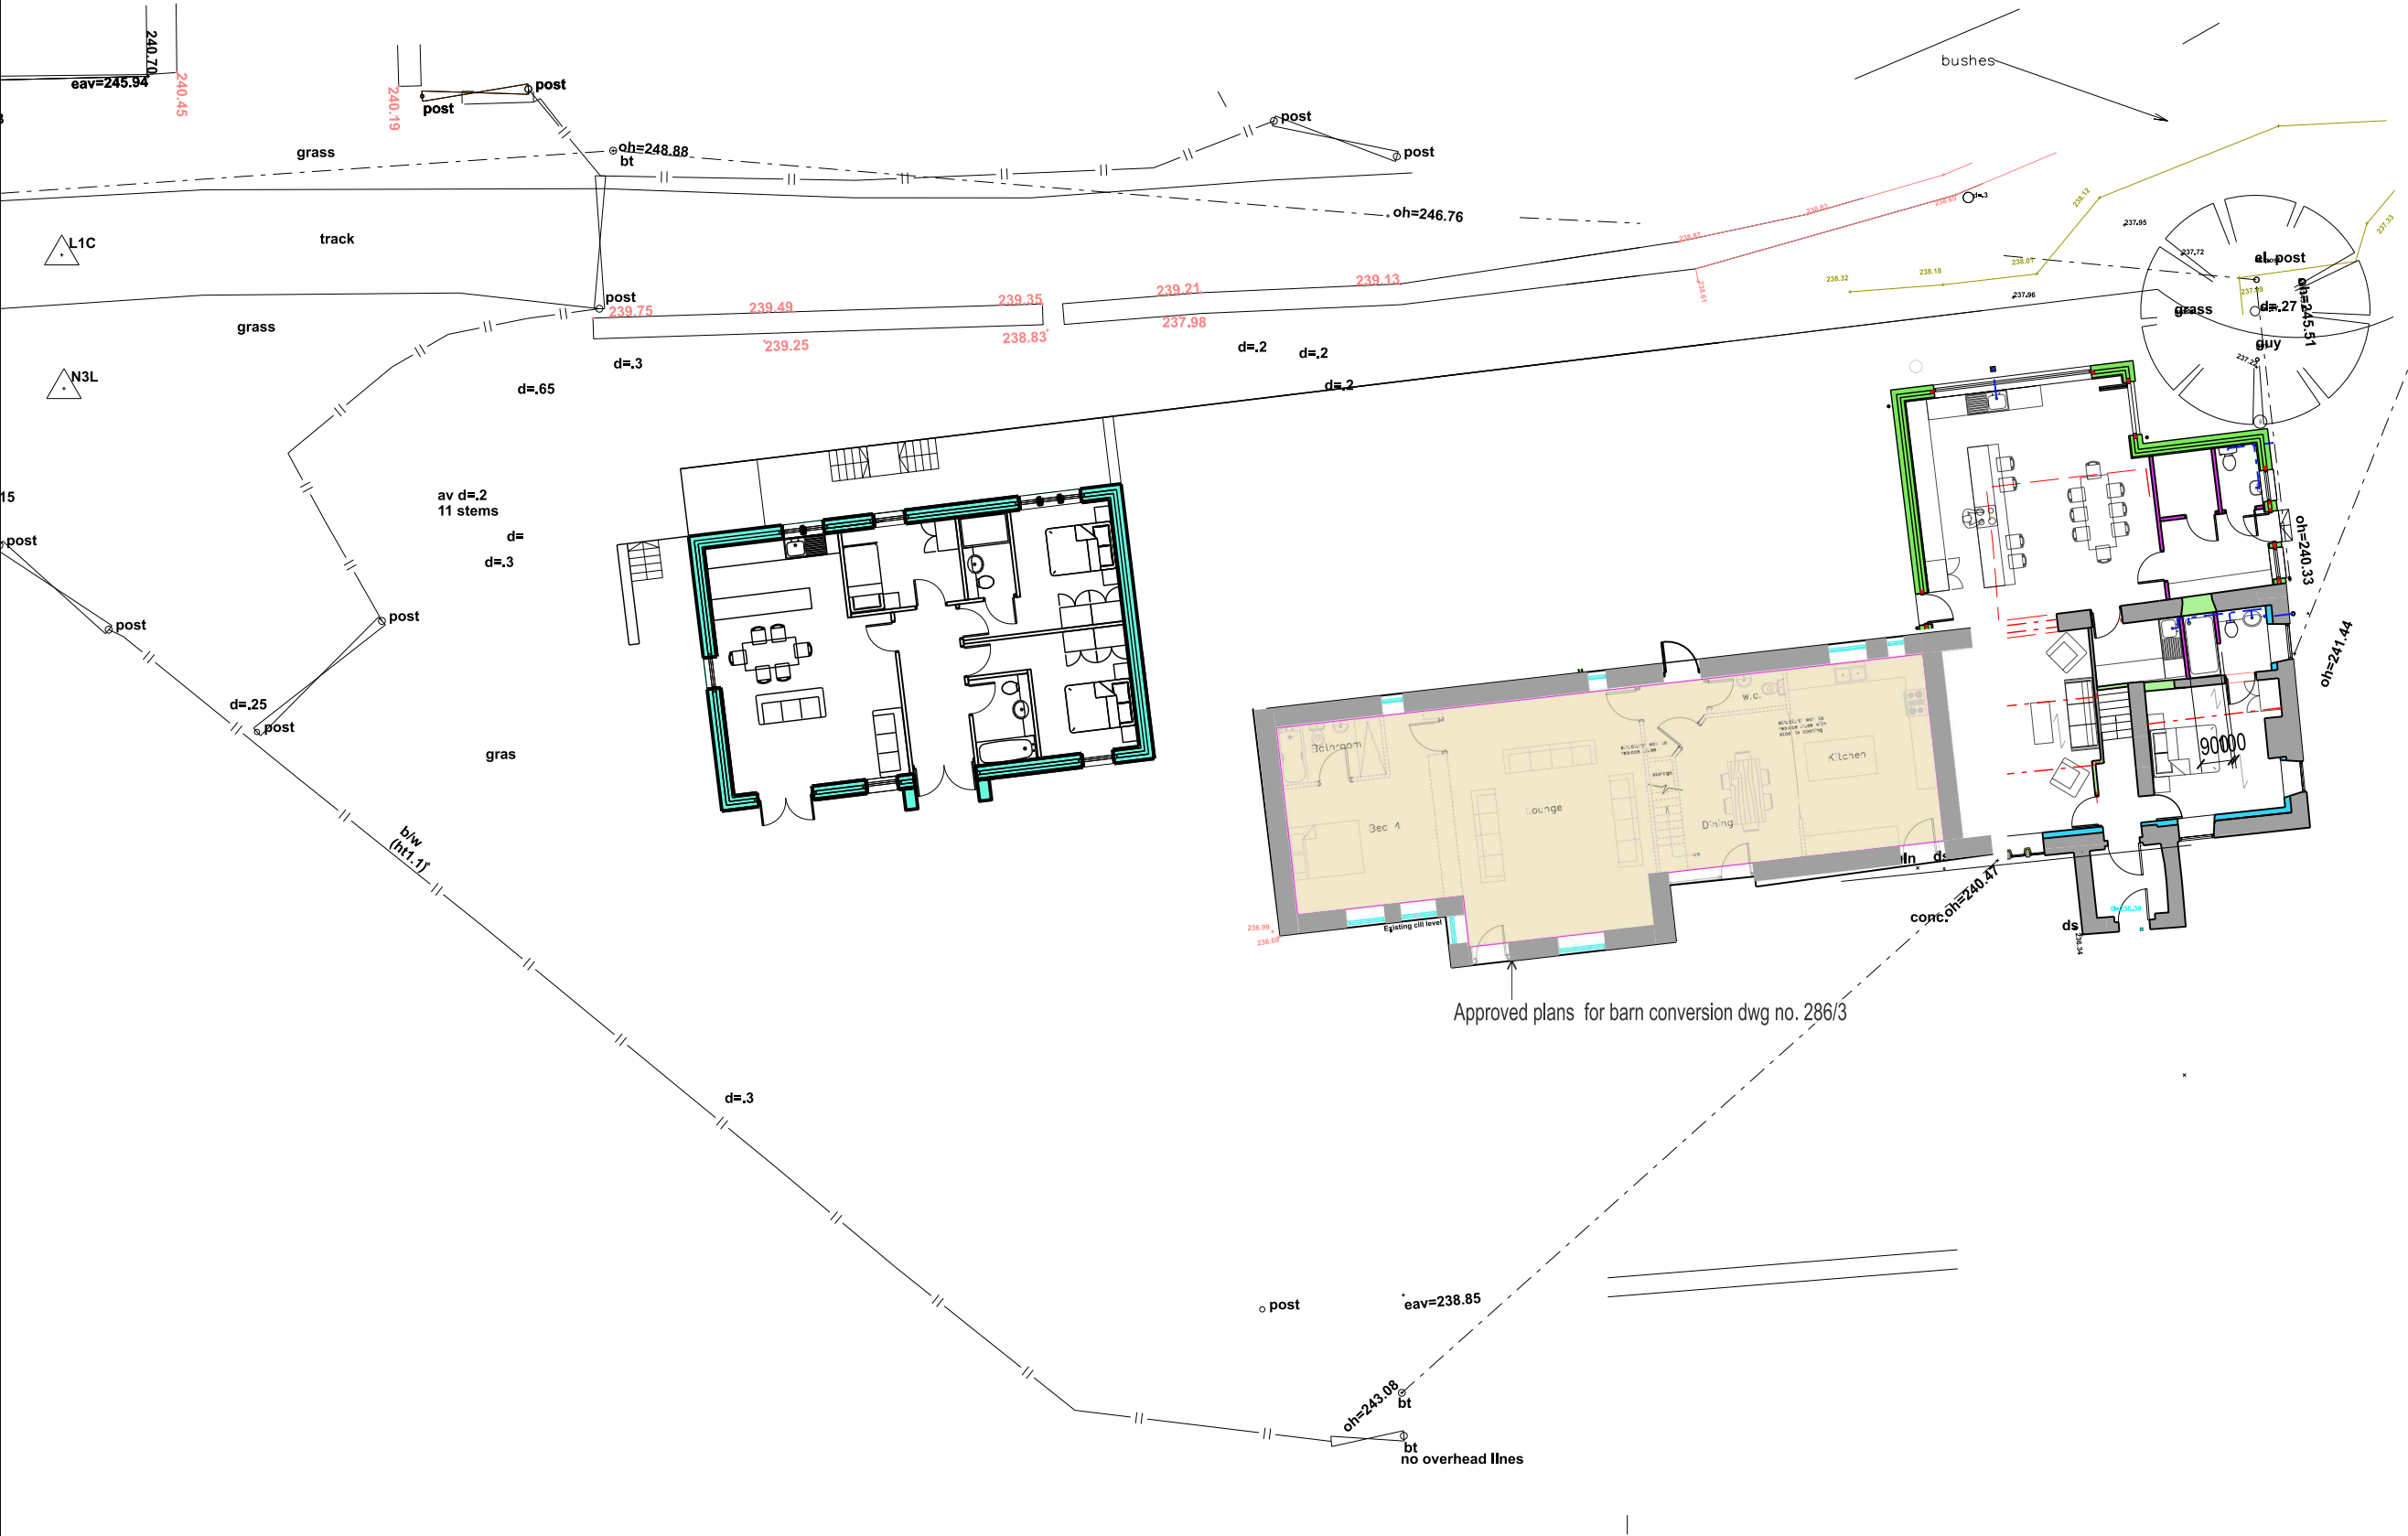


IN ACCORDANCE WITH THE REQUIREMENTS OF THE CDM REGULATIONS 2015 THE FOLLOWING SIGNIFICANT RESIDUAL HAZARDS HAVE NOT BEEN DESIGNED OUT OF THIS PROJECT AND MUST BE TAKEN INTO CONSIDERATION BY CONTRACTORS PLANNING TO UNDERTAKE THE WORKS SHOWN ON THIS DRAWING:

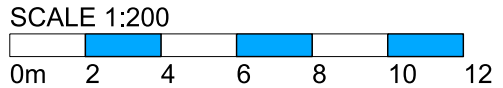

REV.A 250227	UPDATED	RSL
REV. DATE	NOTES	INIT.

CLIENT / PROJECT
MR JOHN SMITH
LOWER LEECHES
ASHWORTH RD, ROCHDALE
OL11 5UN
DRAWING TITLE

EXISTING BLOCK PLANS

STATUS
PRIOR APPROVAL APPLICATION

DATE	DRAWN	SCALE @ A3
FEB 25	RSL	1:200

PROJECT NUMBER	PLAN / BUILD	TYPE	NUMBER	REVISION LETTER
----------------	--------------	------	--------	-----------------

106	PLN	L	11	A
-----	-----	---	----	---

Site Location Plans	L	GA Plans	P	Elevations	E
Sections	S	Details	D	Prefix; Colour	C

HAWTHORN DESIGN PARTNERSHIP

HAWTHORN ESTATES LTD
LUMB, ROSSENDALE, BB4 9ND
T. 08453 900 444

E. design@hawthorn-estates.co.uk
www.hawthorn-estates.co.uk

