





rev	details	by	date
T00	Tender Issue	STo	18.10.2024

Notes

1.0 Do not scale from drawing, use figured dimensions only
1.1 All dimensions to be checked onsite
1.2 This drawing to be read in conjunction with all other Gillespies drawings and specifications

- Site Boundary
- Tree Protection Fencing
- Reynoutria japonica syn. Fallopia japonica
Japanese knotweed area
- Retained Trees

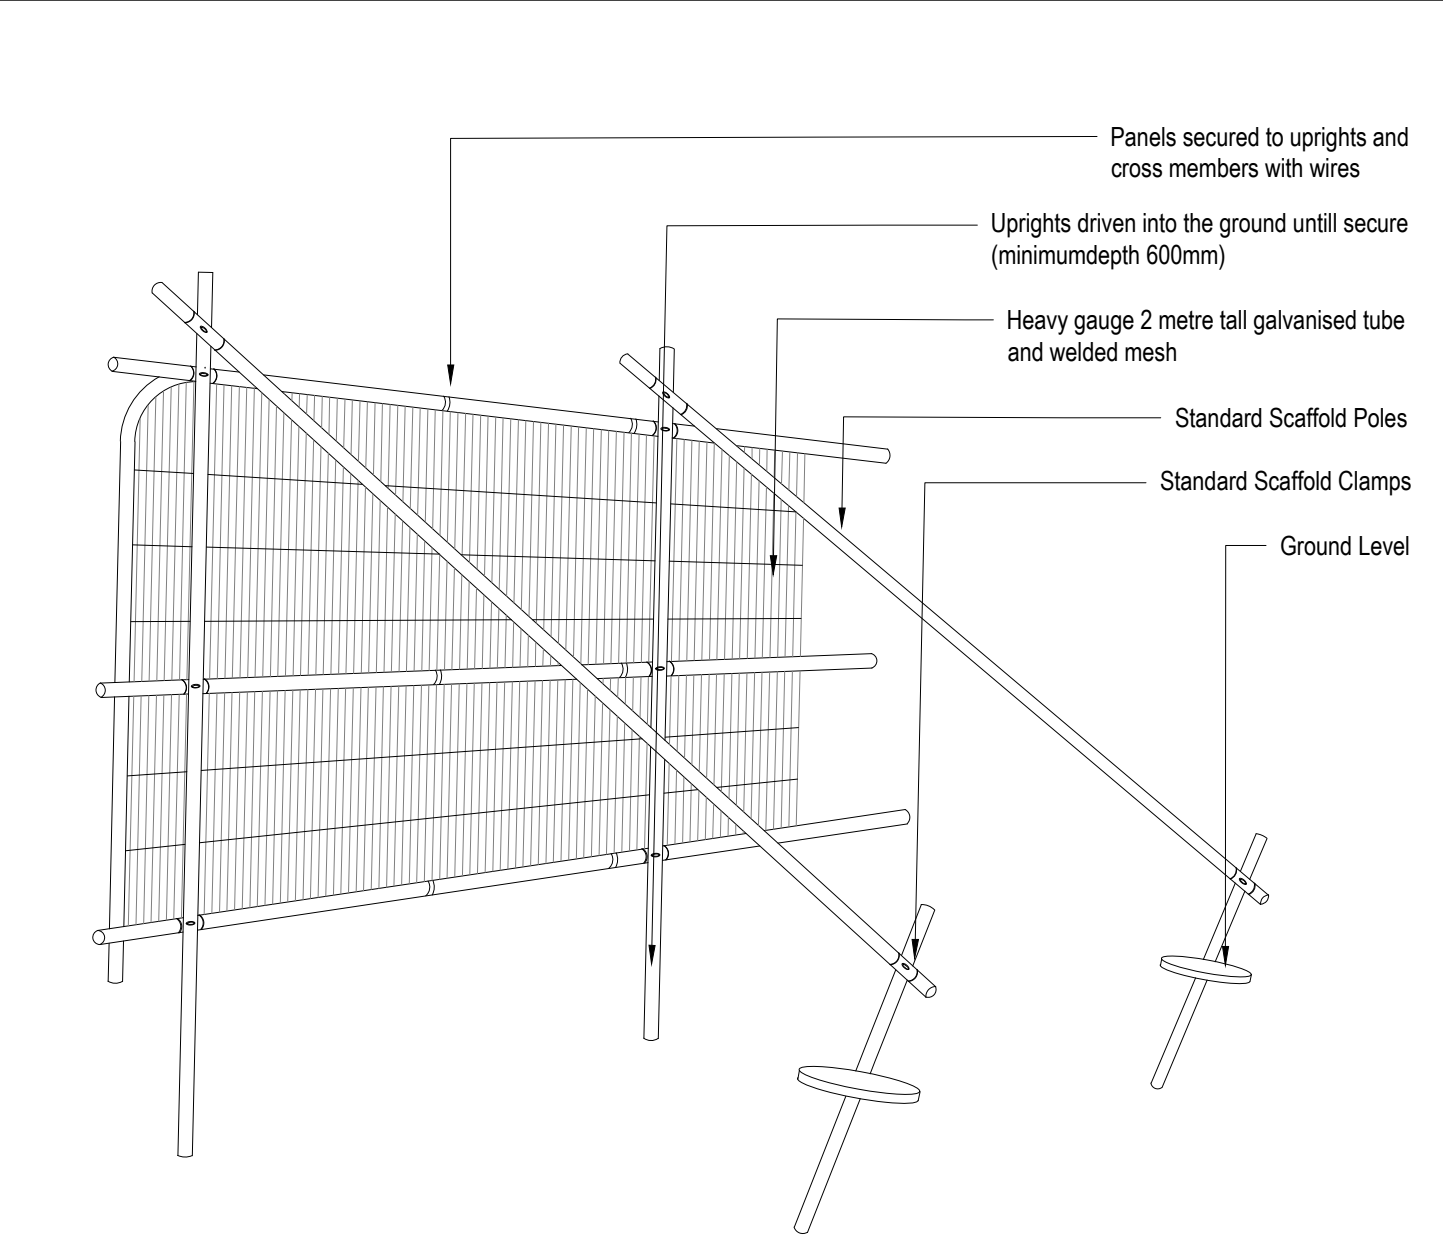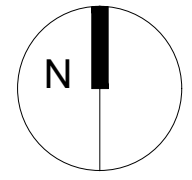

Project title
Broadfield Park Slopes

Drawing title
Tree and Japanese Knotweed Protection Plan

TENDER	Drawing status	Scale	Drawn
		As shown @ A1	AM
		Date	Checked
	30.09.2024	STo	
Drawing number			Revision
P20948-00-001-GIL-413			T00

Rochdale Development Agency

Rochdale Development Agency

GILLESPIES