


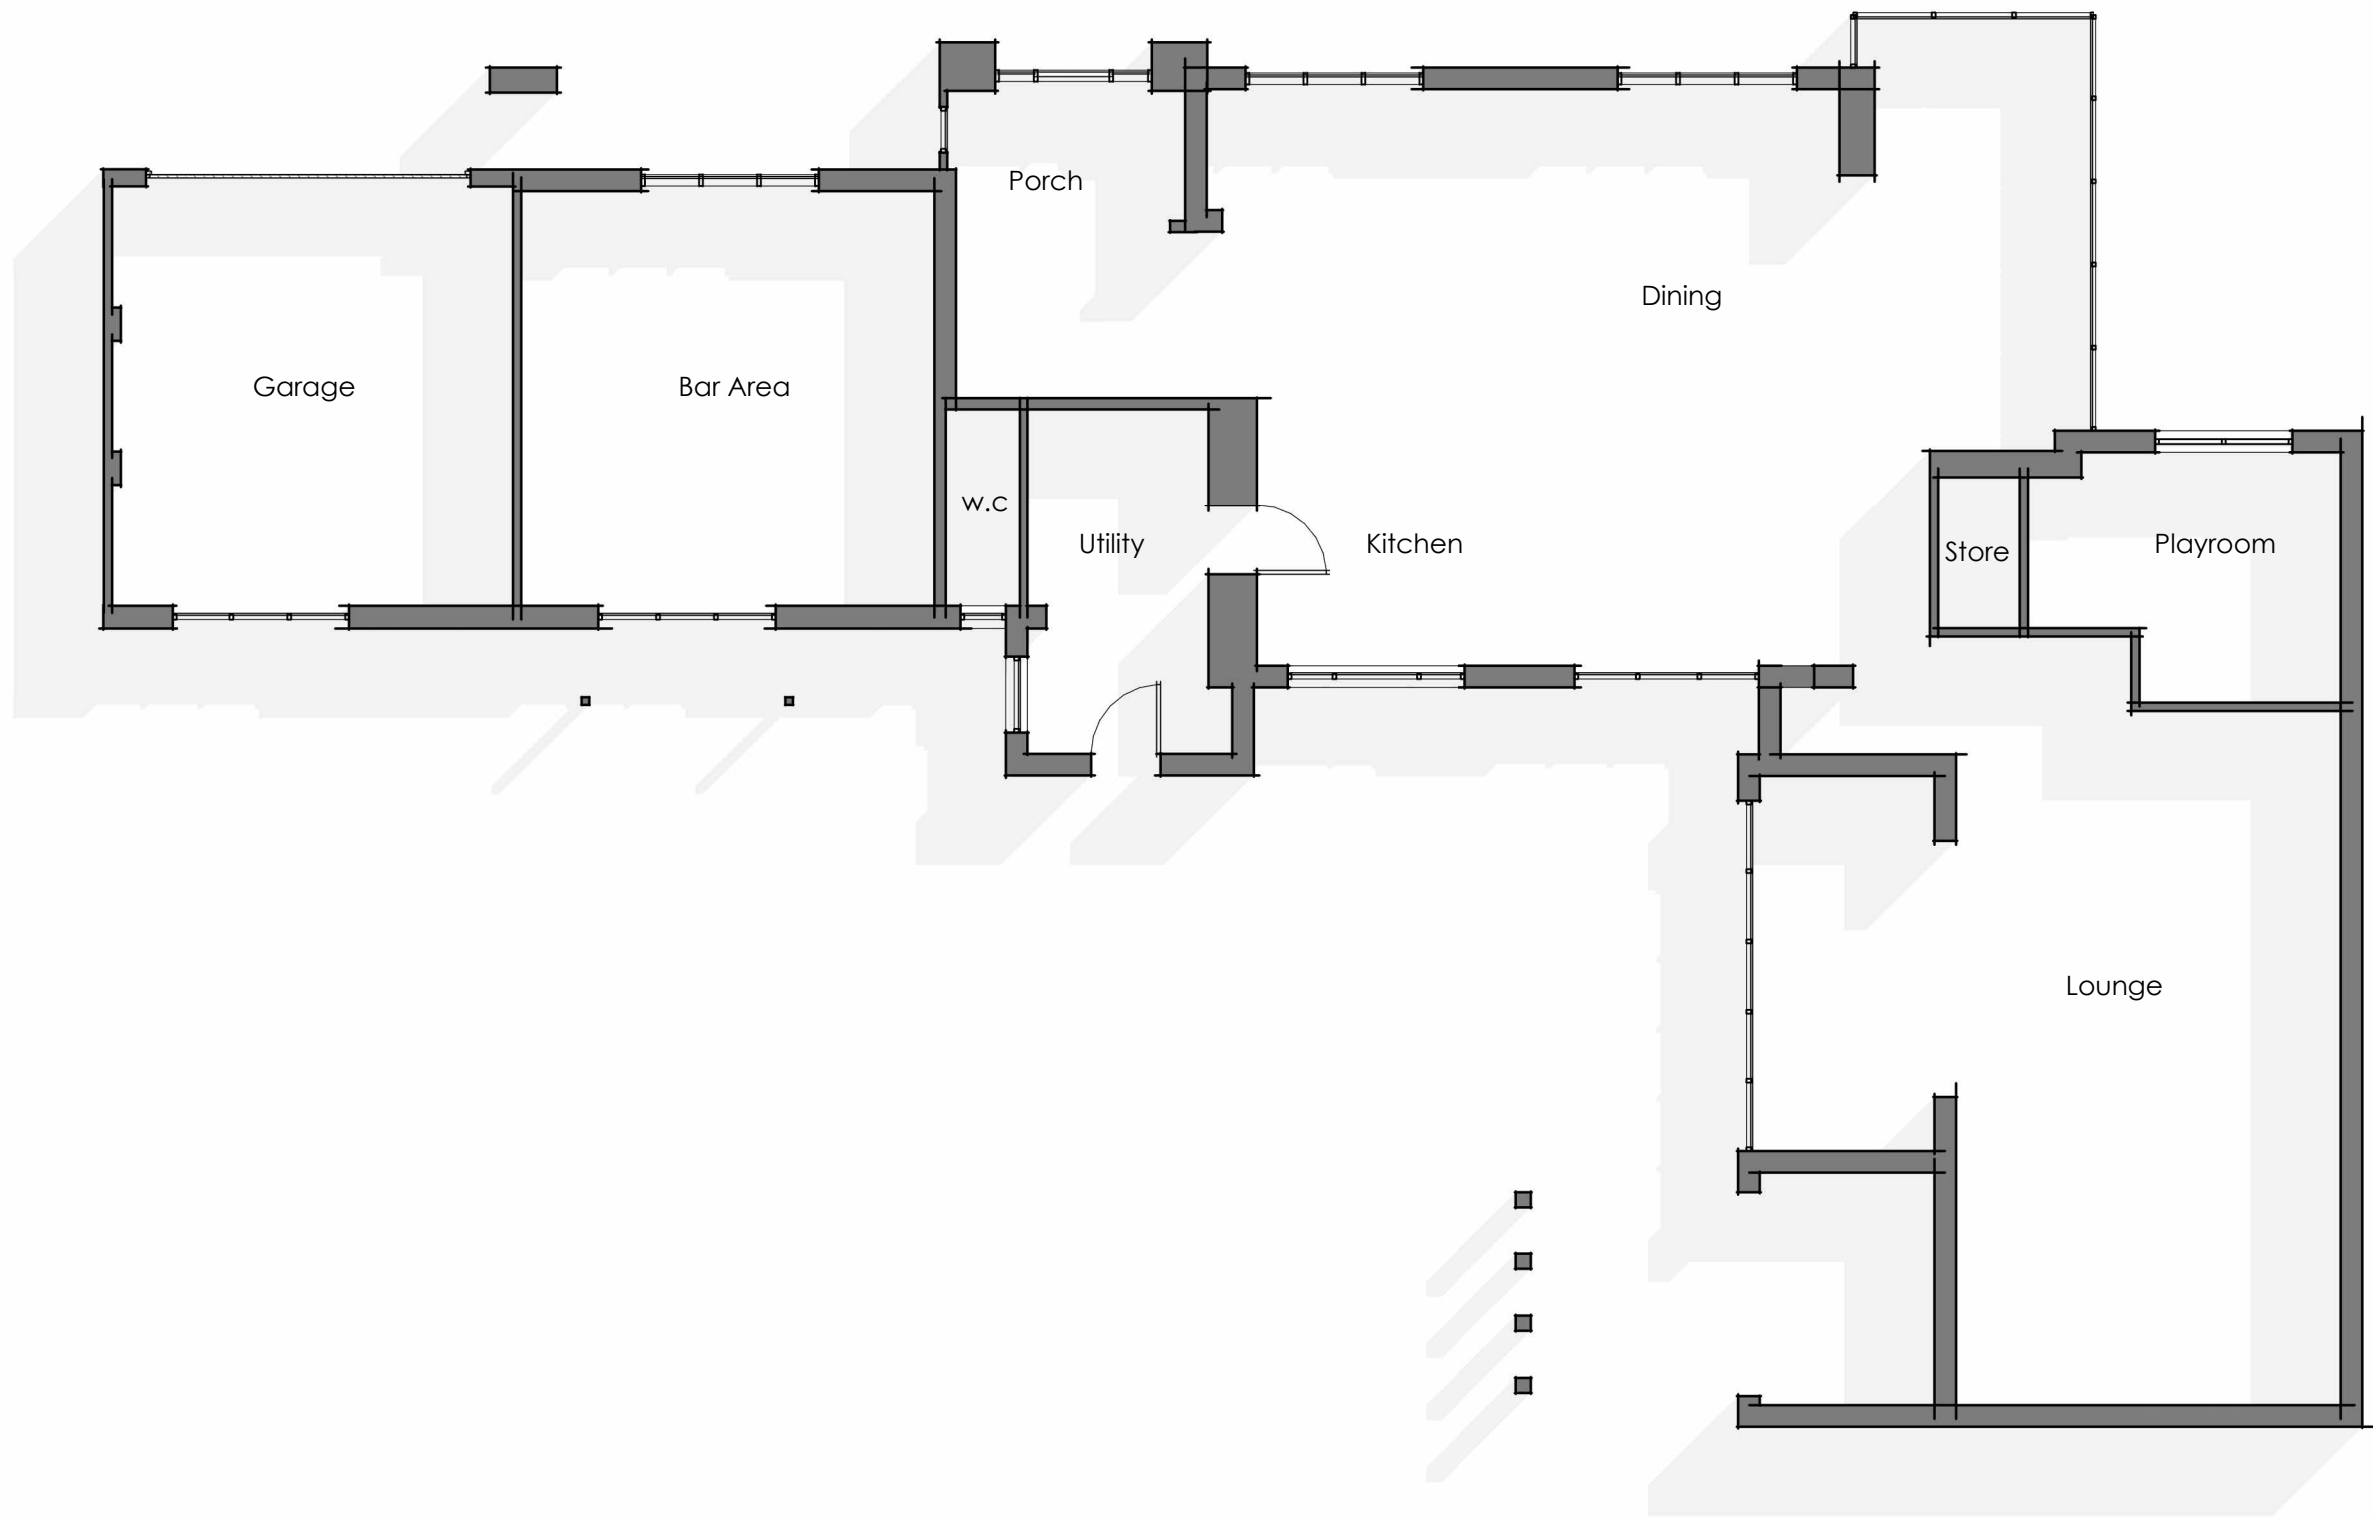

1 Existing Ground Floor
1 : 100



2 Existing First Floor
1 : 100