

DRAWING PRODUCED FOR
PLANNING PURPOSES ONLY.


DO NOT SCALE FROM THIS
DRAWING




FRONT



REAR

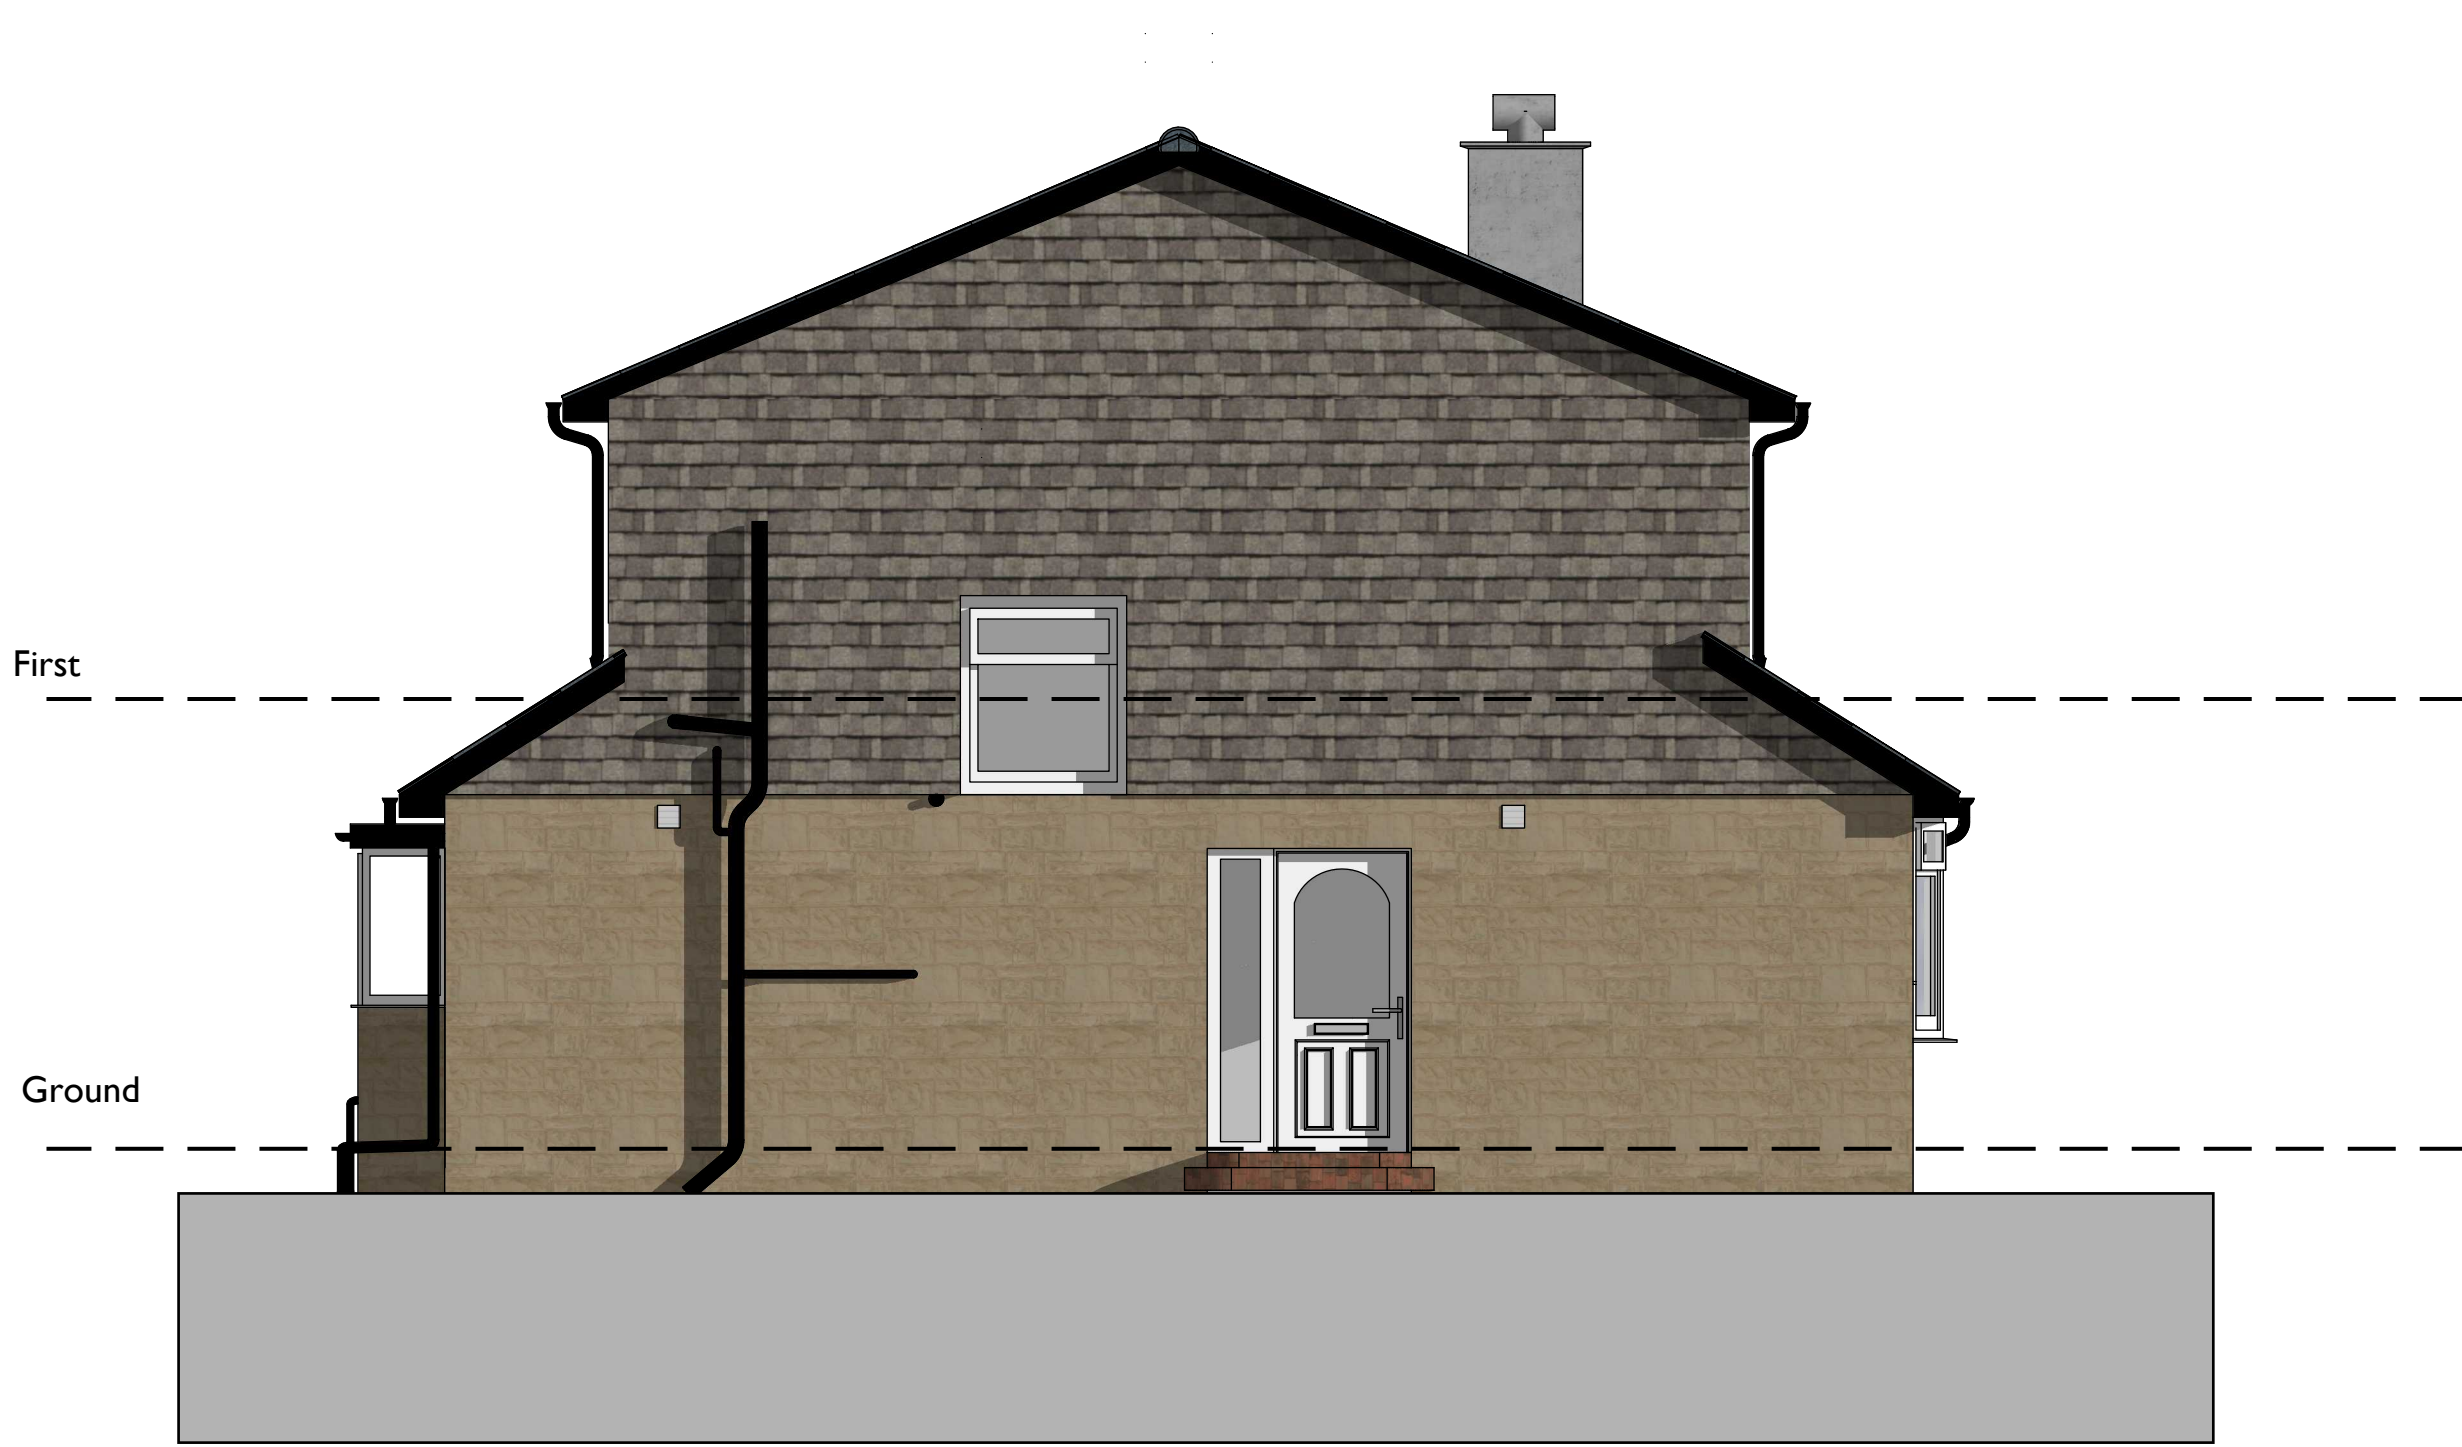

SIDE

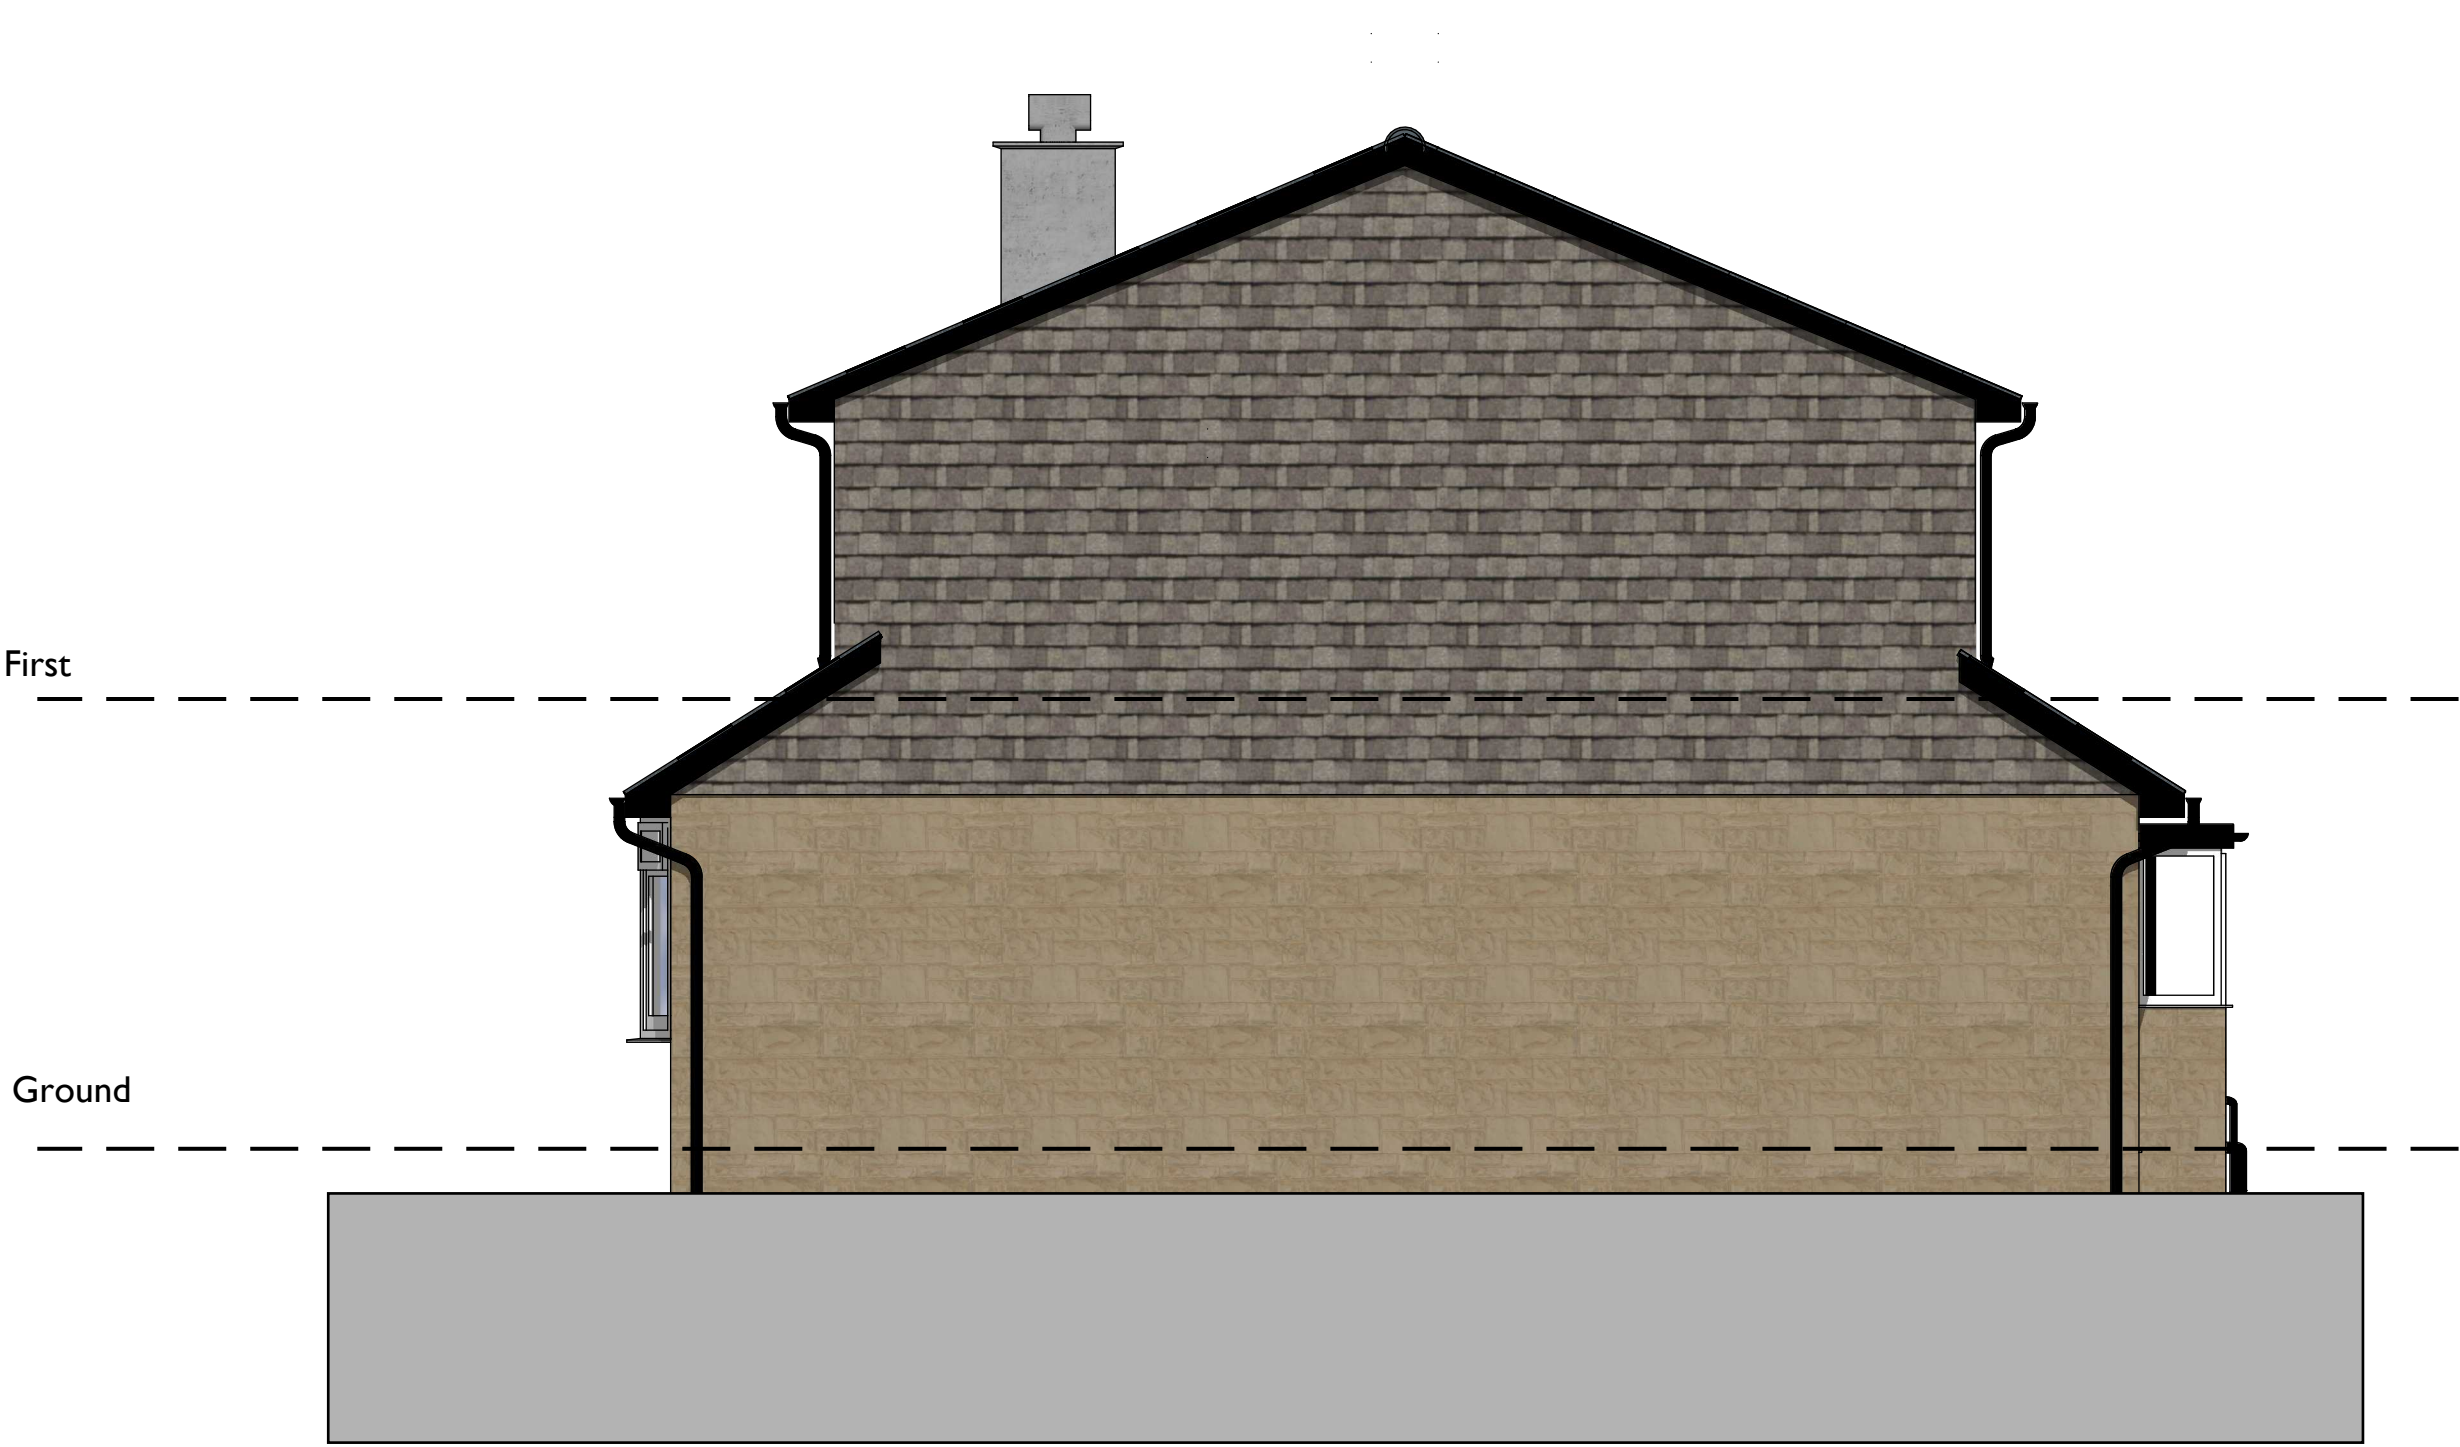

SIDE



15 Springside View
Bury, BL8 4LU
Tel: 07989 567869

Company No. 13615864

hello@homeorganise.me

<https://www.homeorganise.me>

CLIENT
Mr. & Mrs. Horne

PROJECT
Hibson Avenue
Norden, Rochdale OL12 7RU

DRAWING TITLE:
Existing Building
Elevations

DRAWING NUMBER: 0023/01_04
REV: -

DATE:
28/04/2025

Scale @ A1
1:50

