
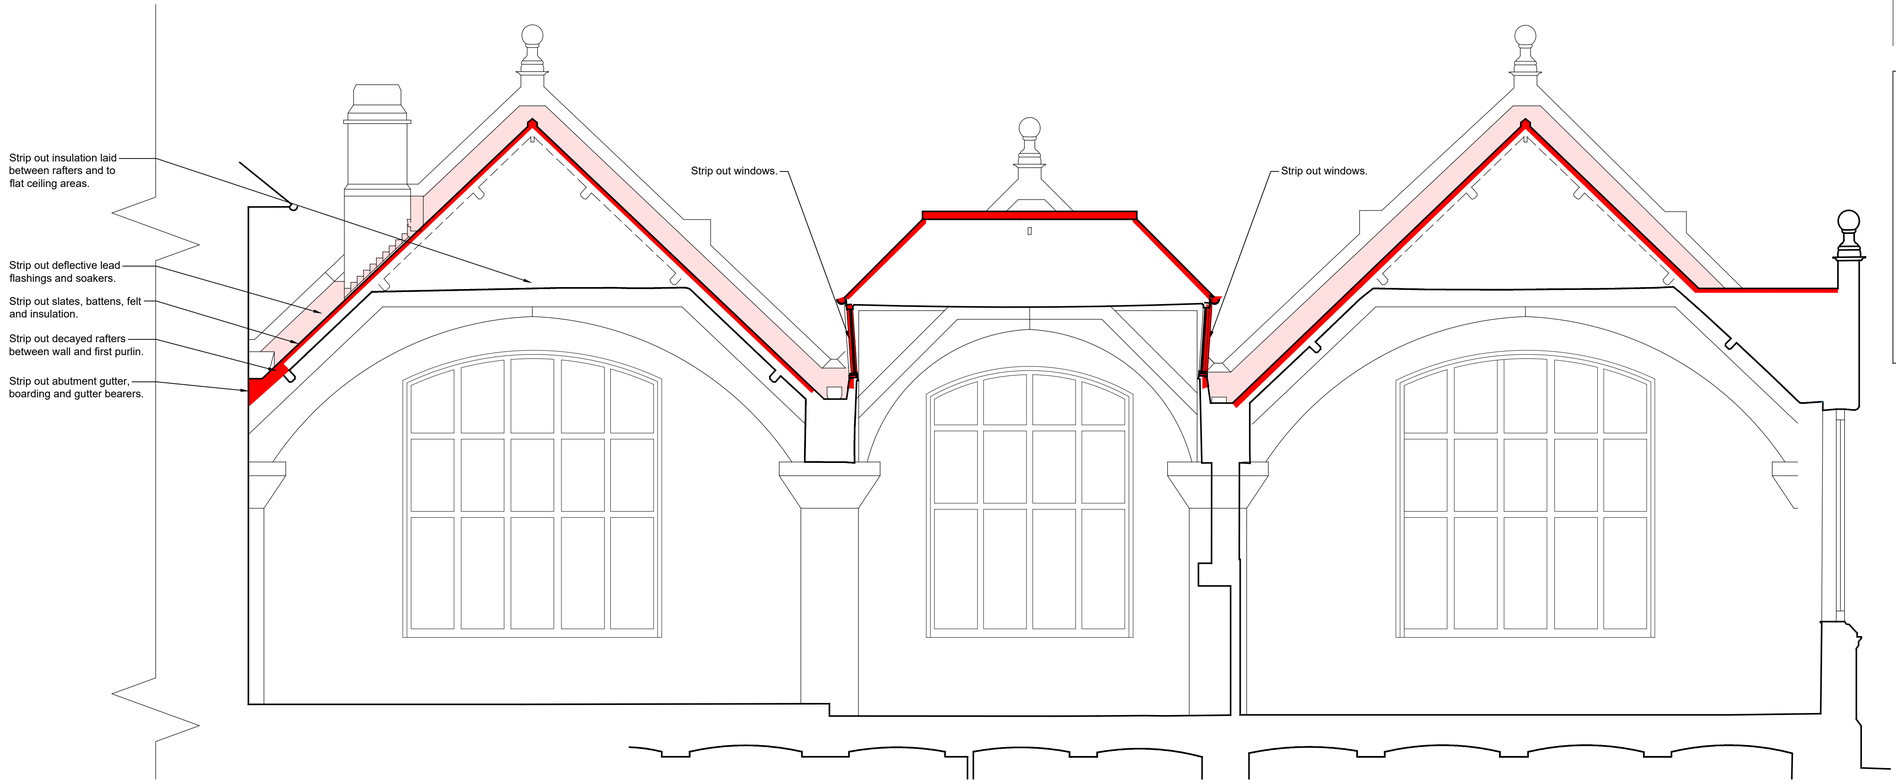



01 / 1100 Section AA - As Existing
1:50 @ A1

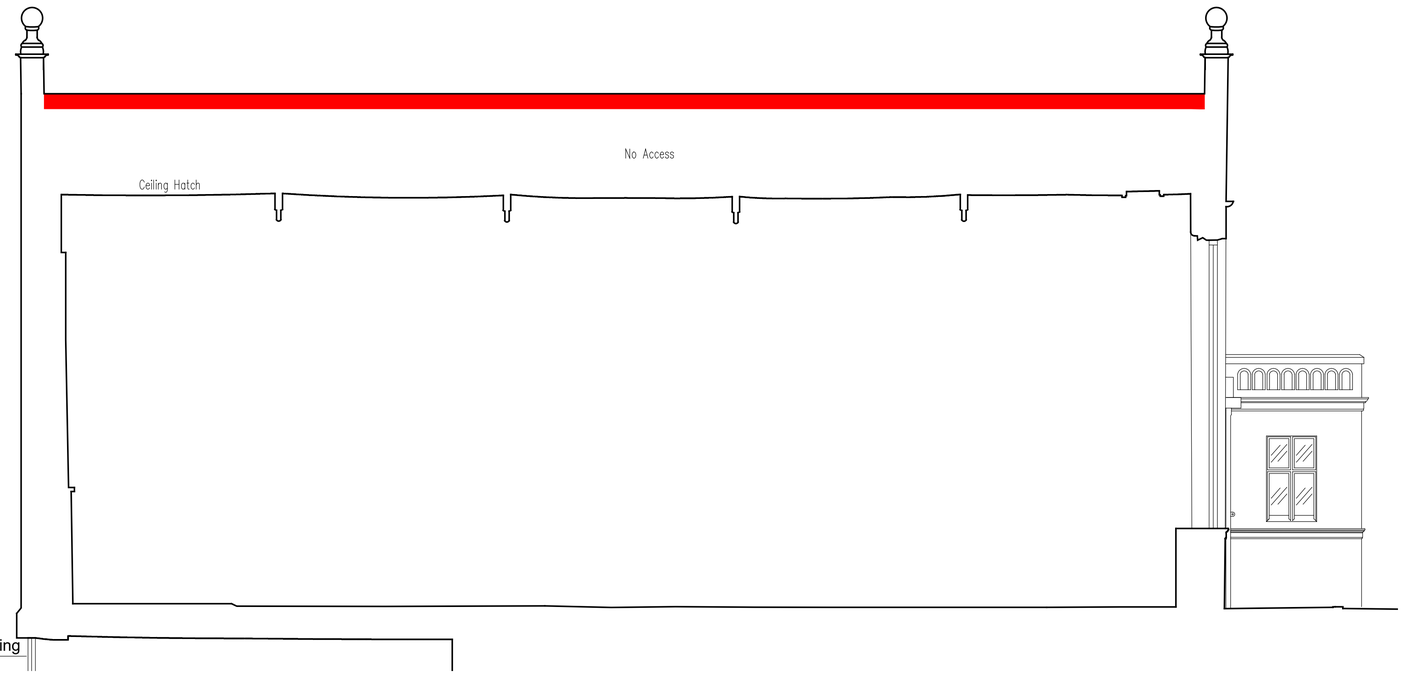

02 / 1100 Section BB - As Existing
1:50 @ A1

NOTES

The existing building and site drawings are based on client issued survey drawings which shall be referred to for measurement of the existing property.

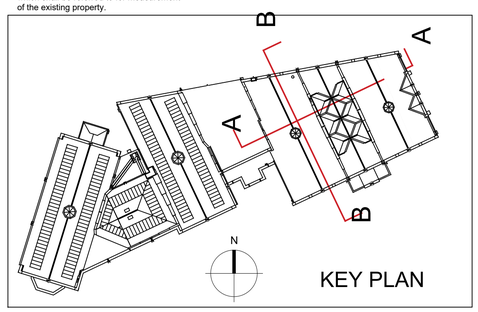

0 0.5 1 2.5
Scale 1:50 m

Notes

1. Any dwg format drawing is to be read in conjunction with and at the scale of the accompanying pdf.
2. Where colours other than black or grey are used, the drawing must be plotted in colour.
3. For status 'C' (Construction) drawings all dimensions are to be checked on site by the contractor, scaling is for Local Authority purposes only.
4. Unless otherwise indicated, all dimensions are in millimeters.
5. All information on this drawing is to be read in conjunction with the relevant Donald Insall Associates specification and trade contractors' drawings and information by specialists.
6. In the event of any discrepancy, please contact us immediately.
7. This drawing may contain survey information by others and is to be used solely for the purposes for which it was issued.
8. These are uncontrolled documents issued for information purposes only. If you have any queries regarding the drawings, please contact DIA immediately.
9. Please note DIA cannot be held responsible for any errors arising from changes made to an uncontrolled dwg file.

© 2019 DONALD INSALL ASSOCIATES LTD

Drawing Status

- **F** Feasibility
- **S** Sketch Design
- **P** Planning
- **B** Building Control
- **D** Developed Design
- **M** Measurement
- **T** Tender
- **C** Construction
- **R** Record

Hatch Key:

Coloured areas of hatch on interior elevations indicate existing fixtures, fittings or built fabric, proposed to be removed, as below:

(Light Pink) - Existing to be removed, viewed in elevation.

(Dark Red) - Existing to be removed cut through by plane of view.

Rev	Date	Dwn	Auth	Revision
0	17-12-2024	SXG	SM	Issued for LBC

Donald Insall Associates
Chartered Architects and Historic Building Consultants

Bridgegate House, 5 Bridge Place
Chester CH1 1SA
(+44) 01244 350 063
chester@insall-architects.co.uk

Touchstones Art Gallery, Rochdale

Roof Zone 1
Section AA and BB - As Existing

Project	No
RTAG.02	1100
Scale (A1)	Status / Revision
1:50	3P / 0