


Existing elevations - Buildings 1 and 2

Existing Building 2


scale: 1:100@A1

Copyright of this drawing is vested in the Architect and it must not be copied or reproduced without consent. Figured dimensions only are to be taken from this drawing. All contractors must visit the site and be responsible for taking and checking all dimensions relative to their work. HJMM Ltd are to be advised of any variation between drawings and site conditions. DO NOT SCALE OFF THIS DRAWING. IF IN DOUBT ASK


Rev. | Drawn | Comments | Date

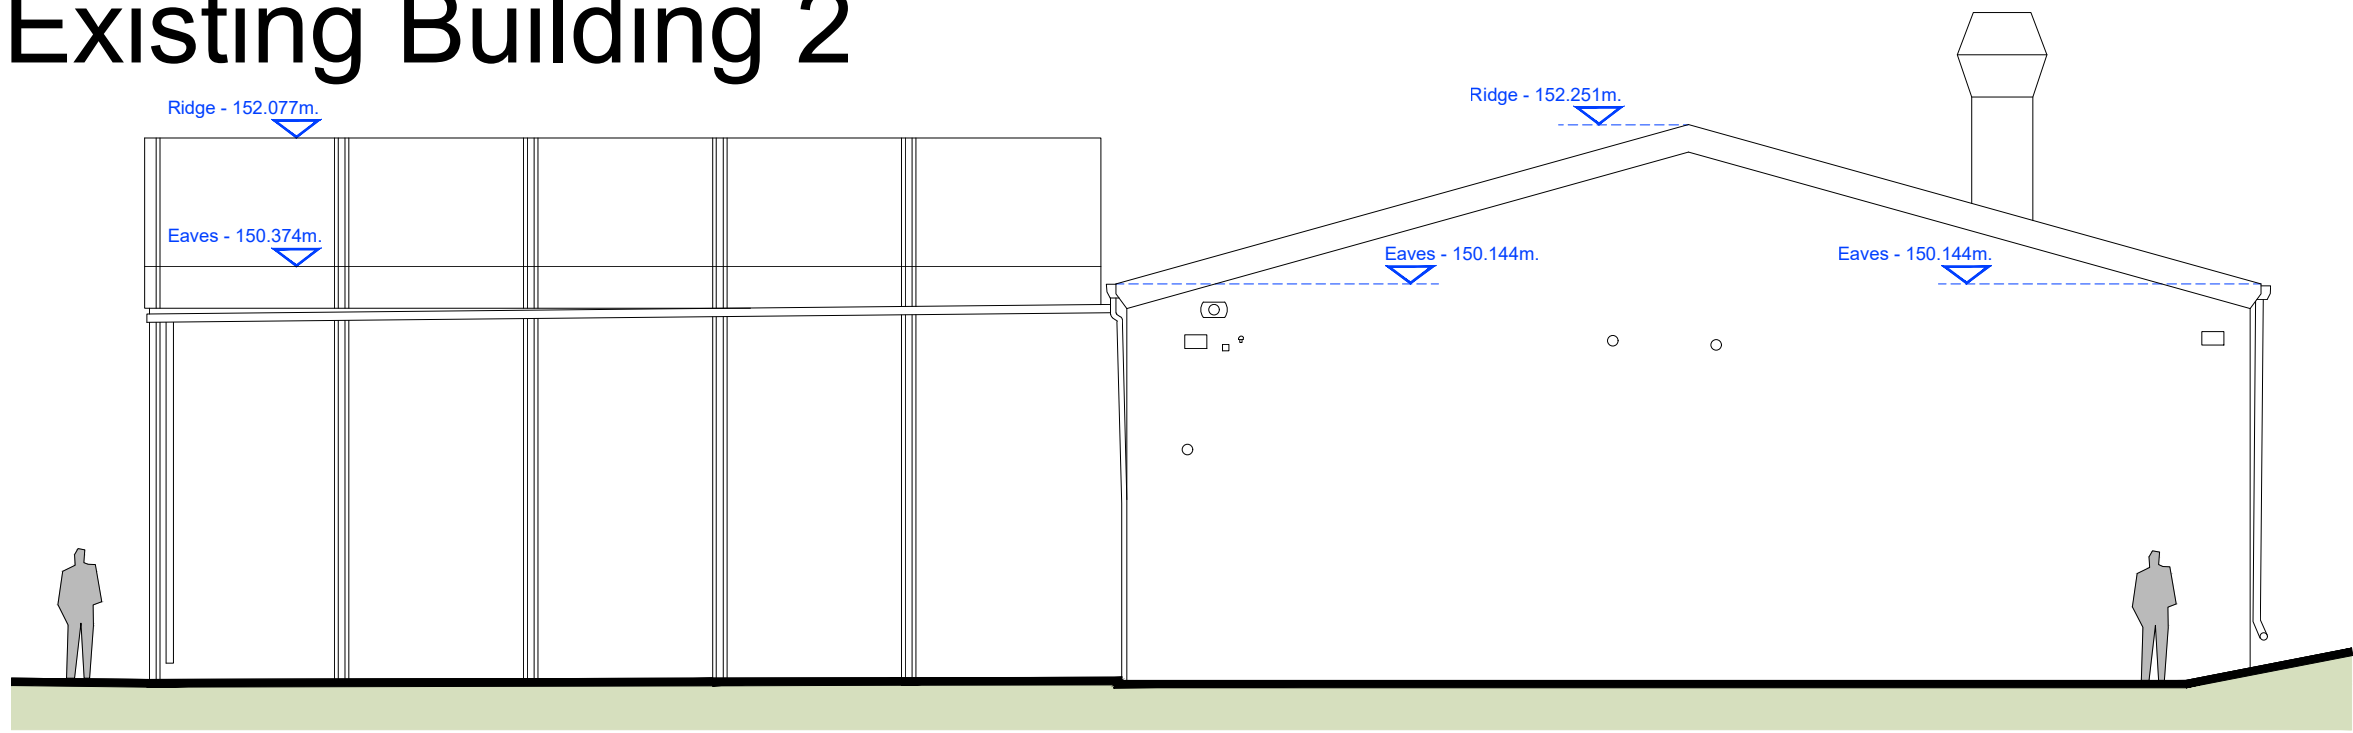


EXISTING ELEVATION 13 (BUILDING 2)  
1:100@A1

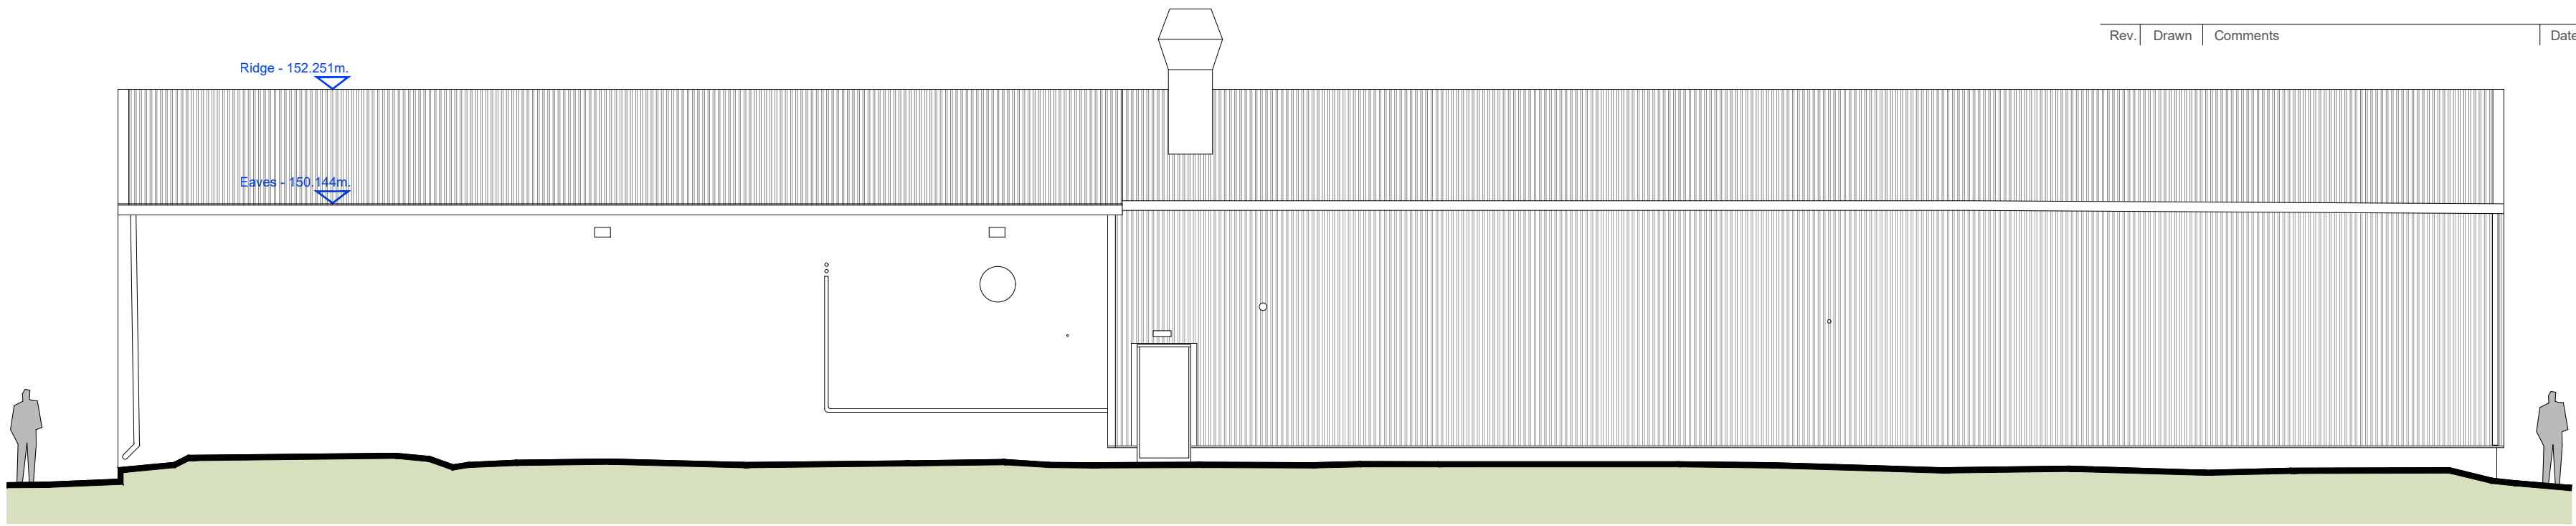

EXISTING ELEVATION 14 (BUILDING 2)  
1:100@A1

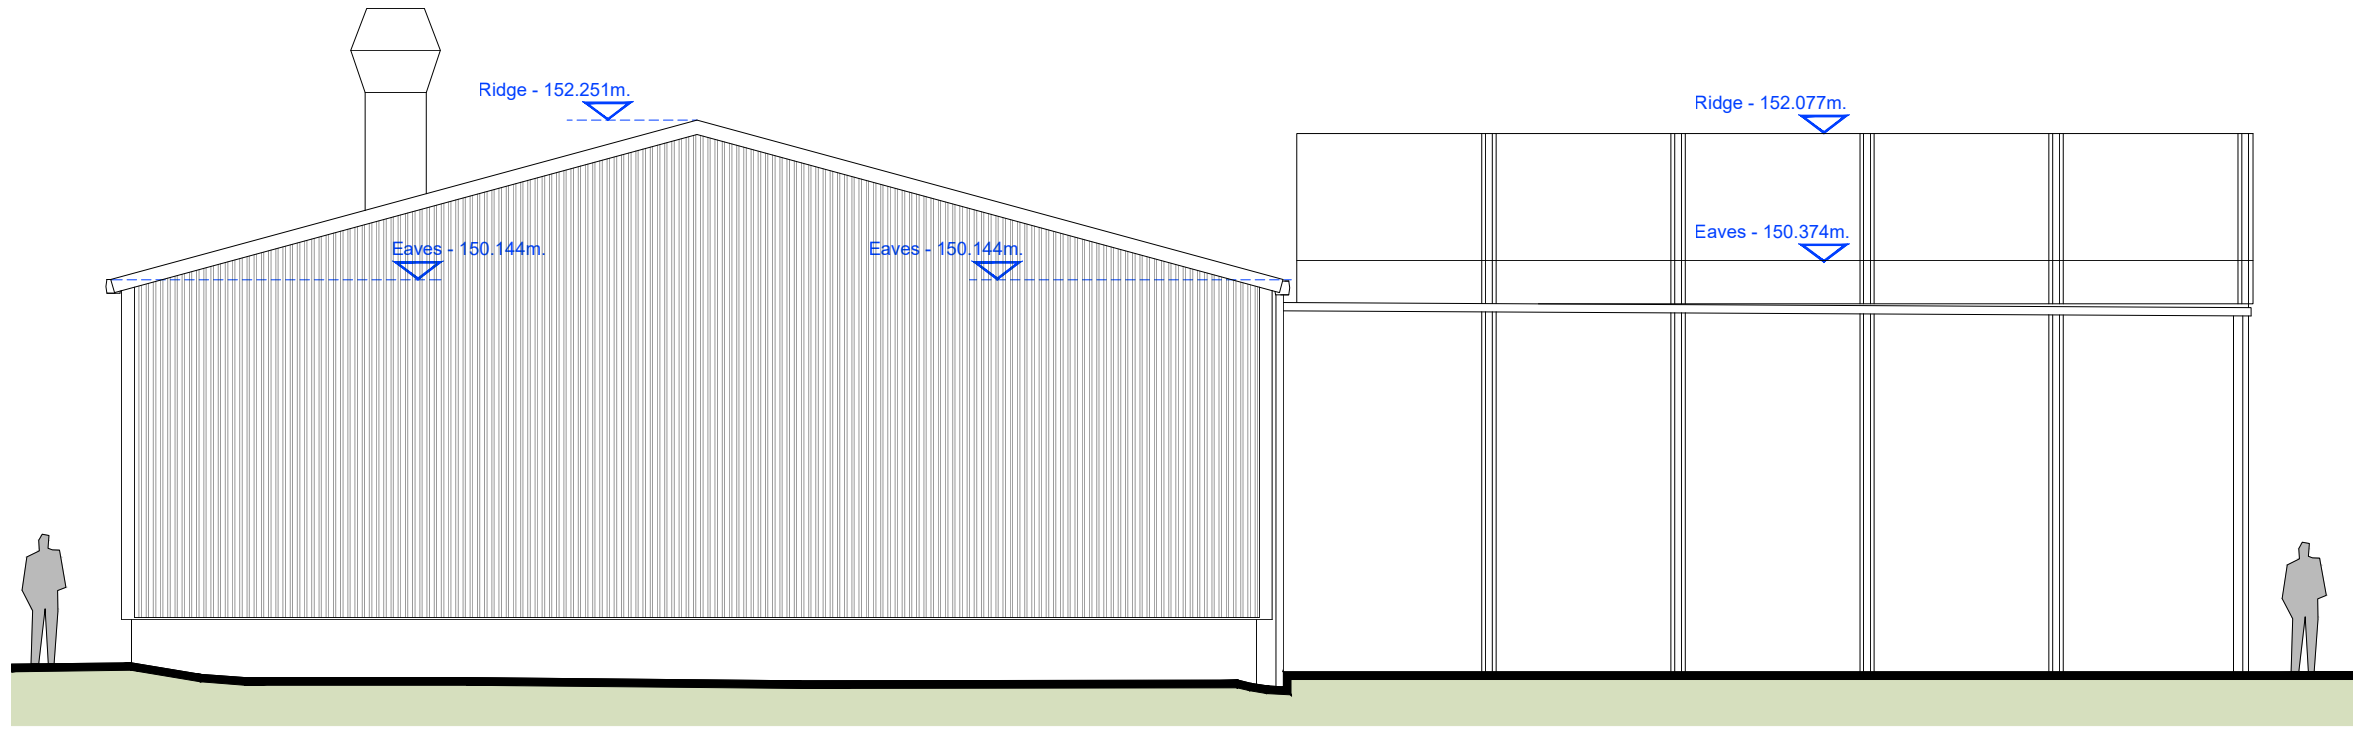


EXISTING ELEVATION 15 (BUILDING 2)  
1:100@A1

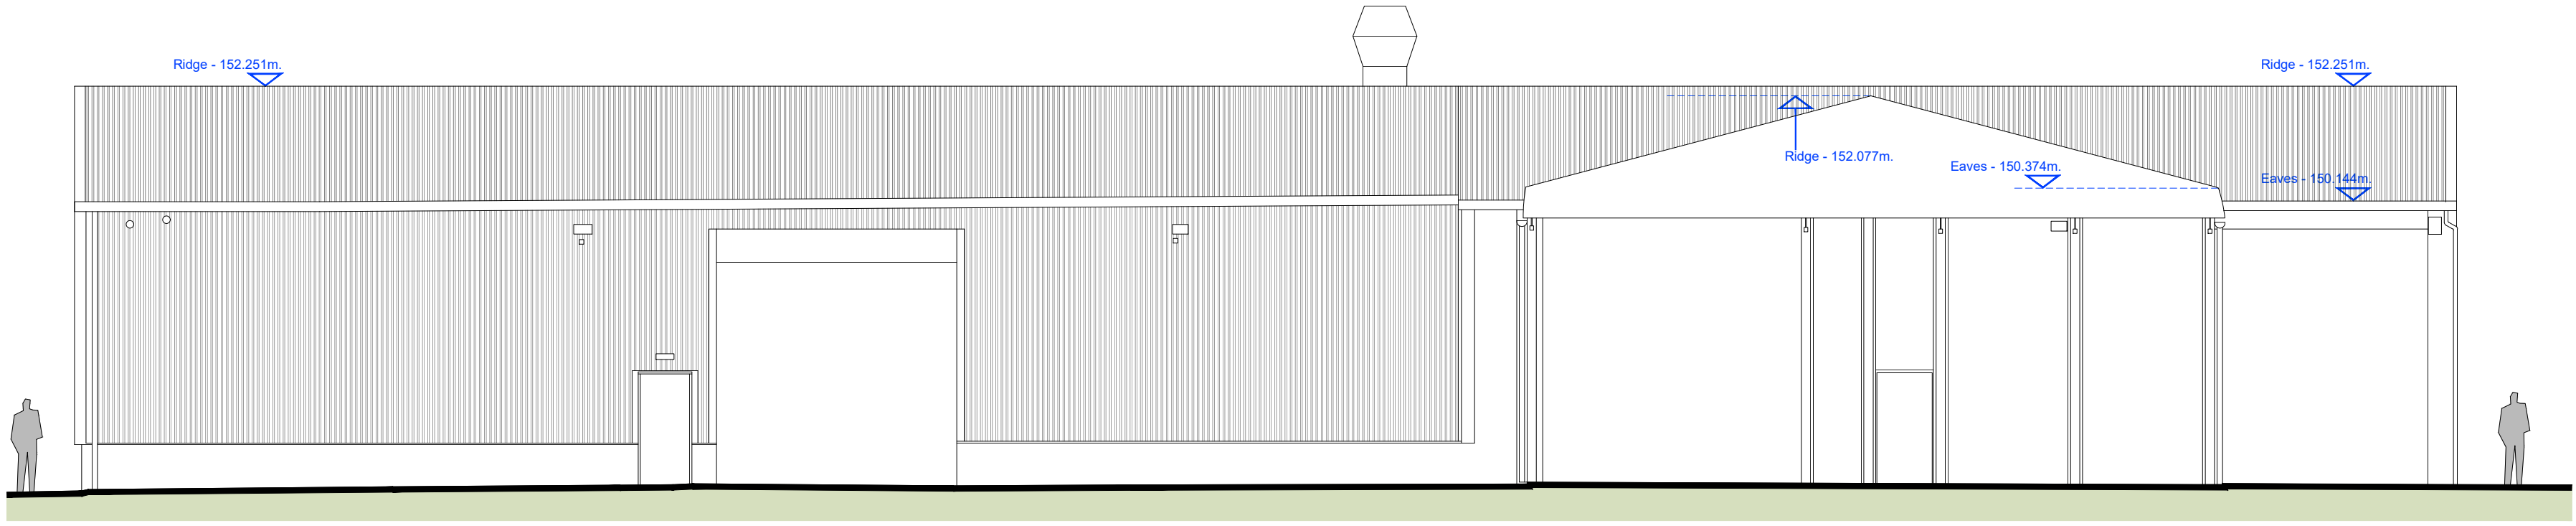


EXISTING ELEVATION 16 (BUILDING 2)  
1:100@A1


Existing Building 1

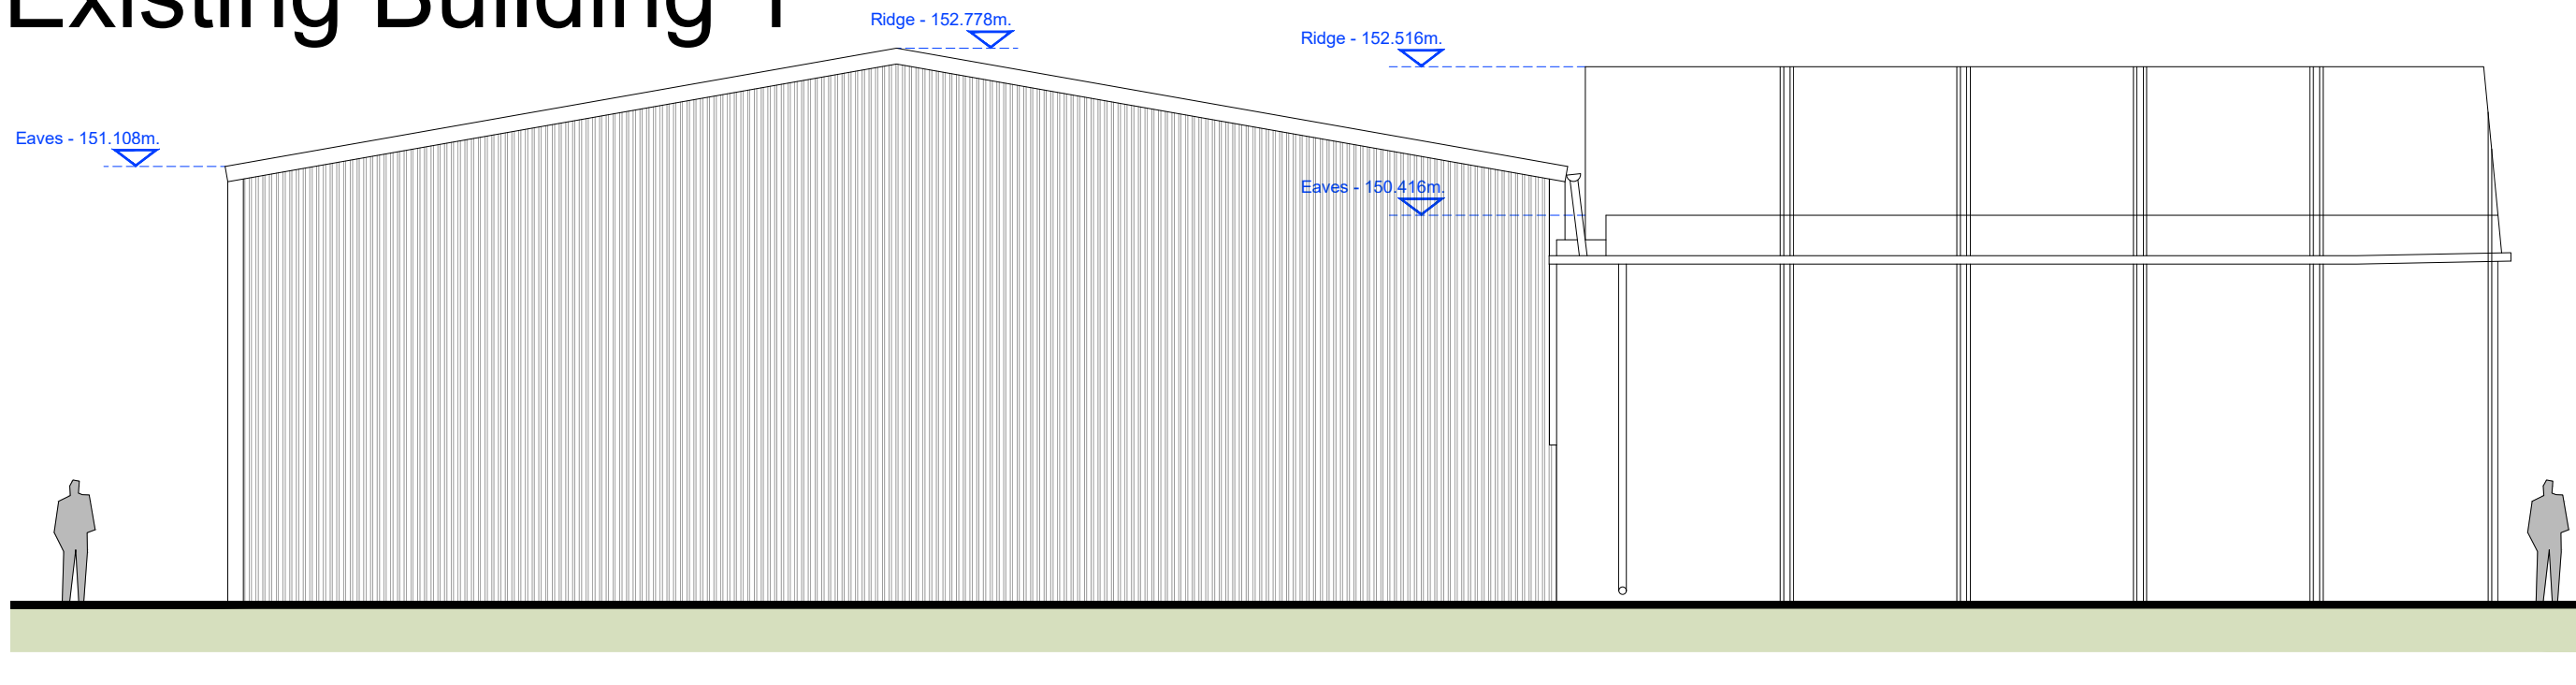


EXISTING ELEVATION 17 (BUILDING 1)  
1:100@A1

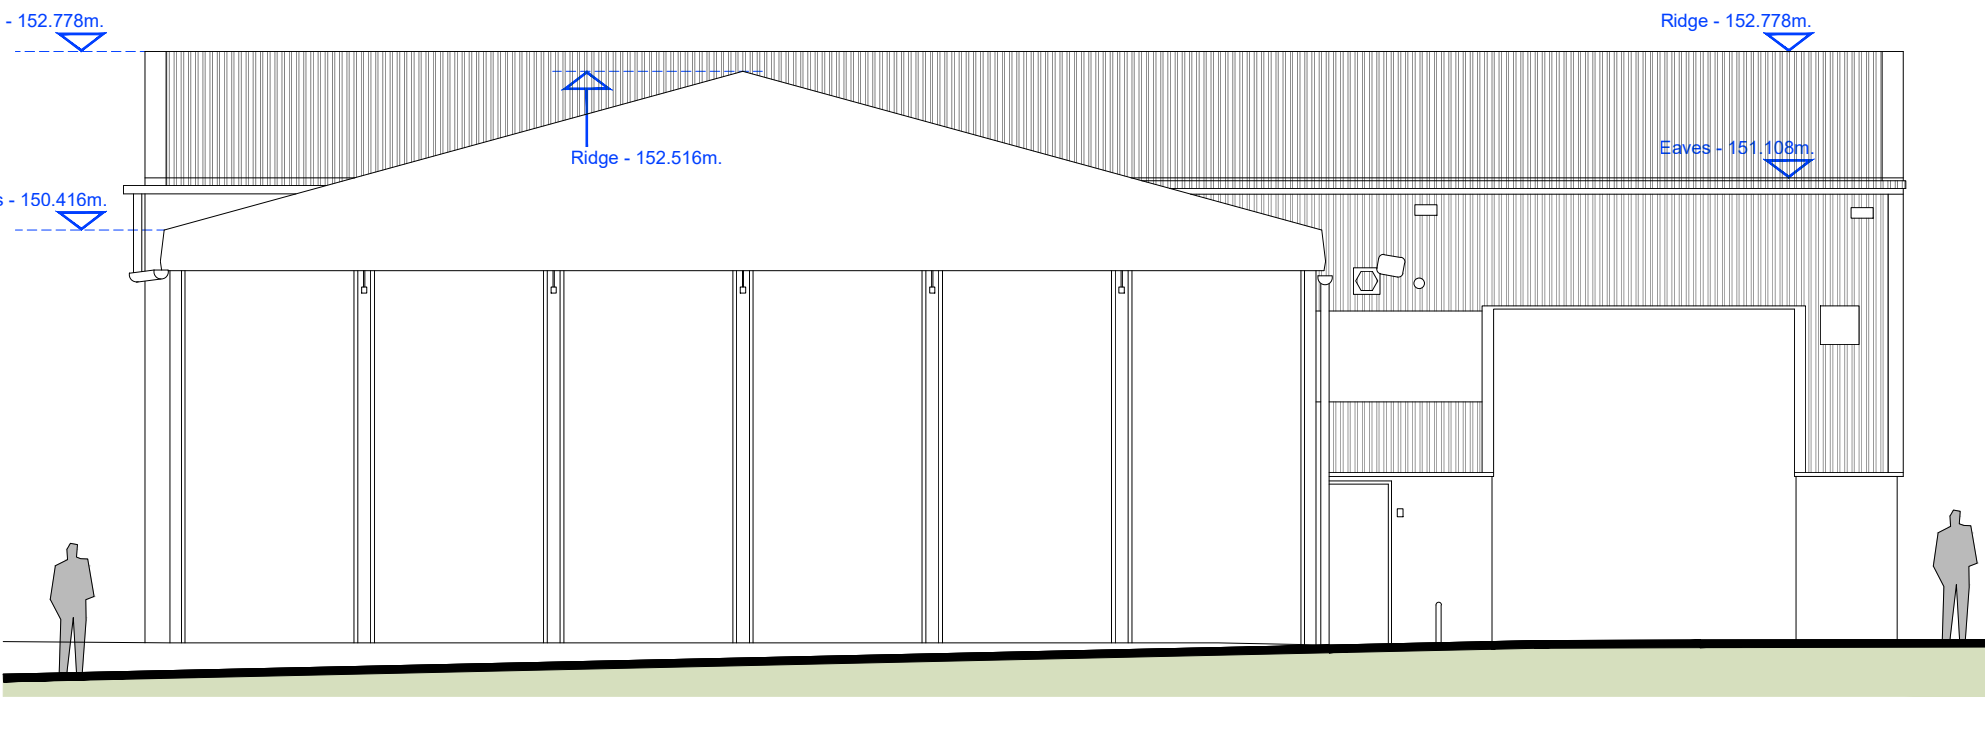

EXISTING ELEVATION 18 (BUILDING 1)  
1:100@A1

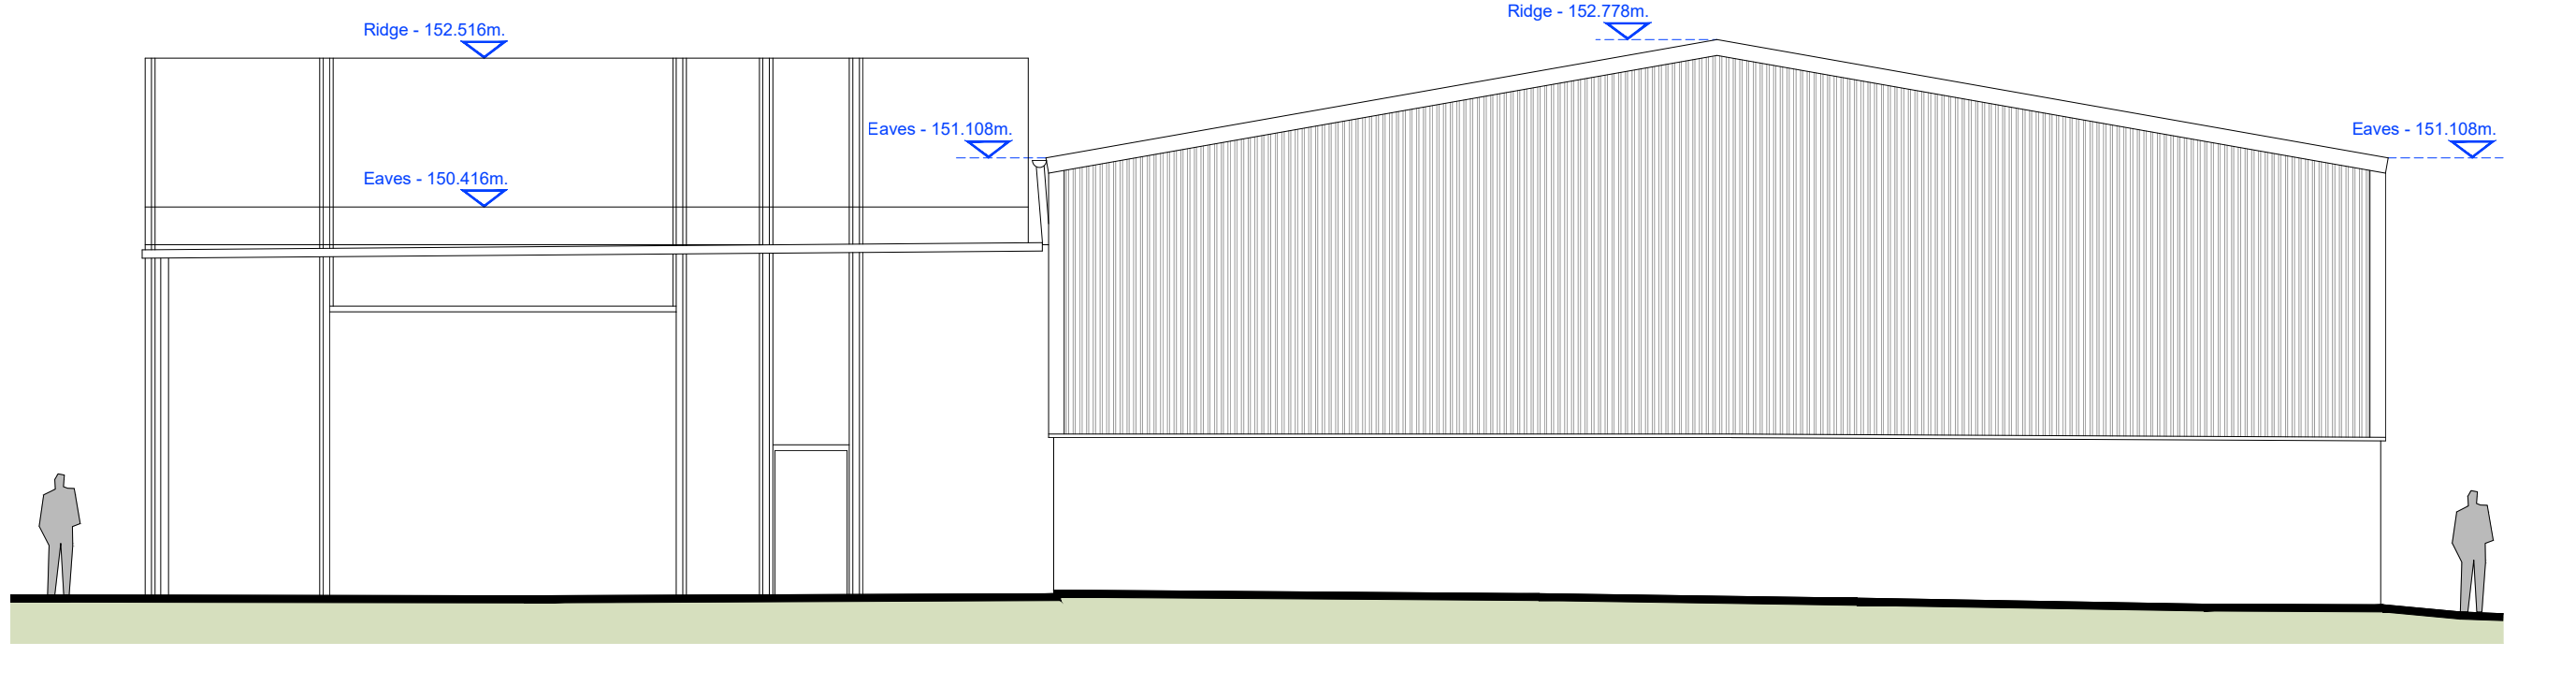

EXISTING ELEVATION 19 (BUILDING 1)  
1:100@A1

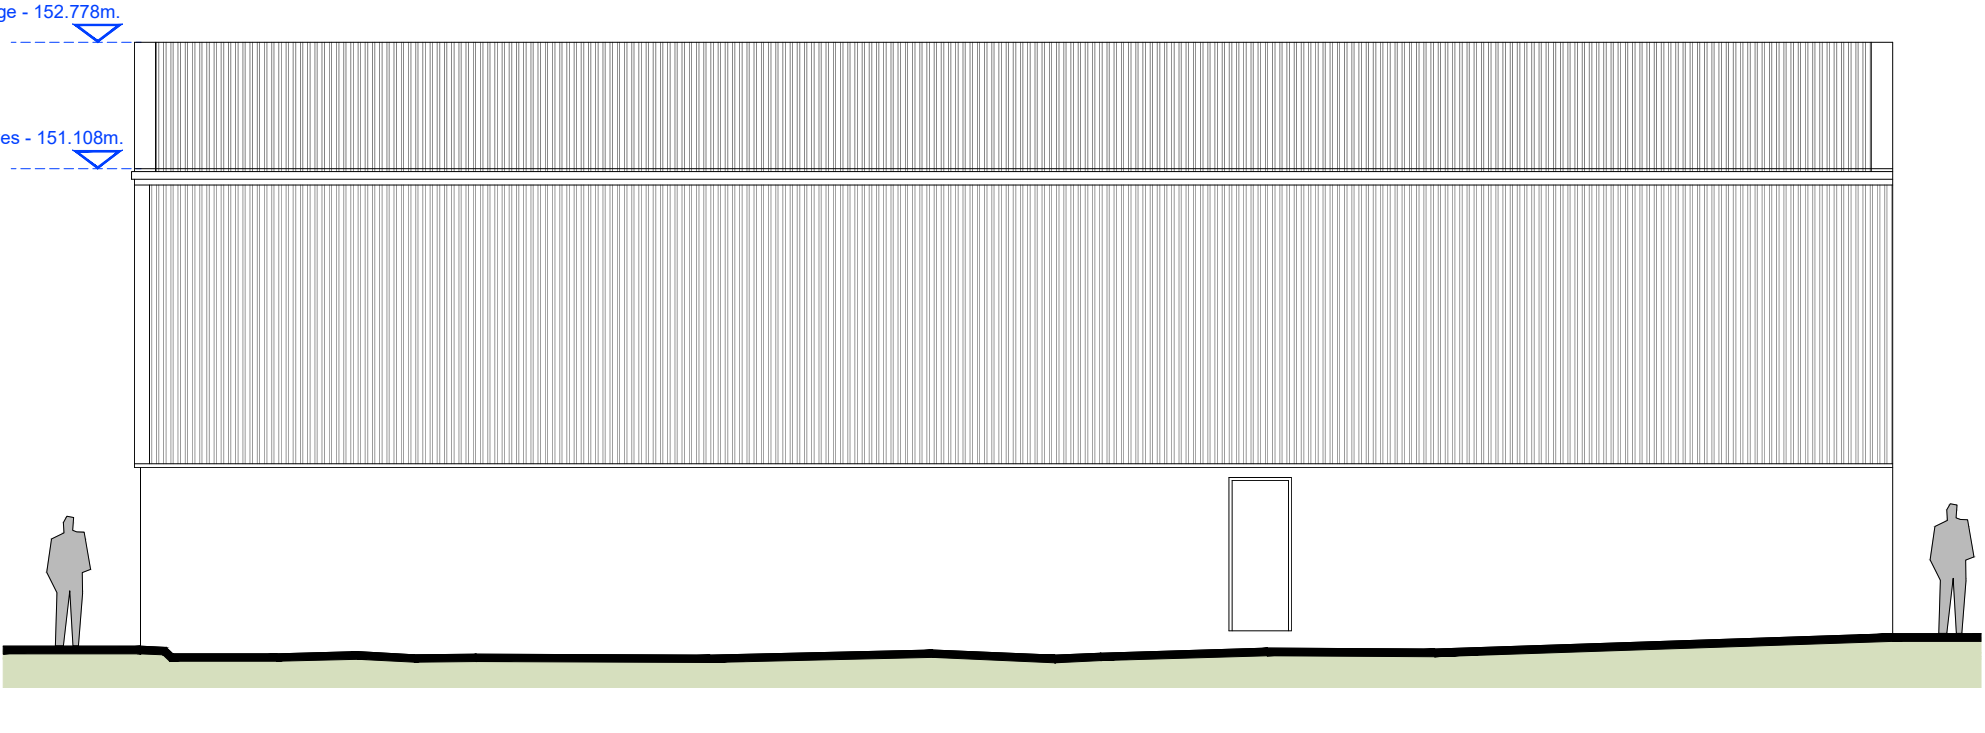

EXISTING ELEVATION 20 (BUILDING 1)  
1:100@A1

Note:-  
Eaves, ridge and roof heights shown on elevations have been taken from survey information and are approximate only and are to be site checked prior to construction.

Note:-  
See drawing N1238 - PL[0]02 for the location of the existing building elevations shown on this drawing.

hulmeupright

architects

Queens Gardens Business Centre  
31a Ironmarket  
Newcastle under Lyme  
Staffordshire  
ST5 1RP

Tel: 01782 621949  
Email: stoke@hu-arch.co.uk  
Client  
CRP Limited

www.hulmeupright.co.uk

File Ref: M1

Project  
Proposed re-development of existing site,  
Todmorden Road, Littleborough, OL15 9EG

Title  
Existing Building Elevations  
Buildings 1 and 2

Status  
PLANNING

Date  
JULY 2024

Scale @A1  
1:100

Drawn  
NJH

Checked  
DV

Project No  
N1238 - PL[0]03

PLANNING