

RFP SURVEYS
CONSULTING ENGINEERS & LAND SURVEYORS
920 EDENFIELD ROAD
NORDEN
ROCHDALE
OL12 7SS
07799574436
www.rfp-surveys.co.uk mail@rfp-surveys.co.uk

18 MILNROW ROAD
ROCHDALE
OL16 1UD


GROUND FLOOR ALTERATIONS

DEC 2024

JOB NO: 24065

SHEET NO: 1 DECEMBER 2024

SCALE 1:100

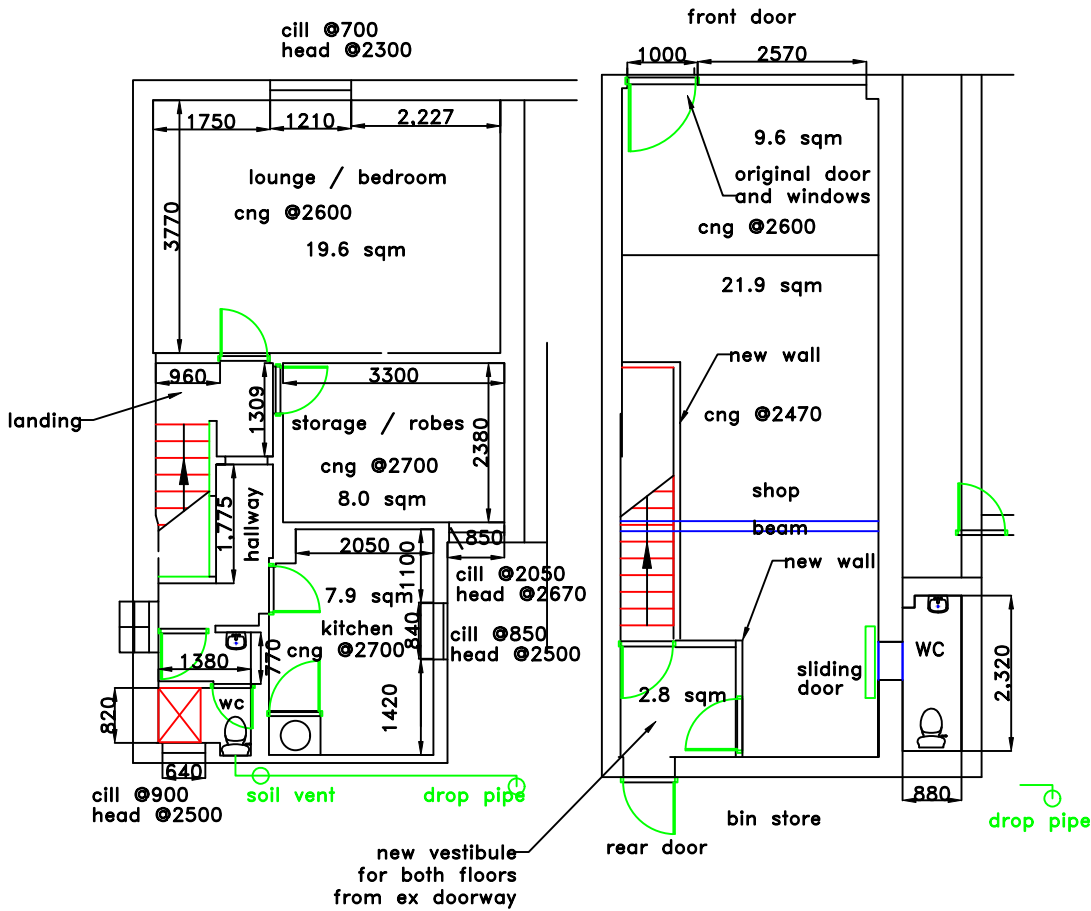

PROPOSED FIRST FLOOR

PROPOSED GROUND FLOOR

