




EXISTING

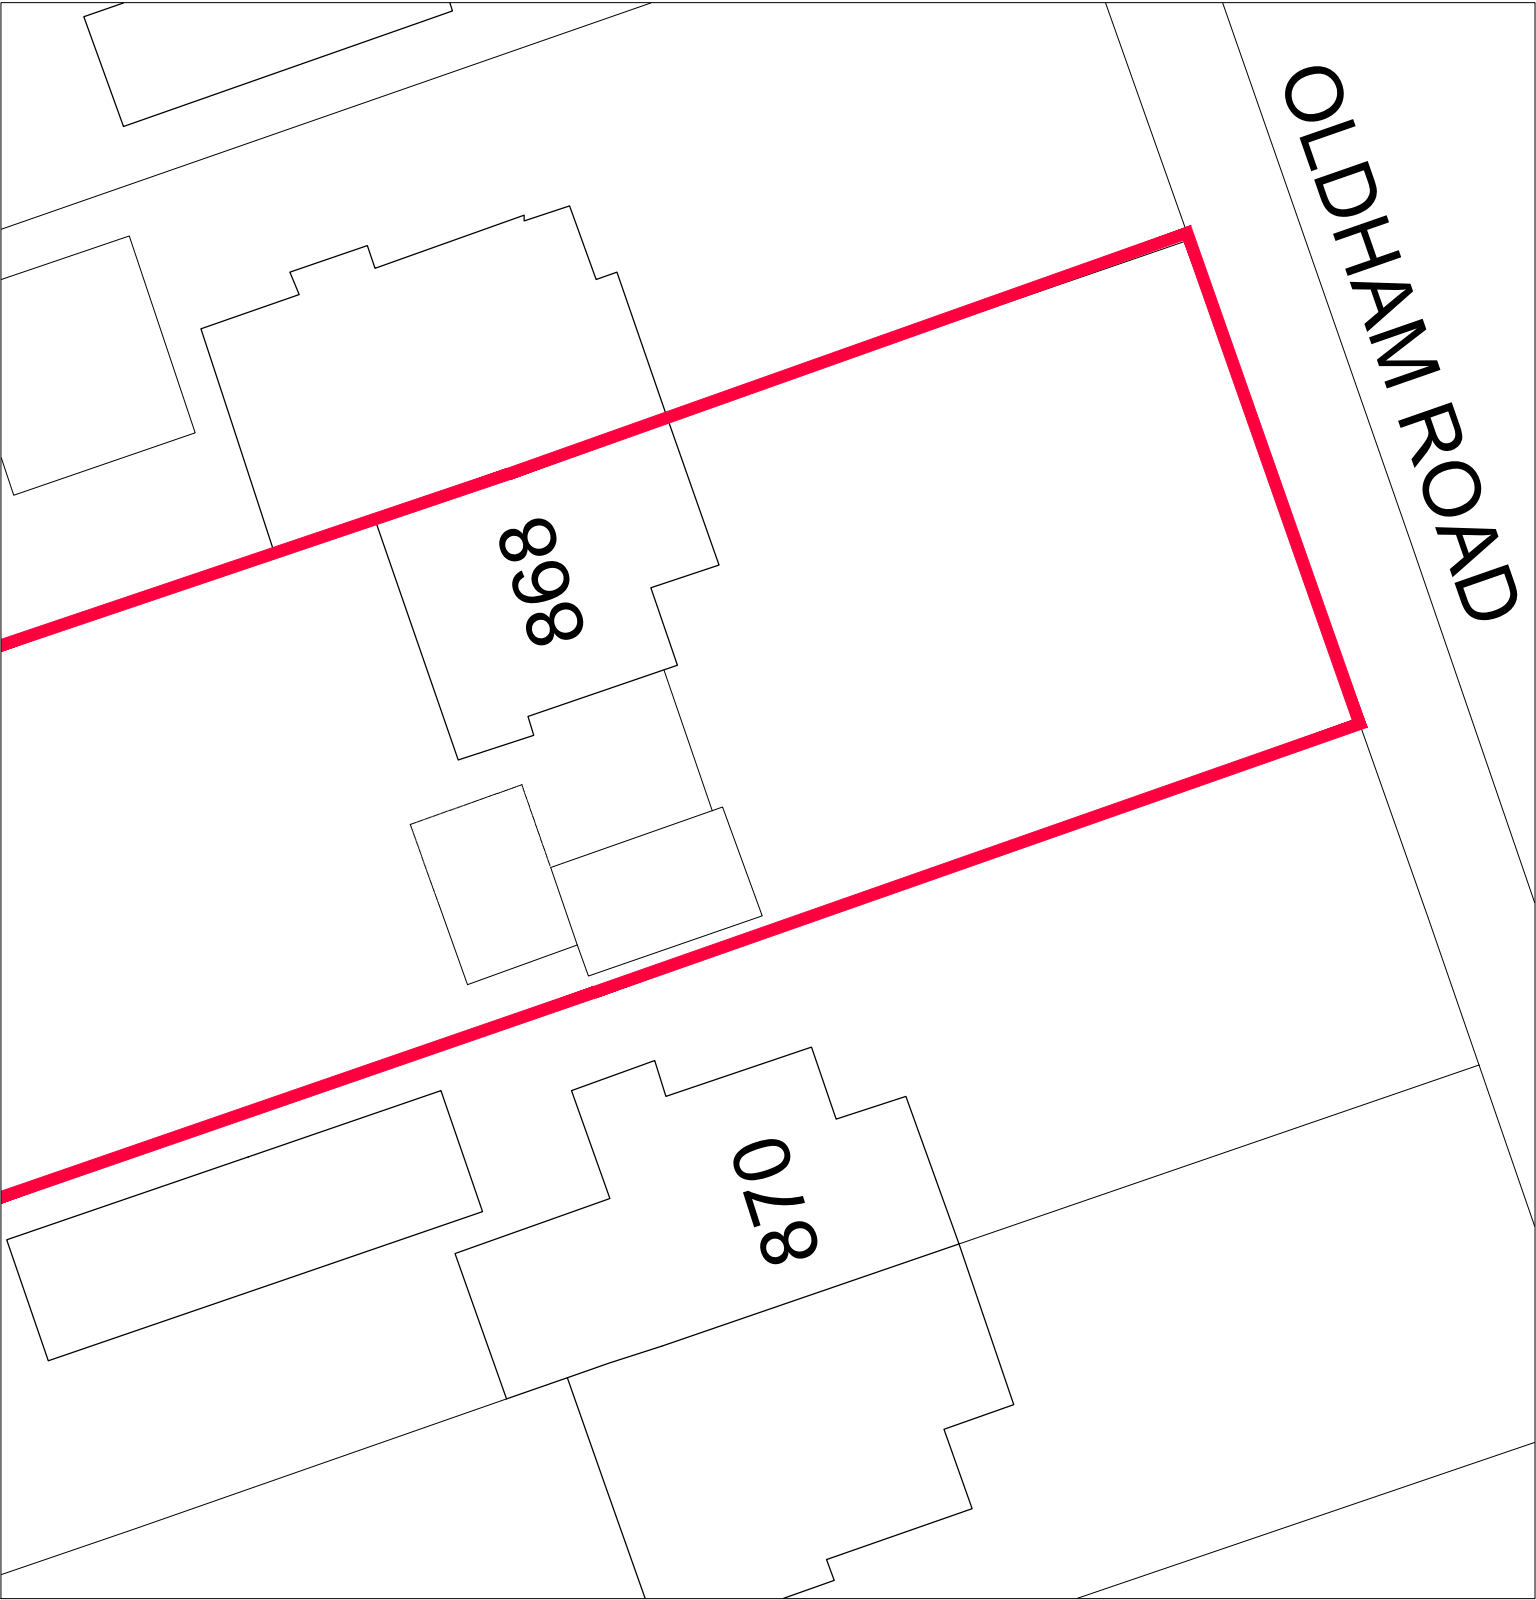

PROPOSED

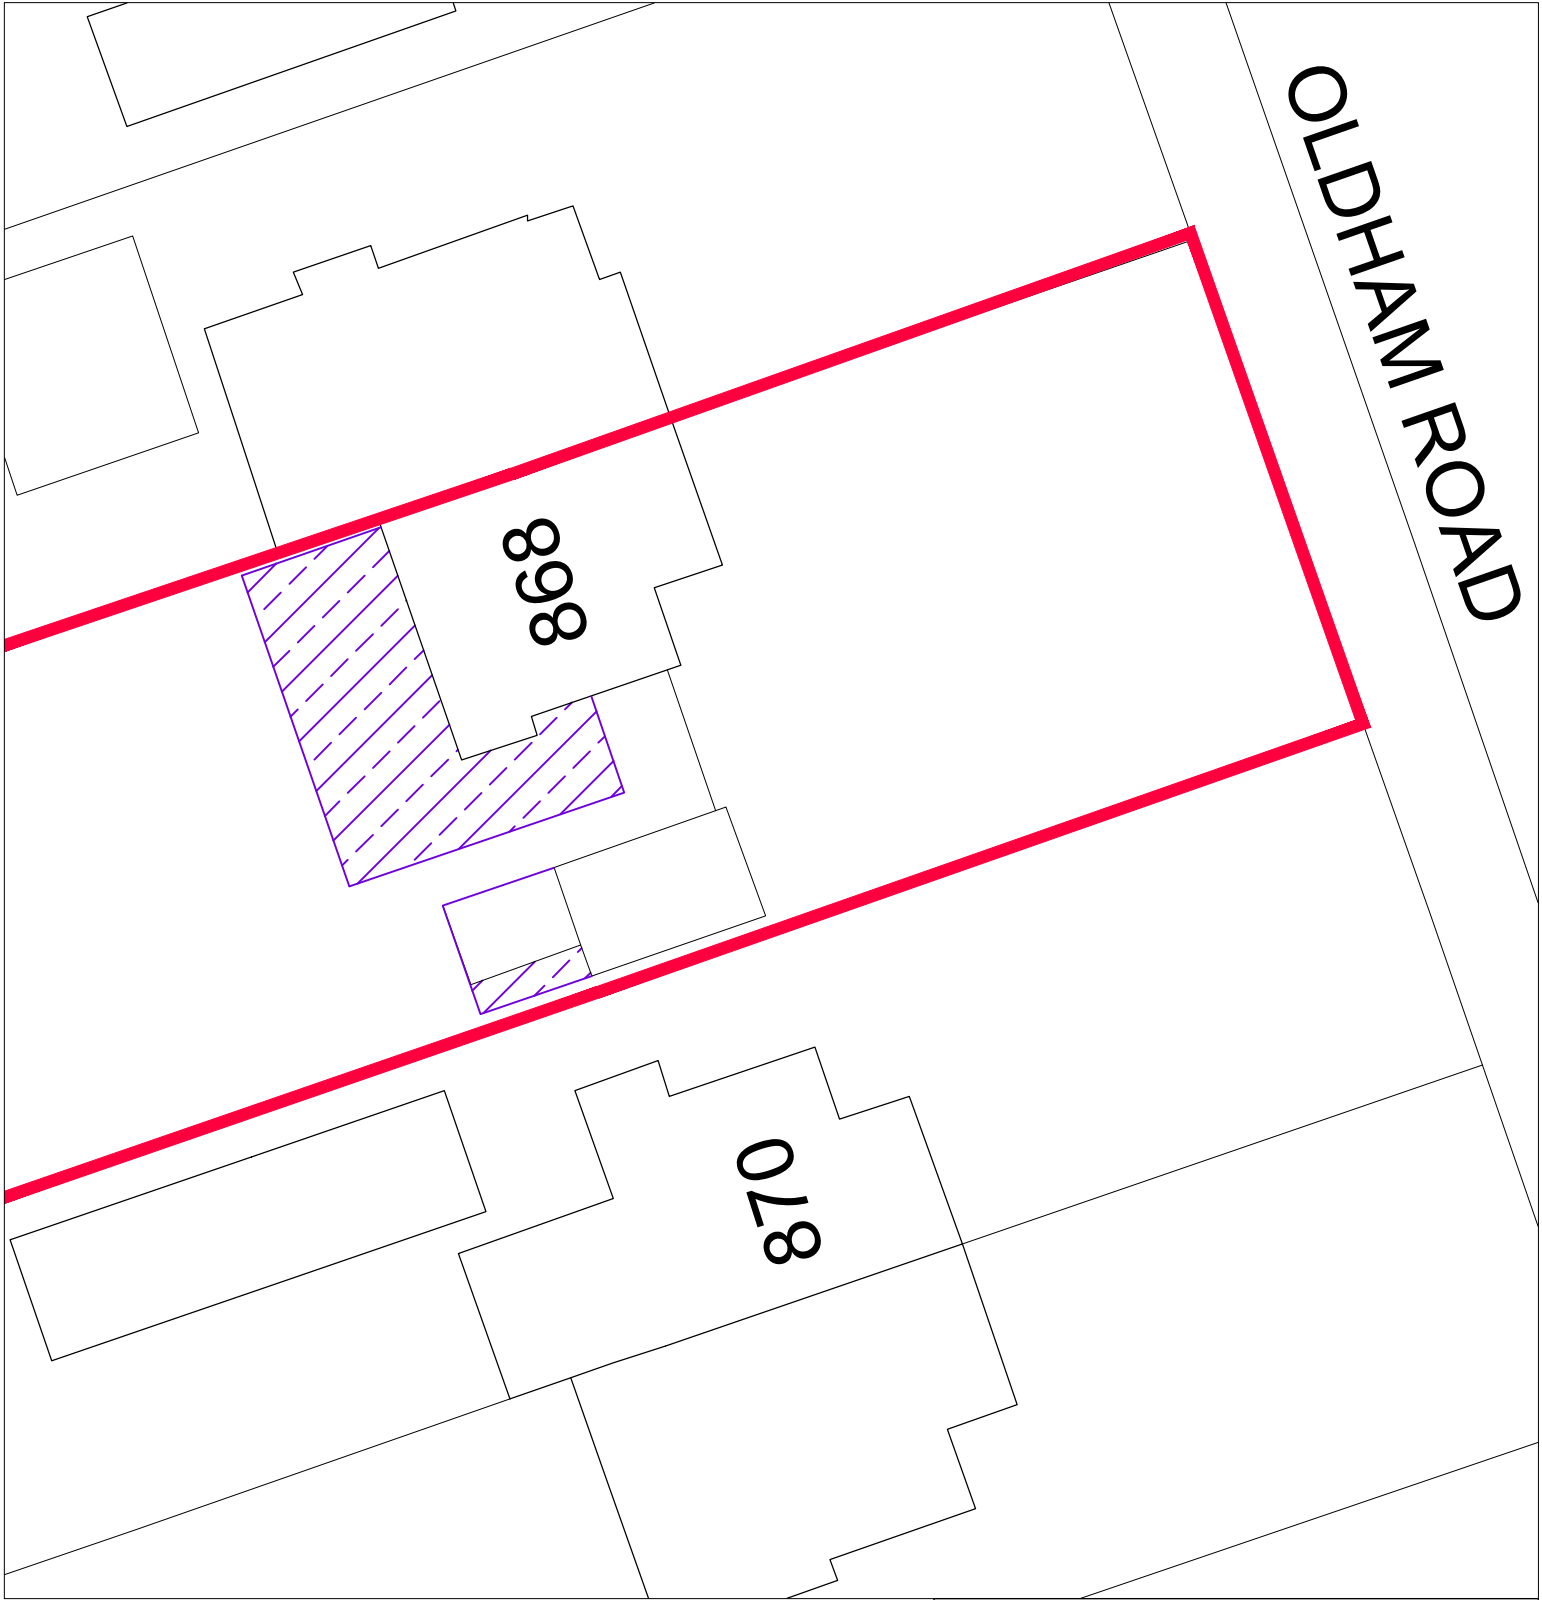

NOTES:
CONTRACTORS MUST VERIFY ALL DIMENSIONS ON SITE BEFORE
COMMENCEMENT OF ANY WORK OR PREPARING
MANUFACTURING DRAWINGS
CONTRACTOR TO NOTIFY THE ARCHITECT OF ANY DISCREPANCIES

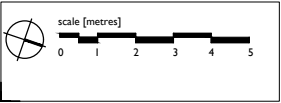

emma craig
Architectural Design

t: 07931 586751 e: emmacraig@gmail.com

CLIENT

S & J WEBB

PROJECT

868 OLDHAM ROAD
ROCHDALE

OL11 2BN

DRAWING TITLE

BLOCK PLAN

SCALE

1:200 @A3

1:100 @A1

DATE

MAR 25

JOB No

40

DRAWING No

BP

REVISION